
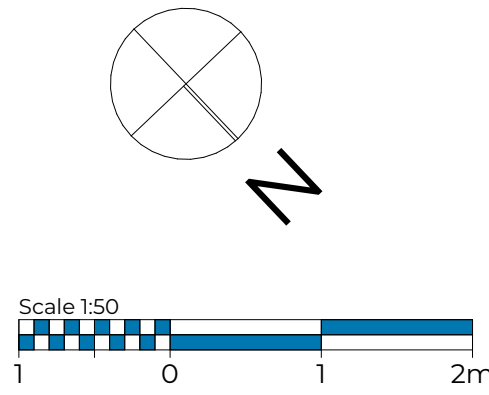


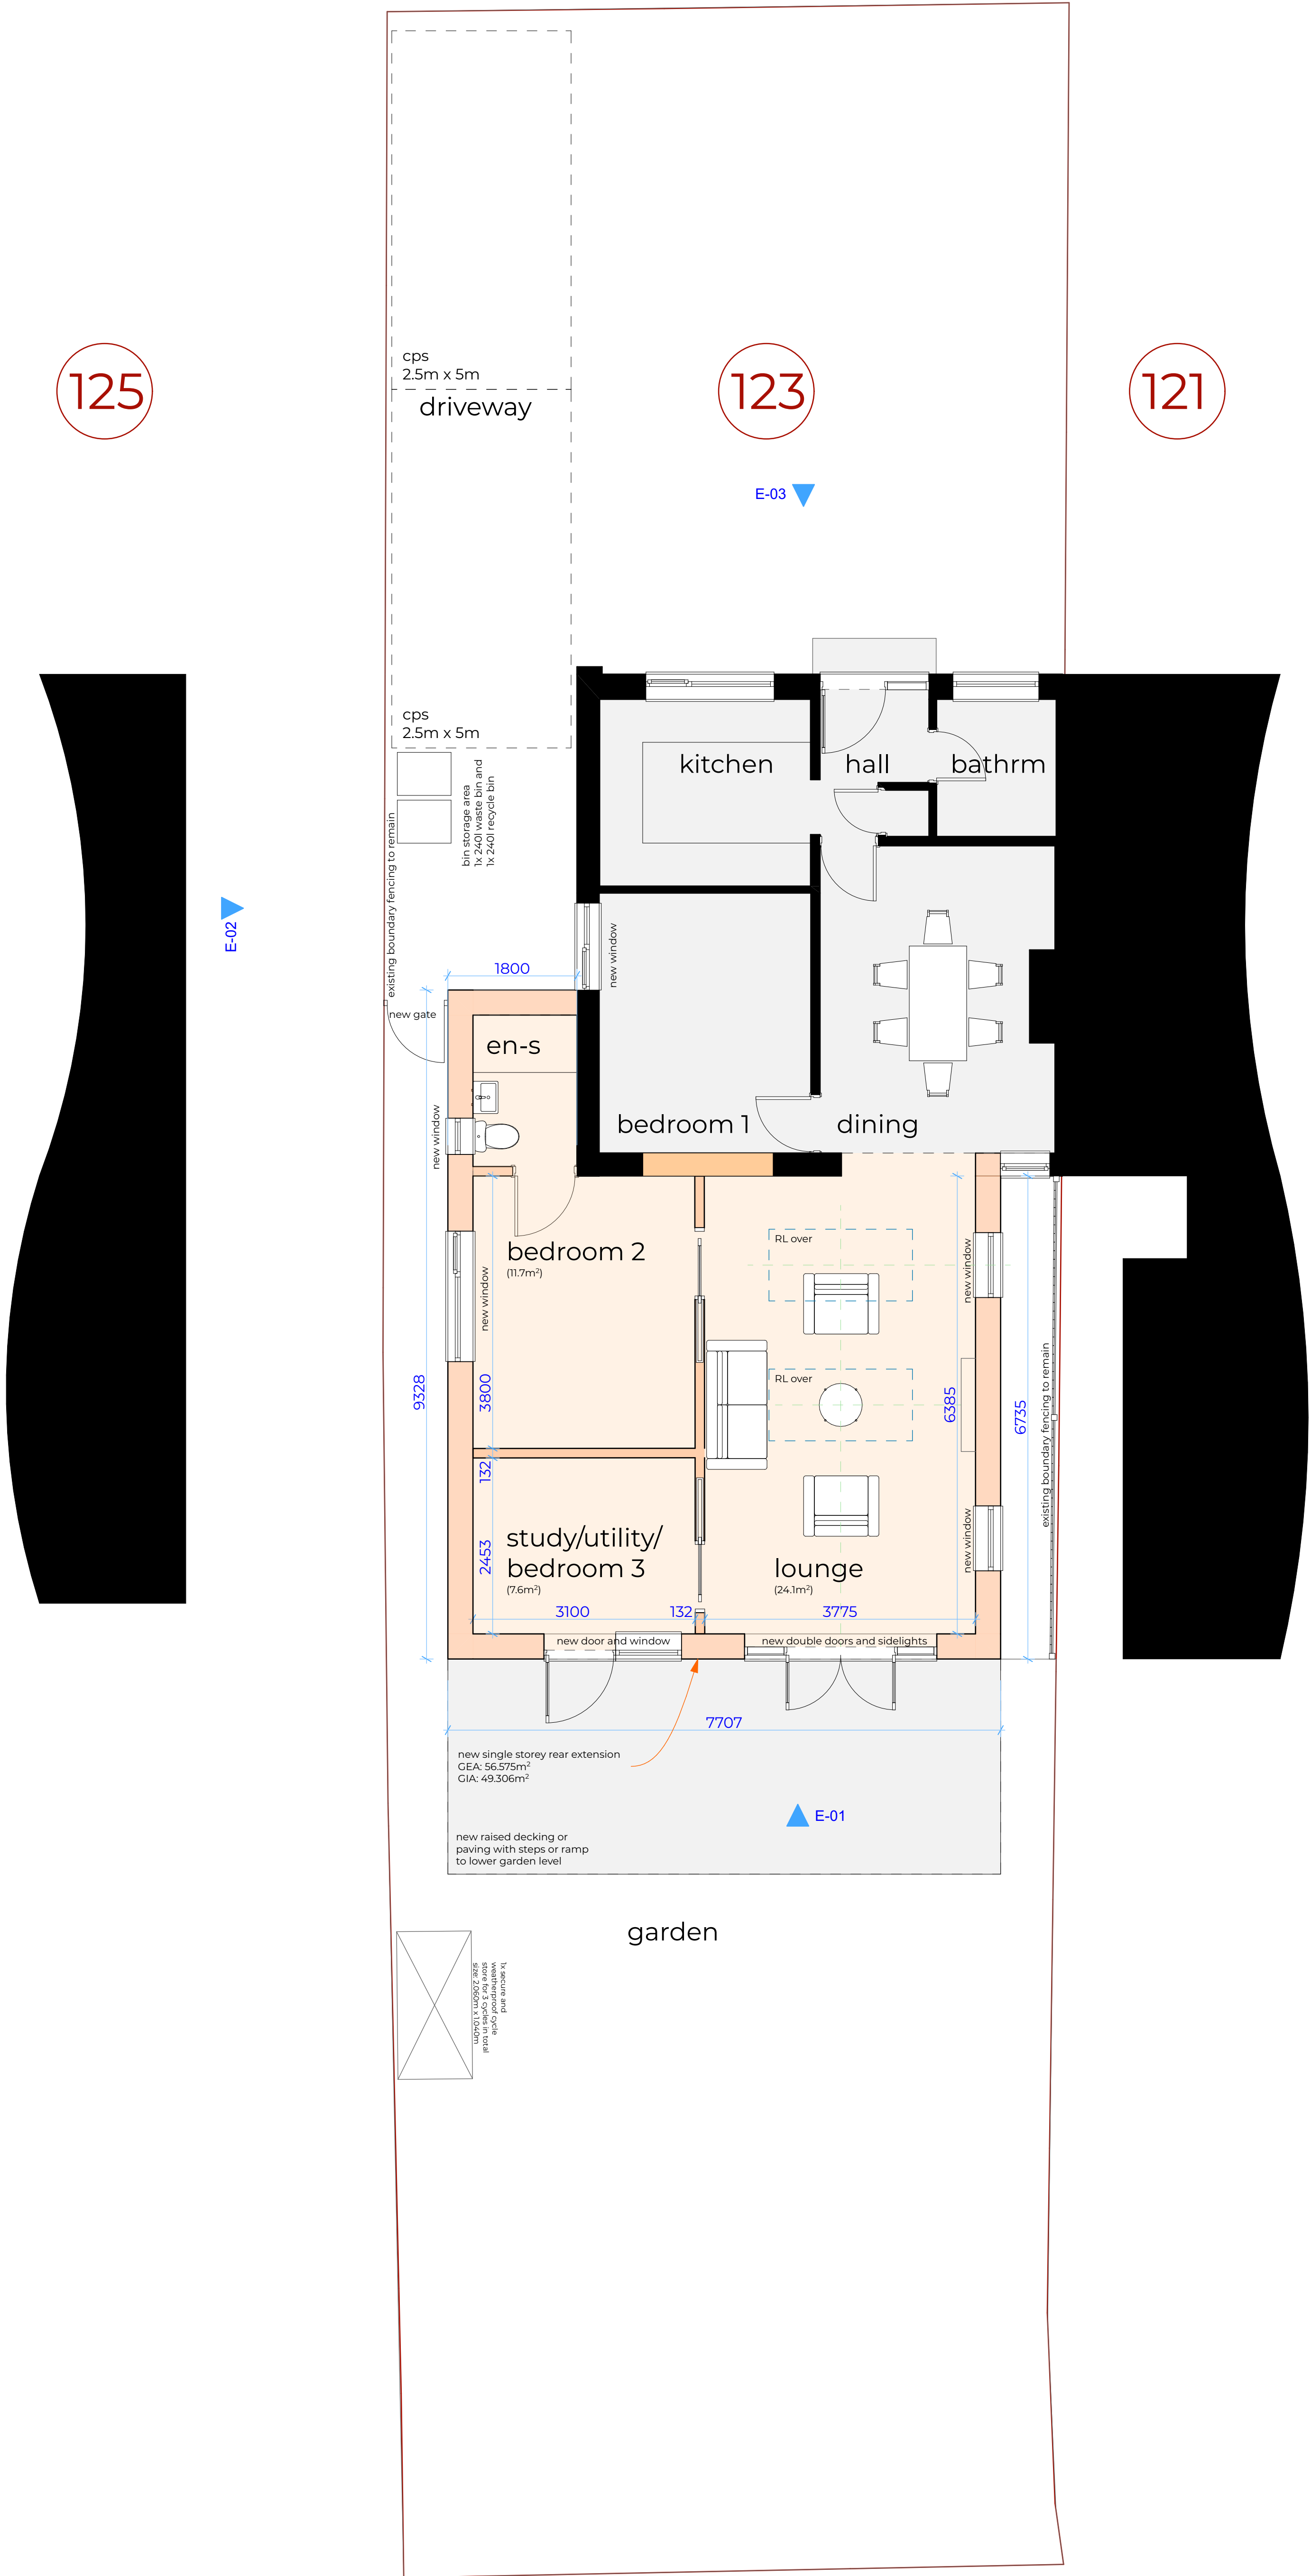

Client
Mr. Paul Bentley

Proposed extension
123 Silverdale Drive, Waterloo. PO7 6DU.

Proposed Site Plan + Ground Floor Plan

05 October 2022 0752-01.004.02

RevID	ChID	Transmittal Set Name	Date
01		Planning Application	07/10/2022
02		Planning Application	13/10/2022

preliminary ☒ planning ☐ building regulations
production ☐ tender ☐ construction ☐ as built ☐ other

The Steven Barlow Partnership
The Studio, 81 Manor Road,
Portsmouth, Hampshire, PO1 5LB,
United Kingdom.

+44 (0) 800 756 9776
info@tsbp-architecture.co.uk
tsbp-architecture.co.uk

This drawing is intended for use by the client named for the project detailed and solely for the purposes indicated and is not intended for use by any other person or for any other purpose.

© Copyright 2022 - The Steven Barlow Partnership (TSBP Architecture)
Chartered Institute of Architectural Technologists Chartered Practice
Principal - Steven V. Barlow FCIT