


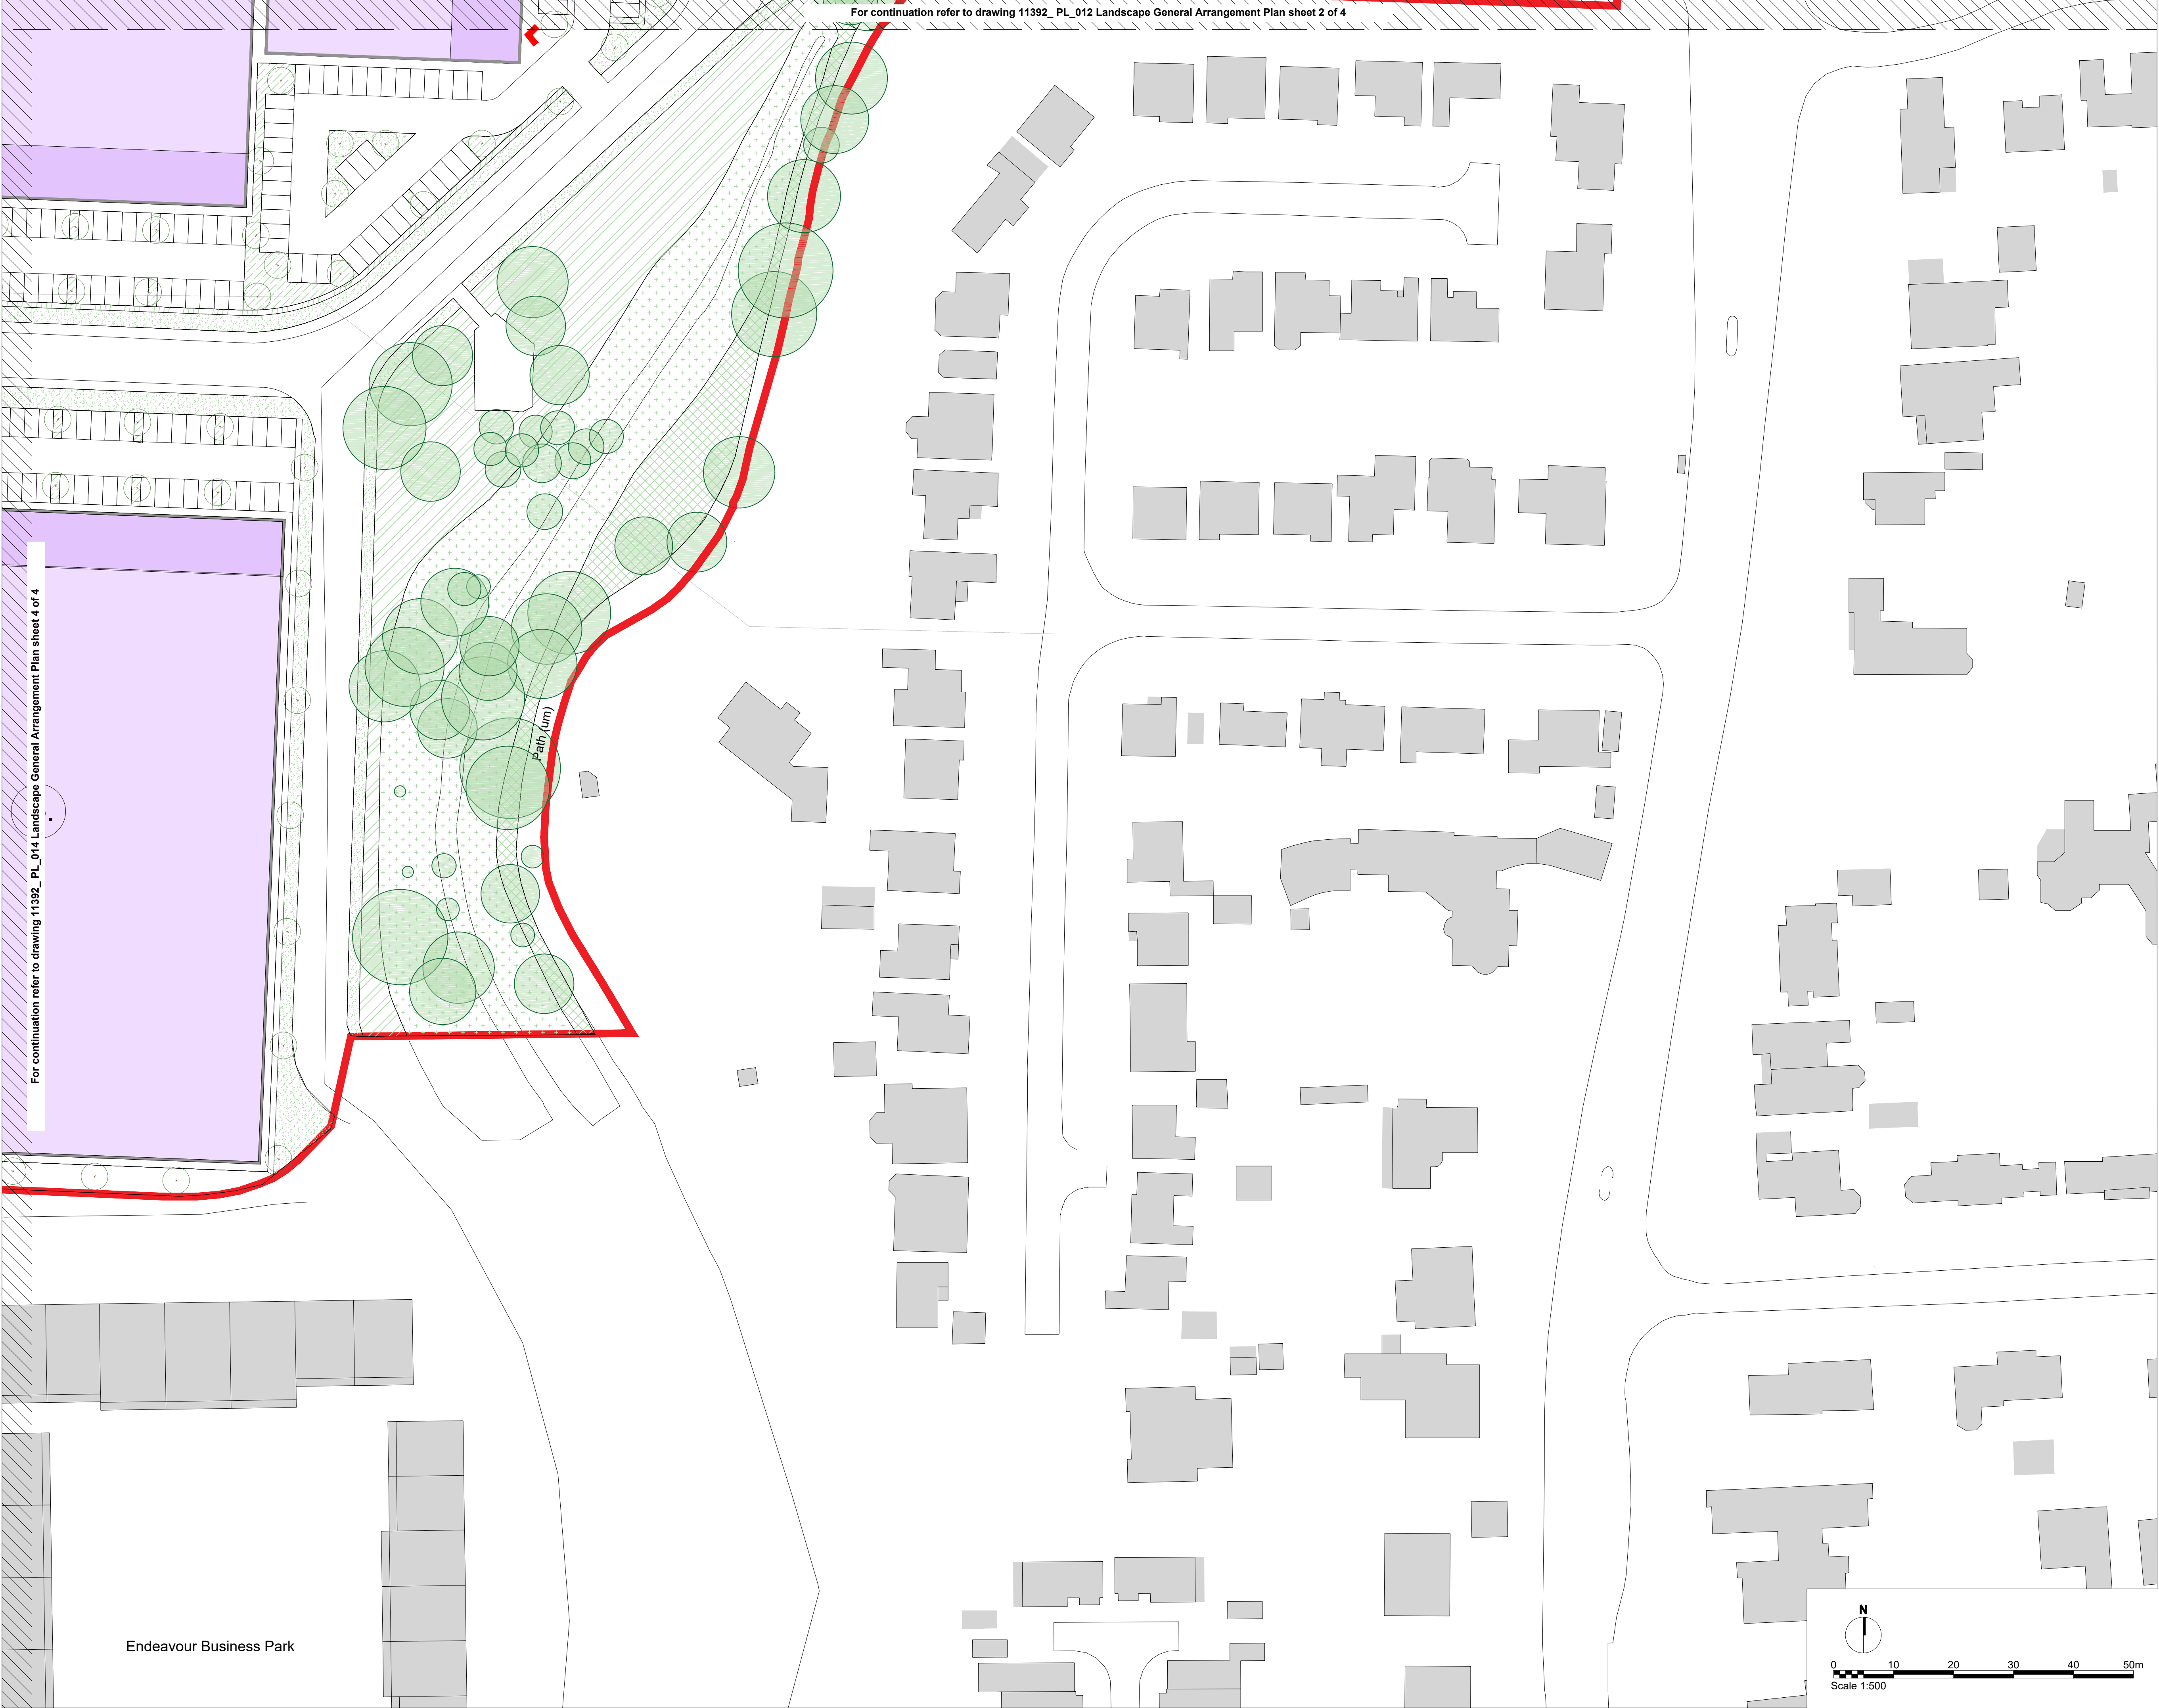

Figured dimensions only are to be used. All dimensions to be checked onsite. Differences between drawings and between drawings and specification or bills of quantities to be reported to the PRC Group.

© The copyright of the drawings and designs contained therein remains vested in the PRC Group.

Revisions: Drawn/Chkd: Date:

- Legend**
- APPLICATION AREA
 - EXISTING SPECIMEN TREES
 - PROPOSED SPECIMEN TREES
 - PLANTING MIX 1- PROPOSED ORNAMENTAL HEDGE PLANTING
 - PLANTING MIX 2- PROPOSED ORNAMENTAL GROUND COVER PLANTING
 - PLANTING MIX 3- PROPOSED THICKET MIX PLANTING WITH EG9 GRASS MIXTURE
 - PLANTING MIX 4- PROPOSED NATIVE HEDGE MIX
 - DROUGHT TOLERANT TURF AREA
 - WILDFLOWER GRASS SEEDS AREAS
 - GRASSLAND SEEDS AREAS
 - WILDFLOWER GRASS SEEDS FOR WETLAND



Location Plan NTS

Client:
XLB PROPERTY &
HAVANT S.a.r.l. (Luxembourg)

Project:
LANGSTONE PARK
HAVANT

Drawing Title:
LANDSCAPE SOFTWARE
GENERAL ARRANGEMENT
SHEET 3 OF 4

Scale @ A1:
1 : 500

Checked by:
ME

Date:
FEB'

Job No:
11392

Stage:
Drawing No: PL 013

Issue Status:
Construction ☐ Preliminary ☐
Information ☐ Approval ☐
Tender ☐

Offices
Working
London
Milton Keynes
Warsaw

PRC

12 Warren Yard,
Warren Park,
Milton Keynes,
MK12 5HW
01908 305 246
info@prc-group.com
www.prc-group.com

Architecture
Planning
Master Planning
Urban Design
Interiors
Landscape

PRC Architecture & Planning