


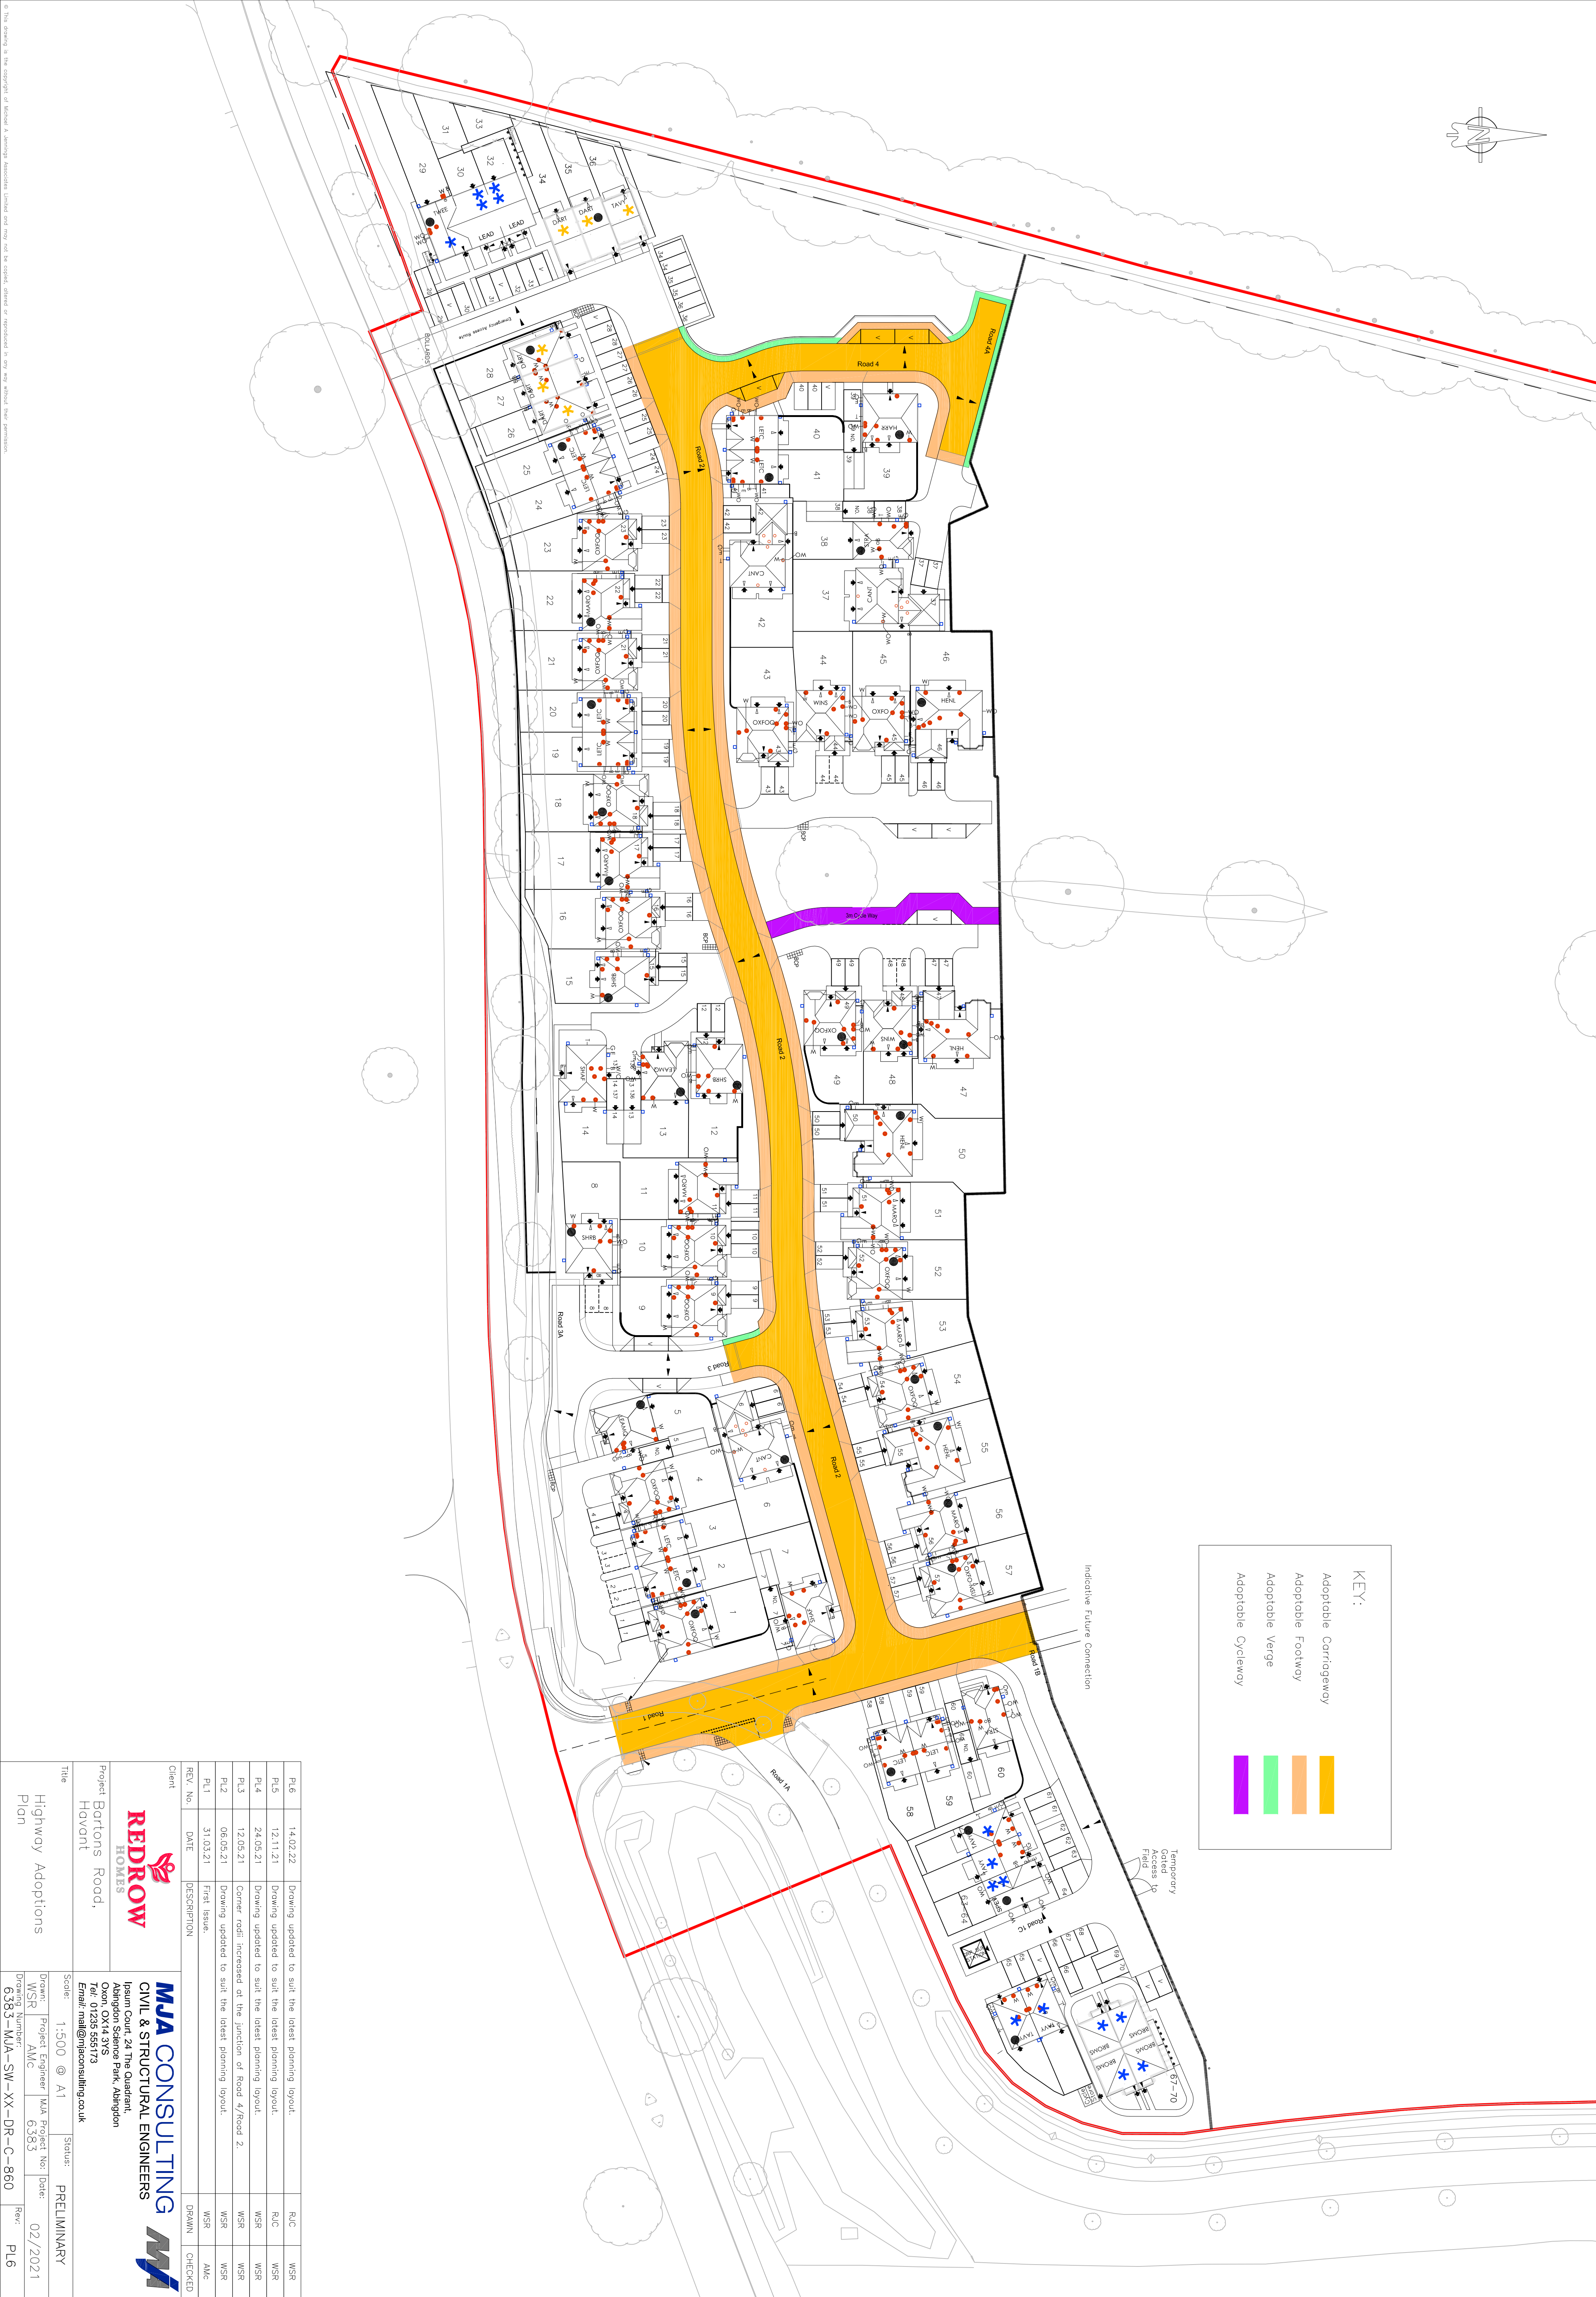

KEY:

- Adoptable Carriageway
- Adoptable Footway
- Adoptable Verge
- Adoptable Cycleway

PL6	14.02.22	Drawing updated to suit the latest planning layout.	RJC	WSR
PL5	12.11.21	Drawing updated to suit the latest planning layout.	RJC	WSR
PL4	24.05.21	Drawing updated to suit the latest planning layout.	WSR	WSR
PL3	12.05.21	Corner road increased at the junction of Road 4/Road 2.	WSR	WSR
PL2	06.05.21	Drawing updated to suit the latest planning layout.	WSR	WSR
PL1	31.03.21	First Issue.	AMC	AMC
REV. No.	DATE	DESCRIPTION	DRAWN	CHECKED

Client

REDROW HOMES

Project Bortons Road, Hovant

MJA CONSULTING

CIVIL & STRUCTURAL ENGINEERS

Ipsium Court, 24 The Quadrant, Abington Science Park, Abington, Abingdon OX14 3EJ, UK
Tel: 01235 537373
Email: mja@mjaconsulting.co.uk

Title

Highway Adoptions Plan

Scale: 1:500 @ A1

Status: PRELIMINARY

Drawn: WSR

Project Engineer: AMC

Project Number: 6383

Project Name: MJA Project No: 6383

Date: 02/2021

Rev: PL6