


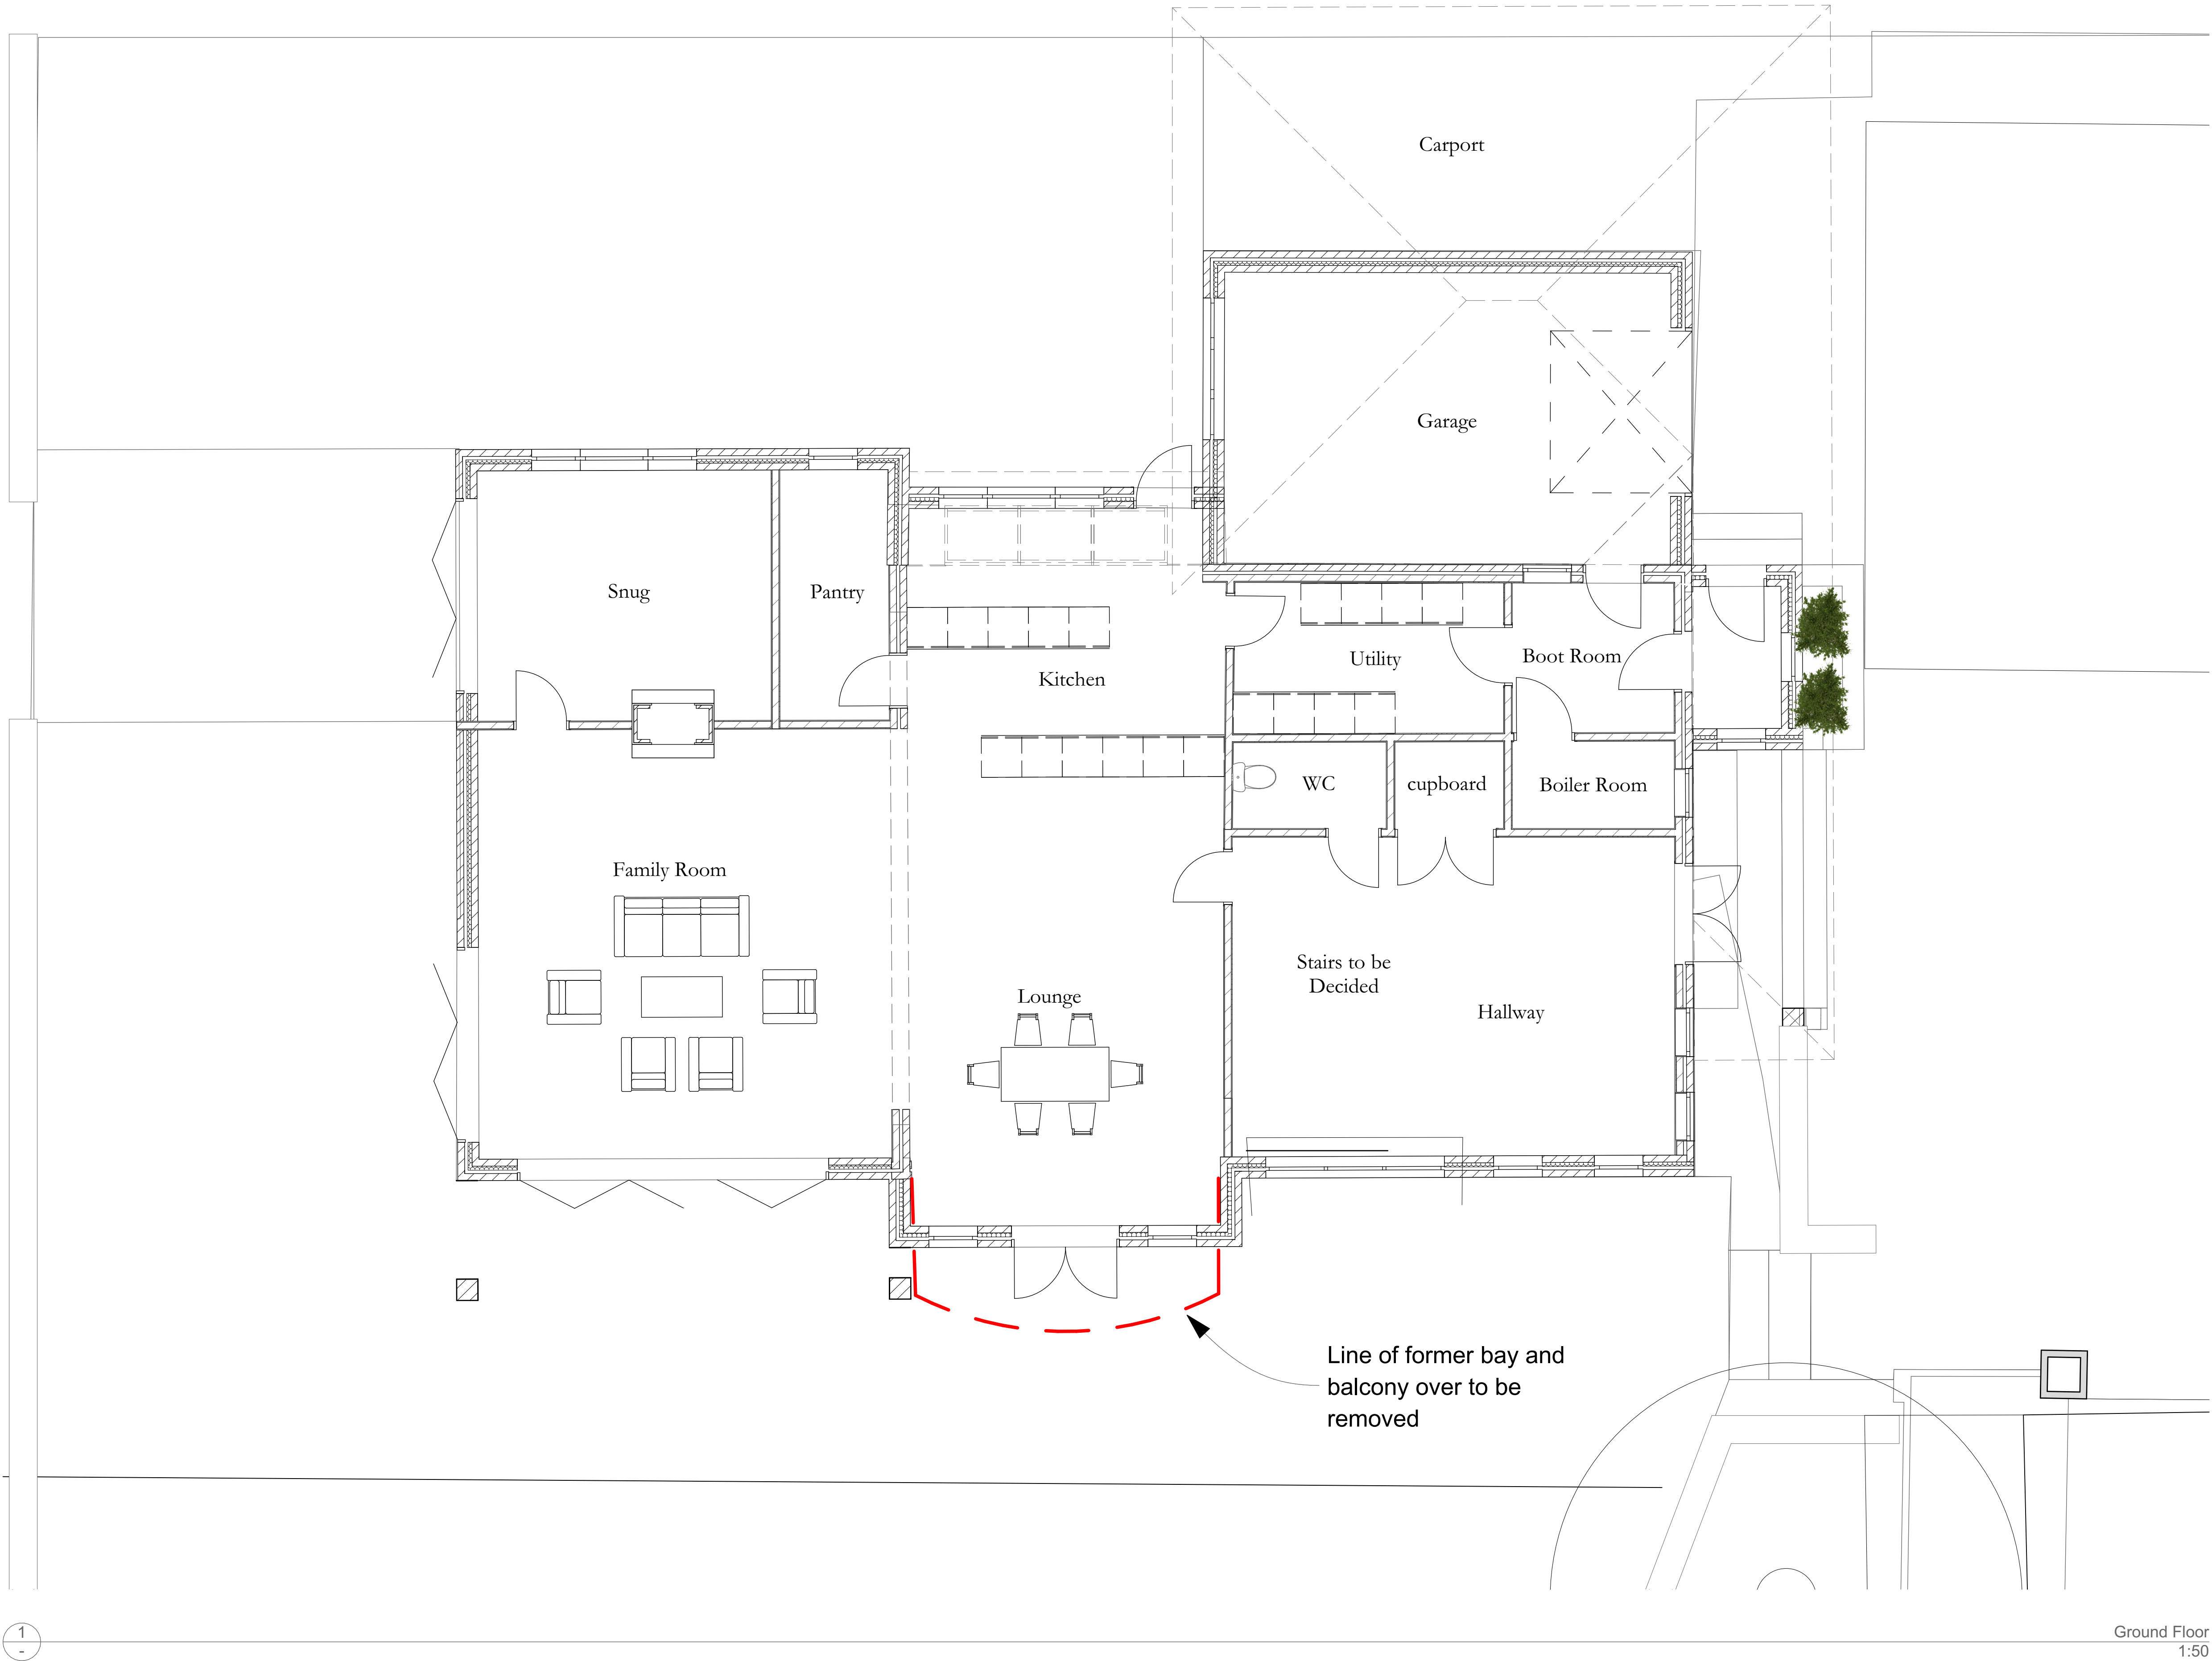

Ground Floor  
1:50