


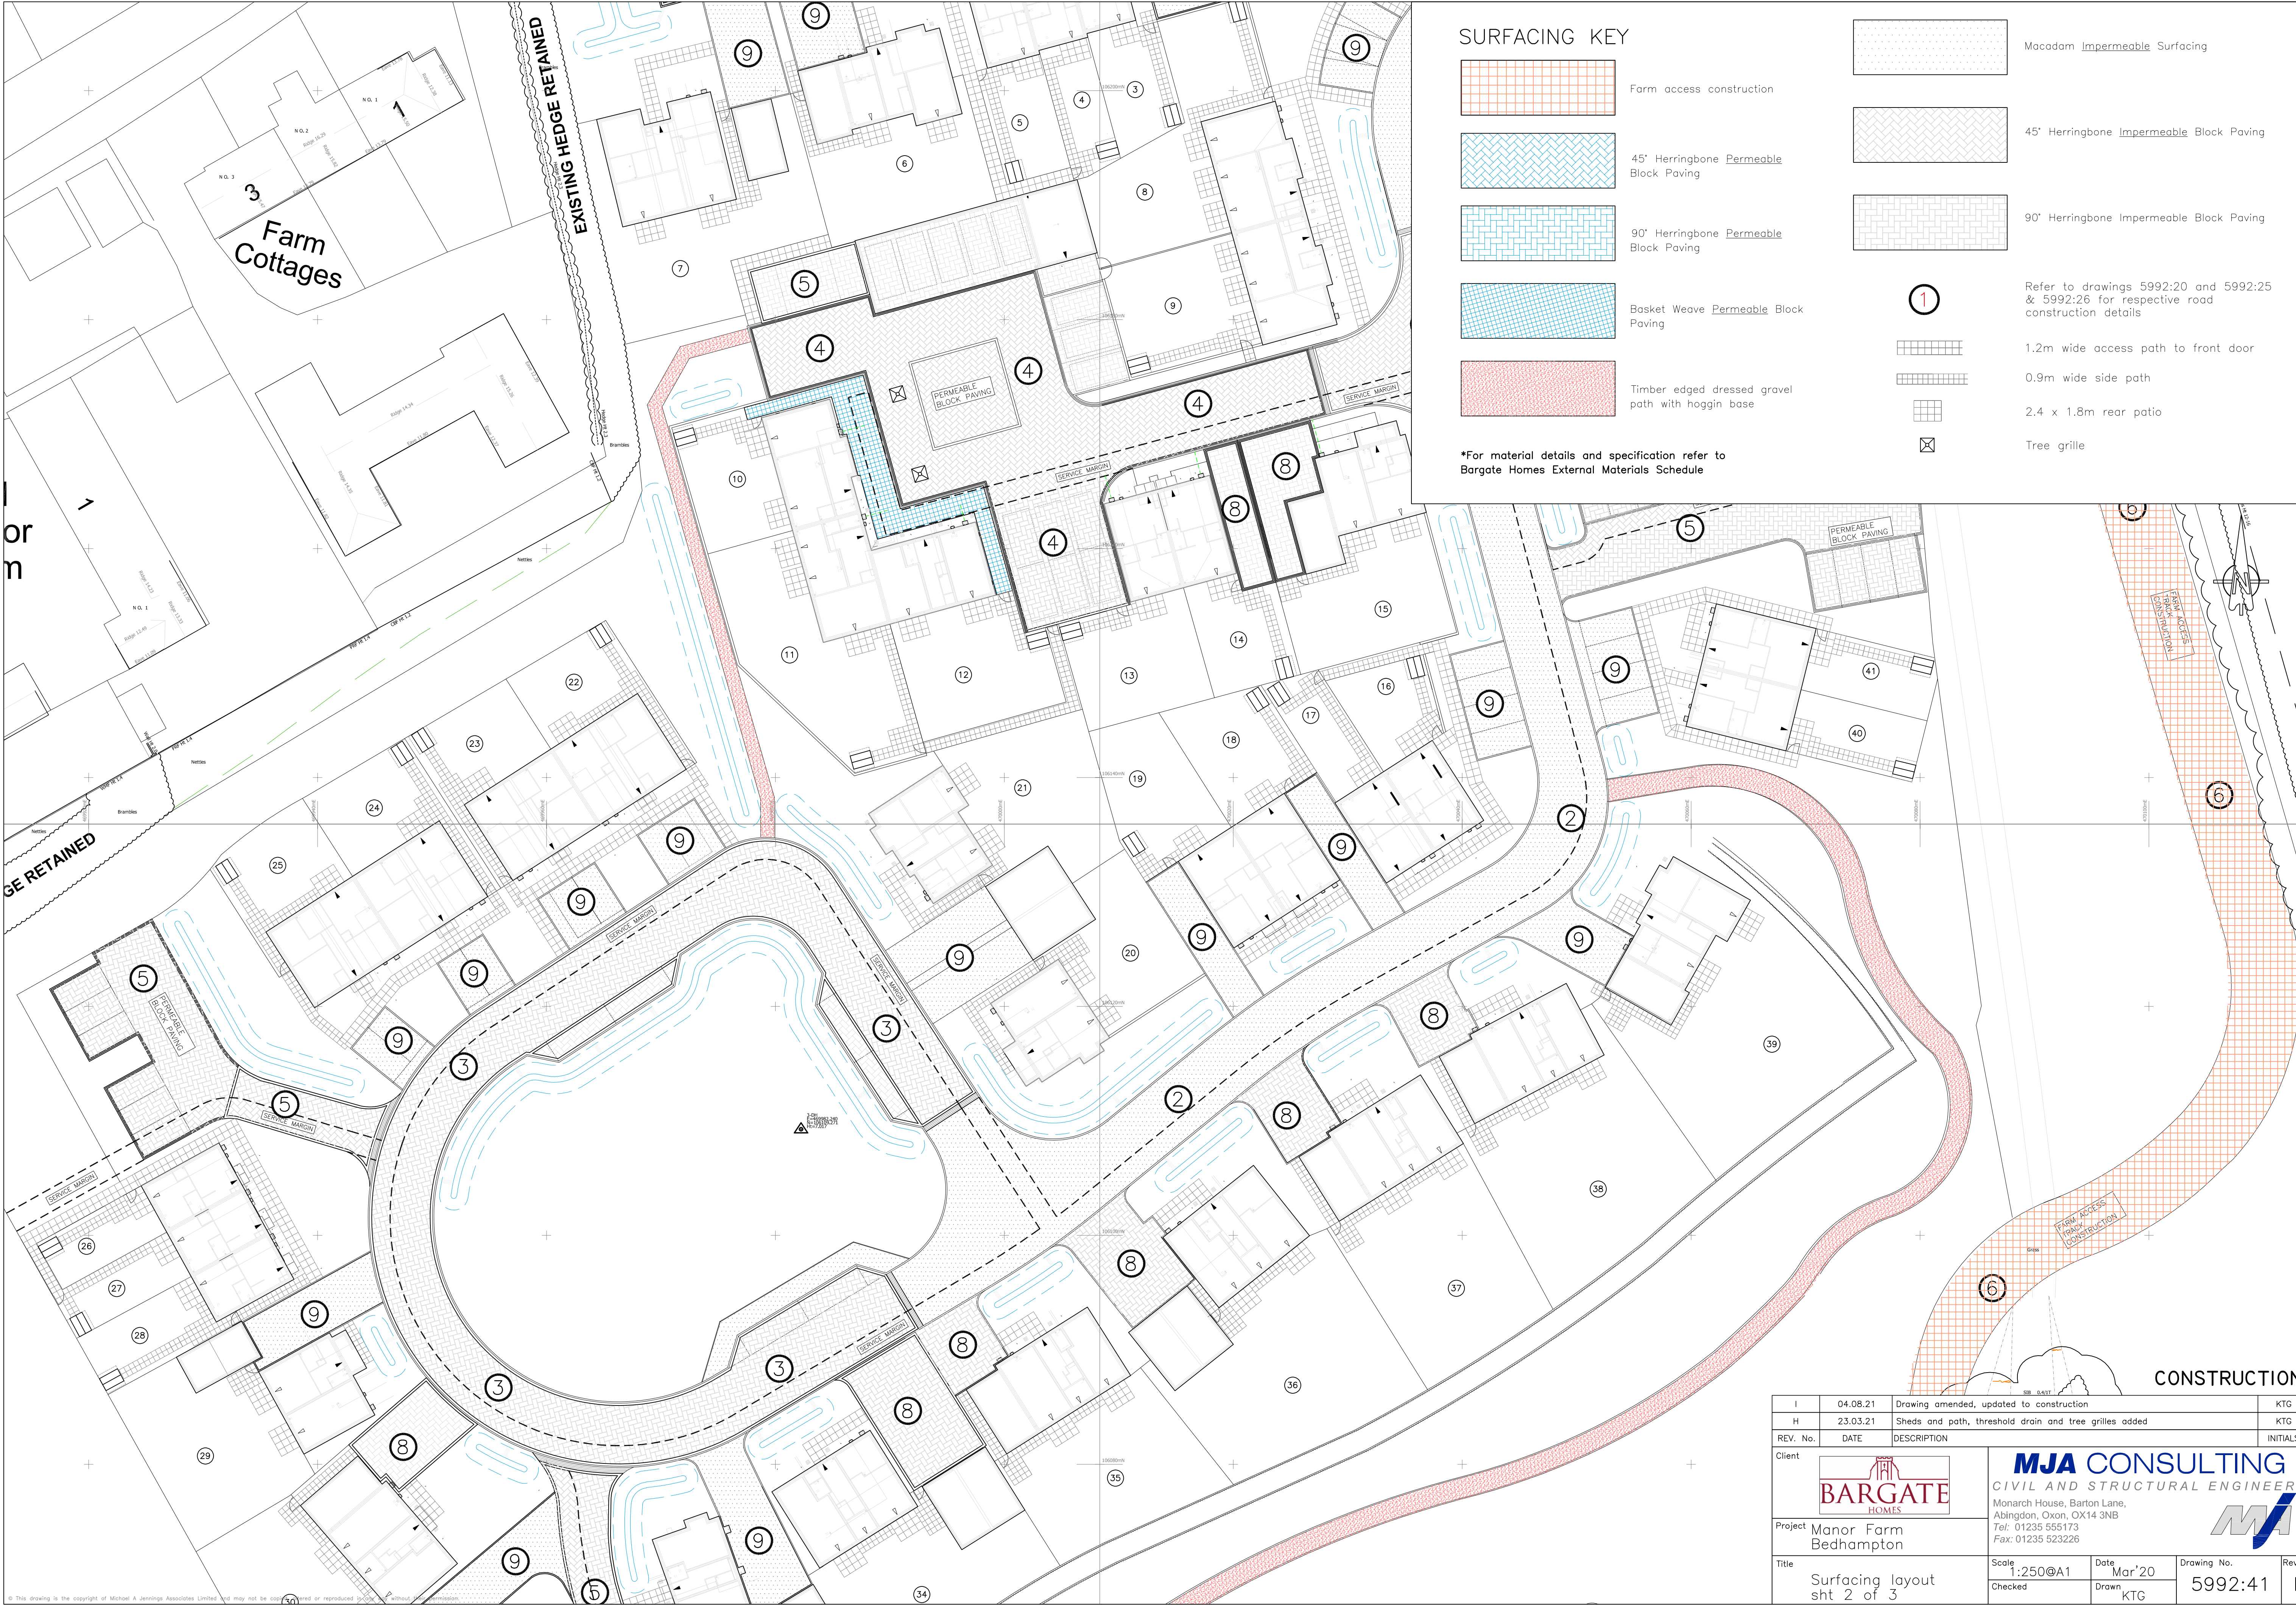

I	04.08.21	Drawing amended, updated to construction	KTG
H	23.03.21	Sheds and path, threshold drain and tree grilles added	KTG
REV. No.	DATE	DESCRIPTION	INITIALS
Client	 MJA CONSULTING CIVIL AND STRUCTURAL ENGINEERS Monarch House, Barton Lane, Abingdon, Oxon, OX14 3NB Tel: 01235 555173 Fax: 01235 523226 		
Project	Manor Farm Bedhampton		
Title	Surfacing layout sht 2 of 3		
Scale	1:250@A1	Date	Mar'20
Checked		Drawn	KTG
Drawing No.	5992:41		Rev
	I		