




No. 2a Seagull Lane

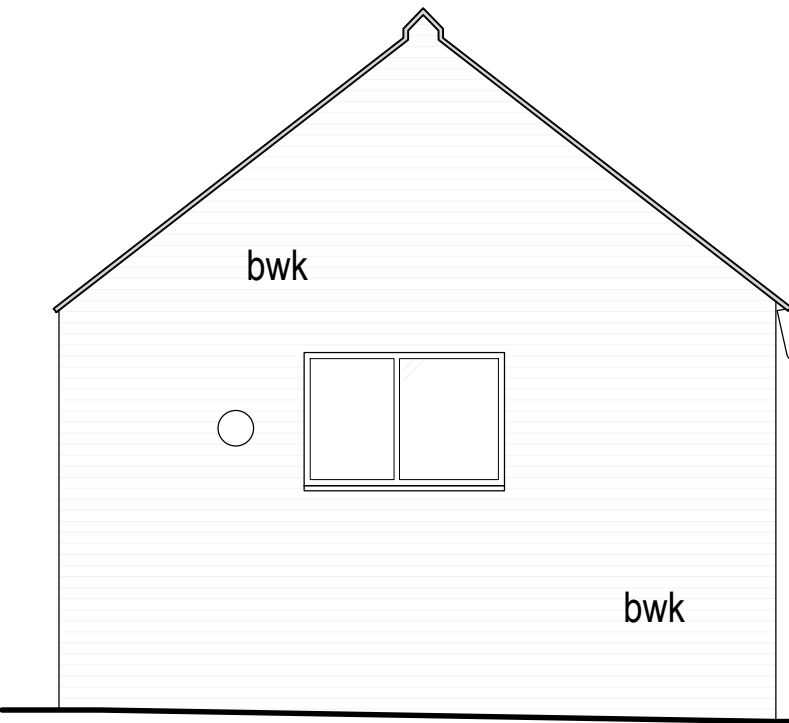


North Elevation

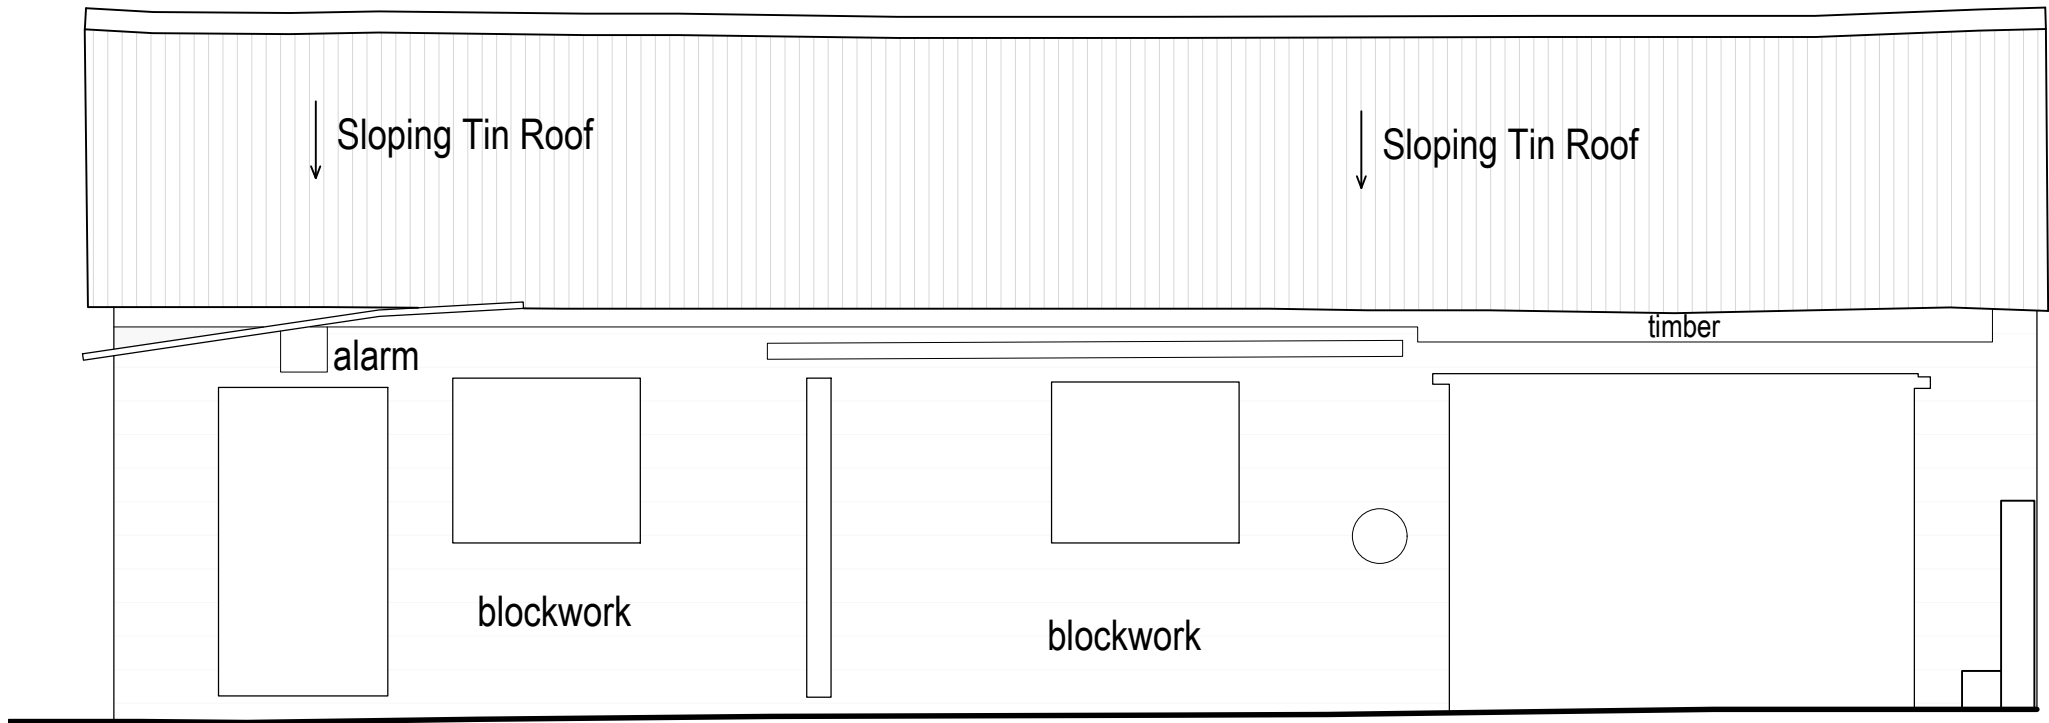

East Elevation

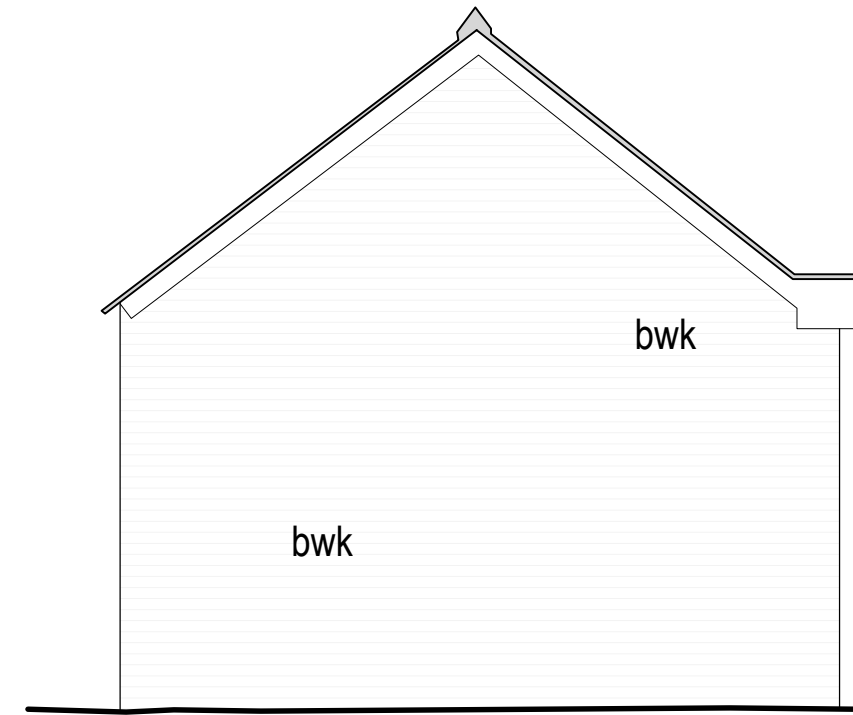


South Elevation

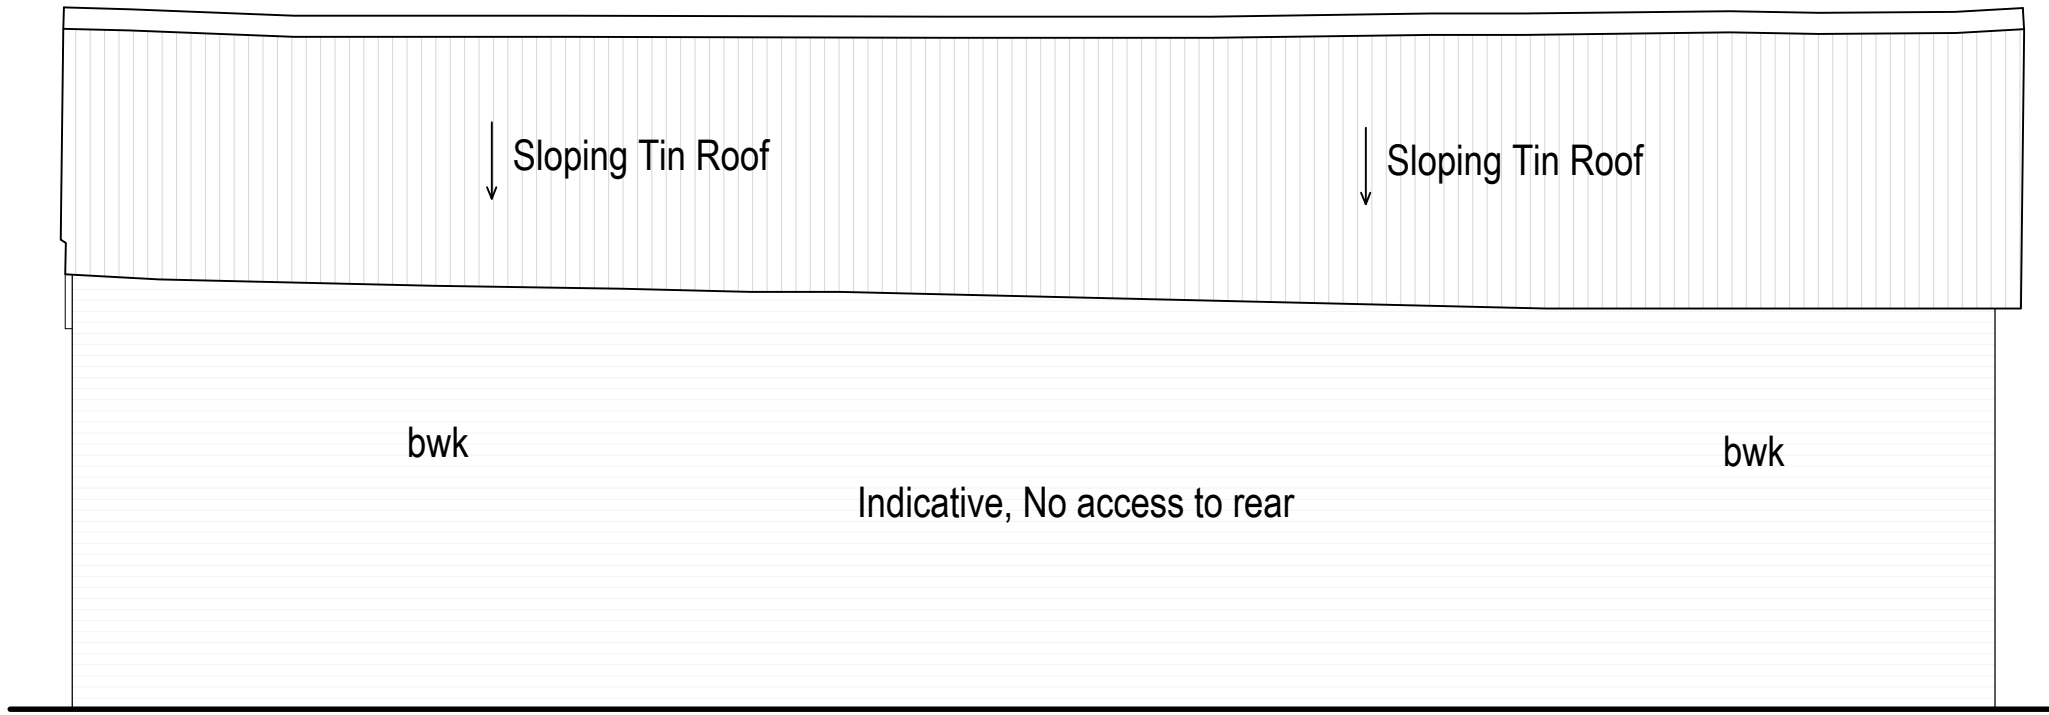


West Elevation


No. 6 Seagull Lane

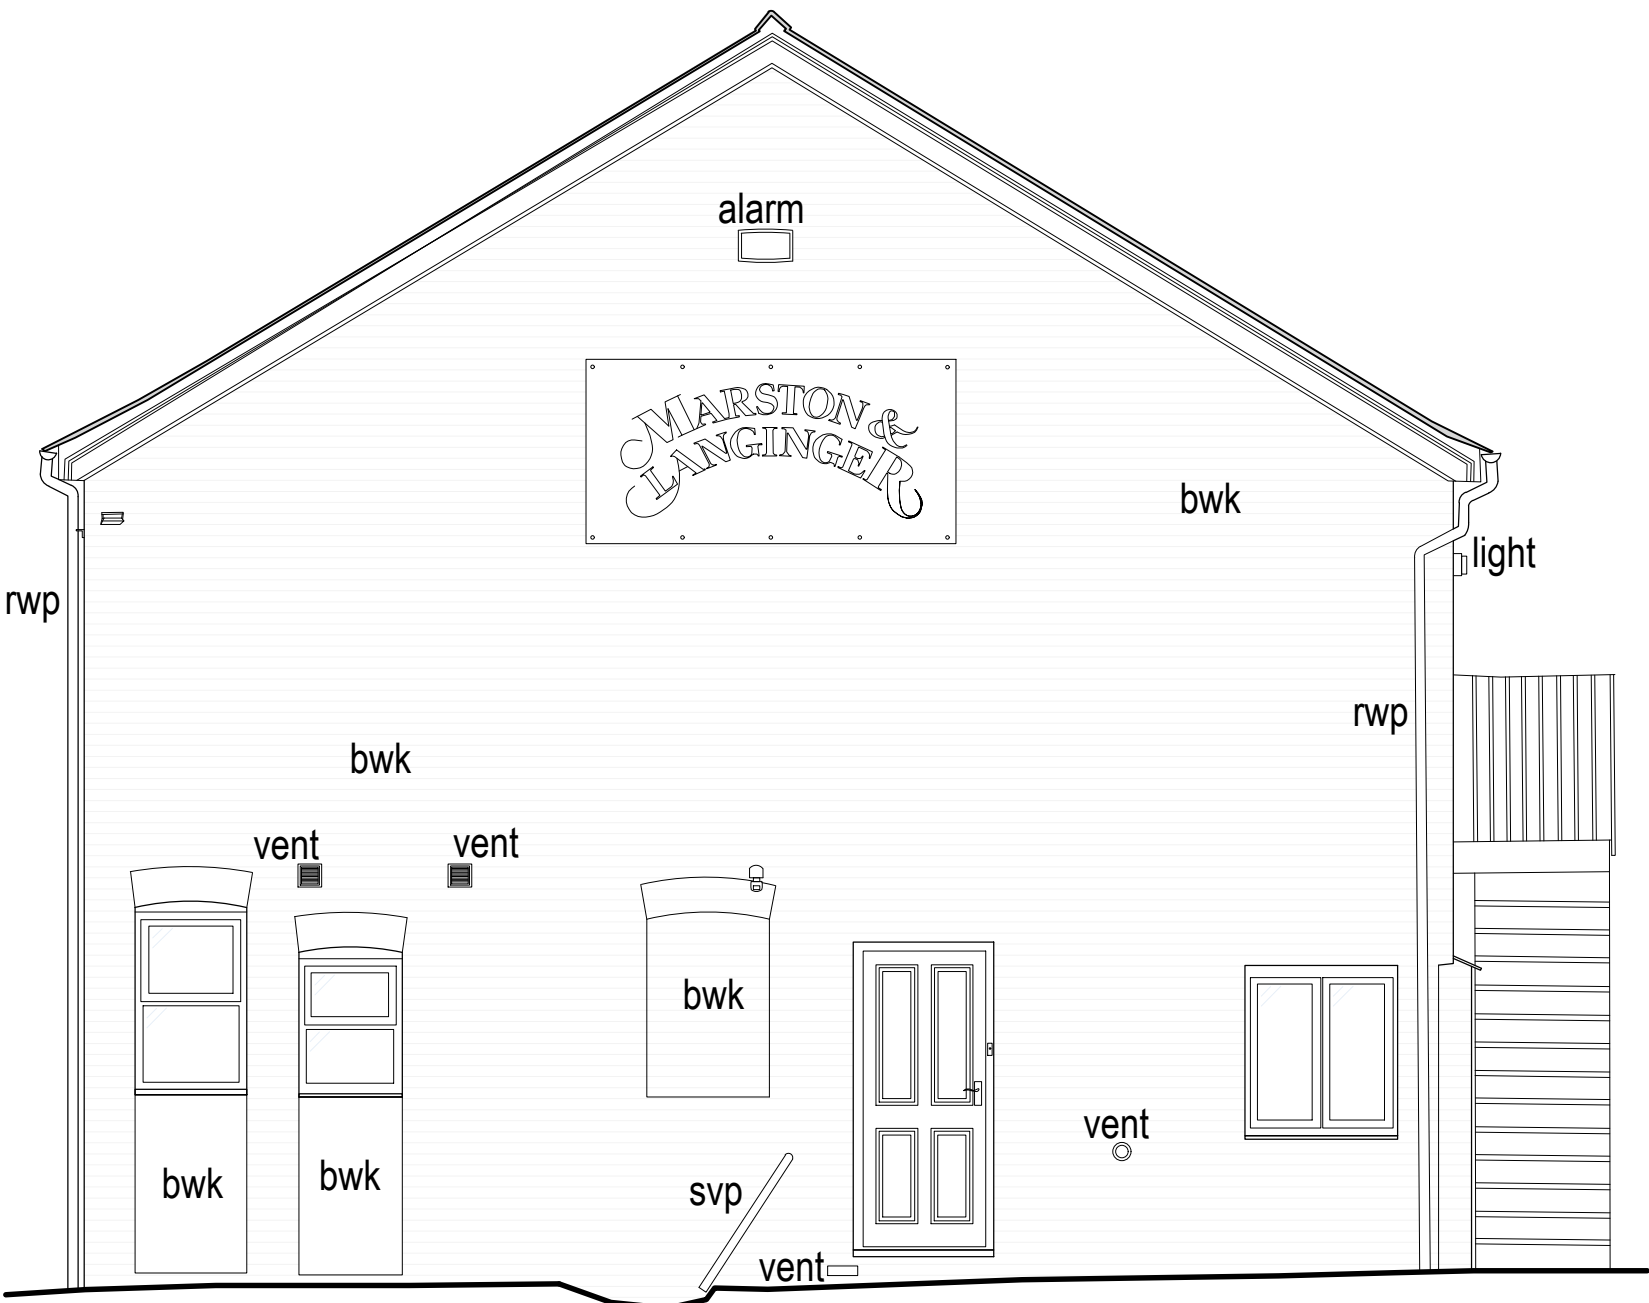


North Elevation

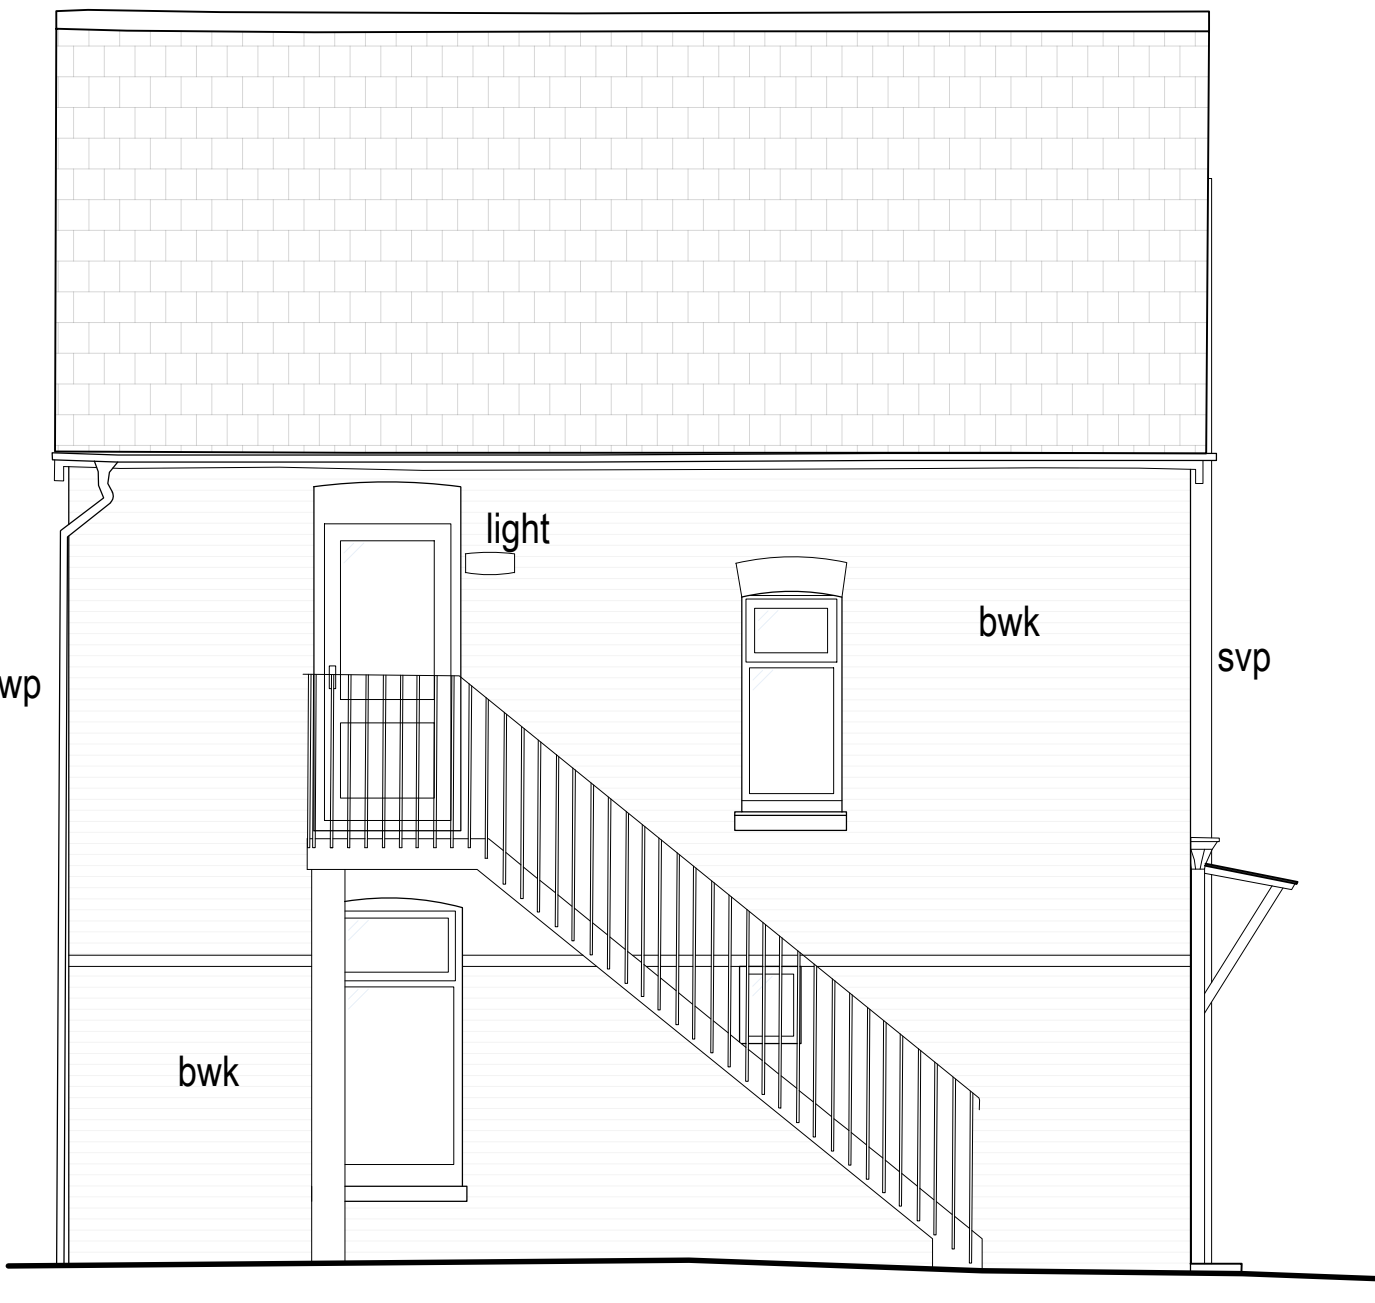

West Elevation

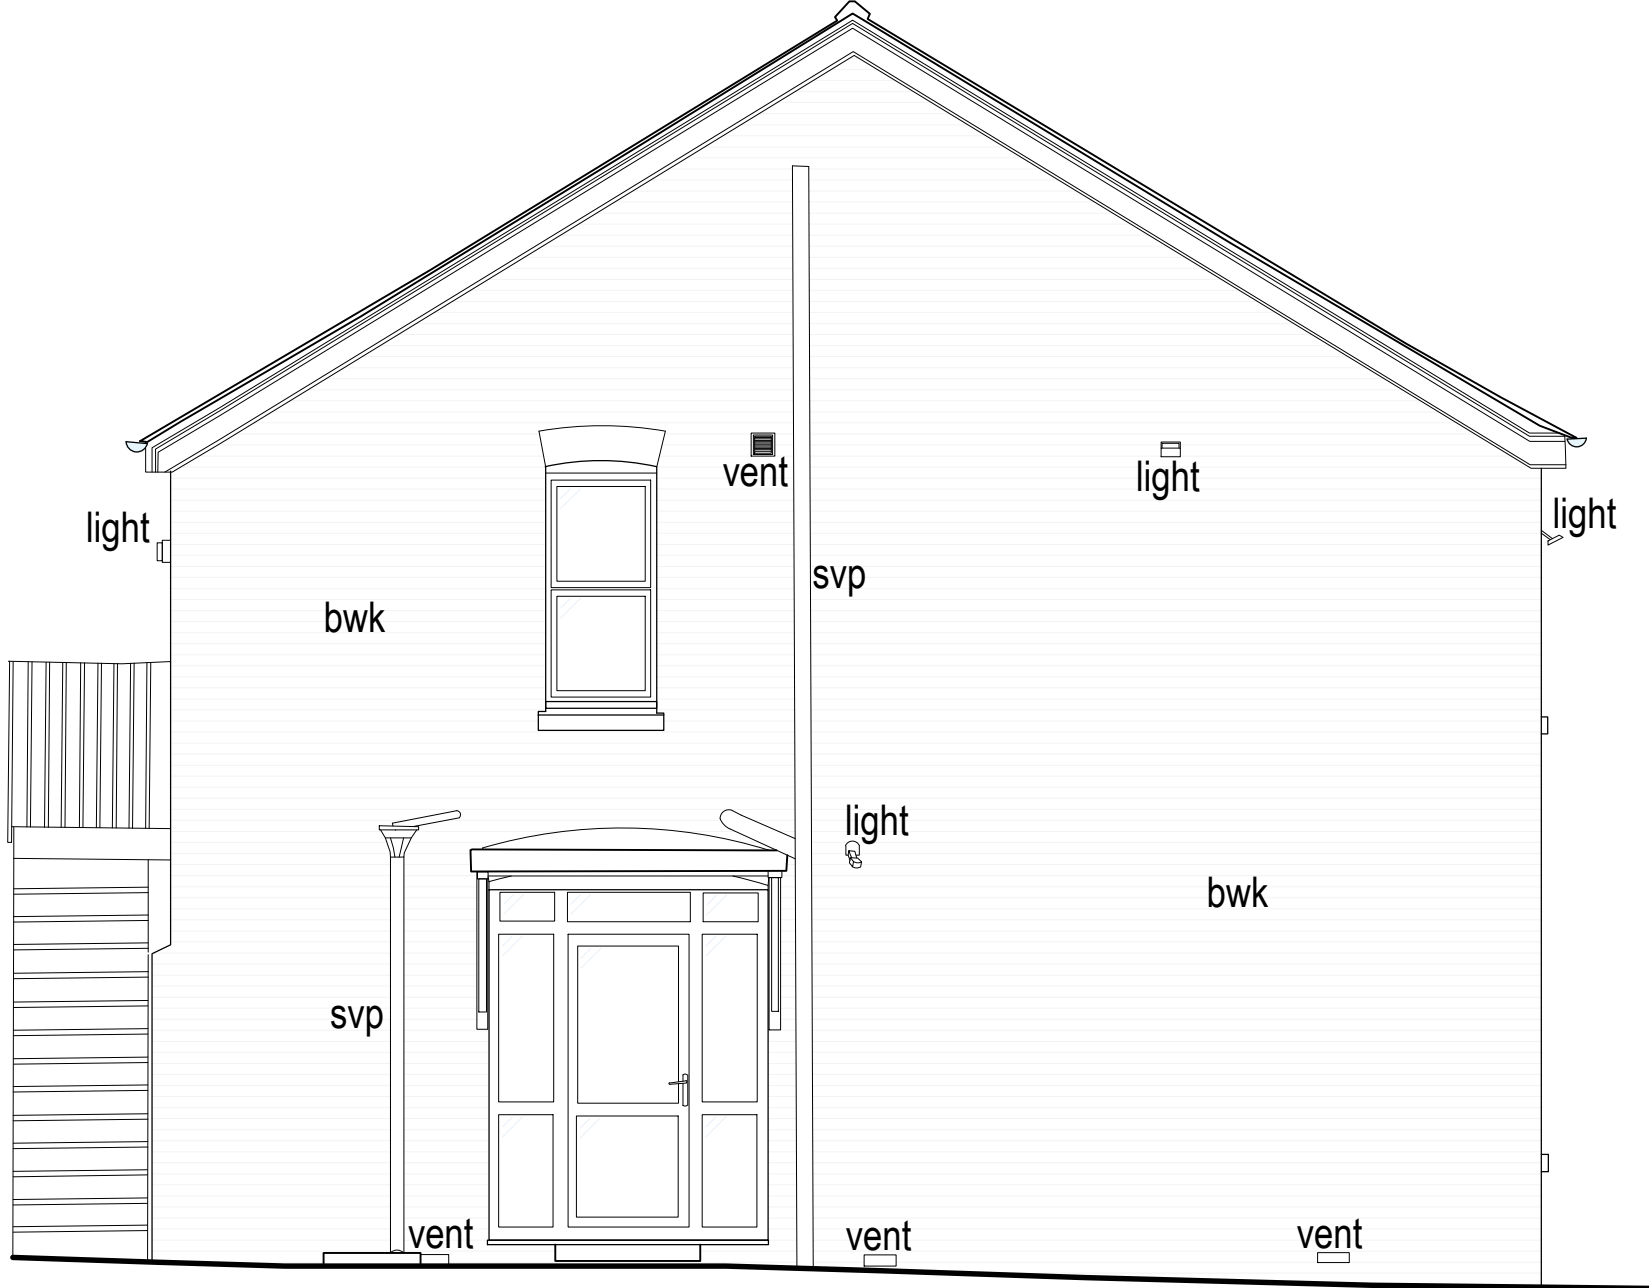

South Elevation

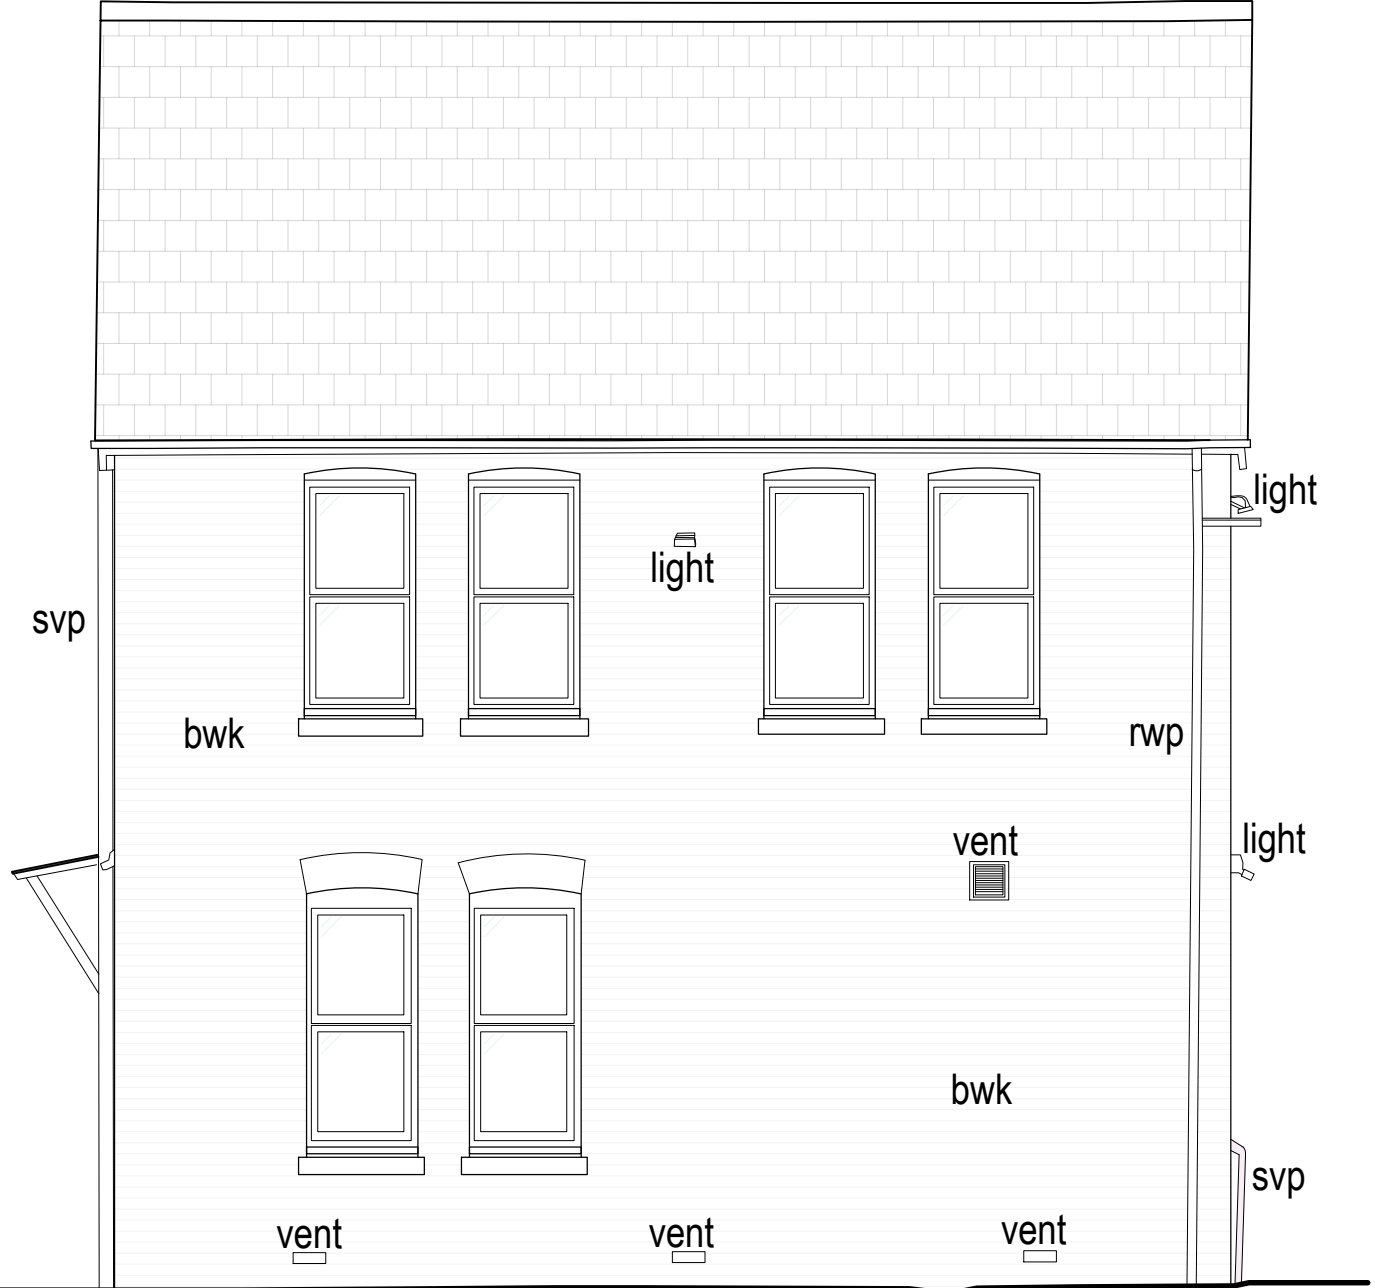

East Elevation