

Plot E1

Plot E2


Plot E3

Plots

Plot E1: Total Floor Area: 73.594m²
No Of Beds: 2


Plot E2: Total Floor Area: 58.006m²
No Of Beds: 1

Plot E3: Total Floor Area: 58.006m²
No Of Beds: 1

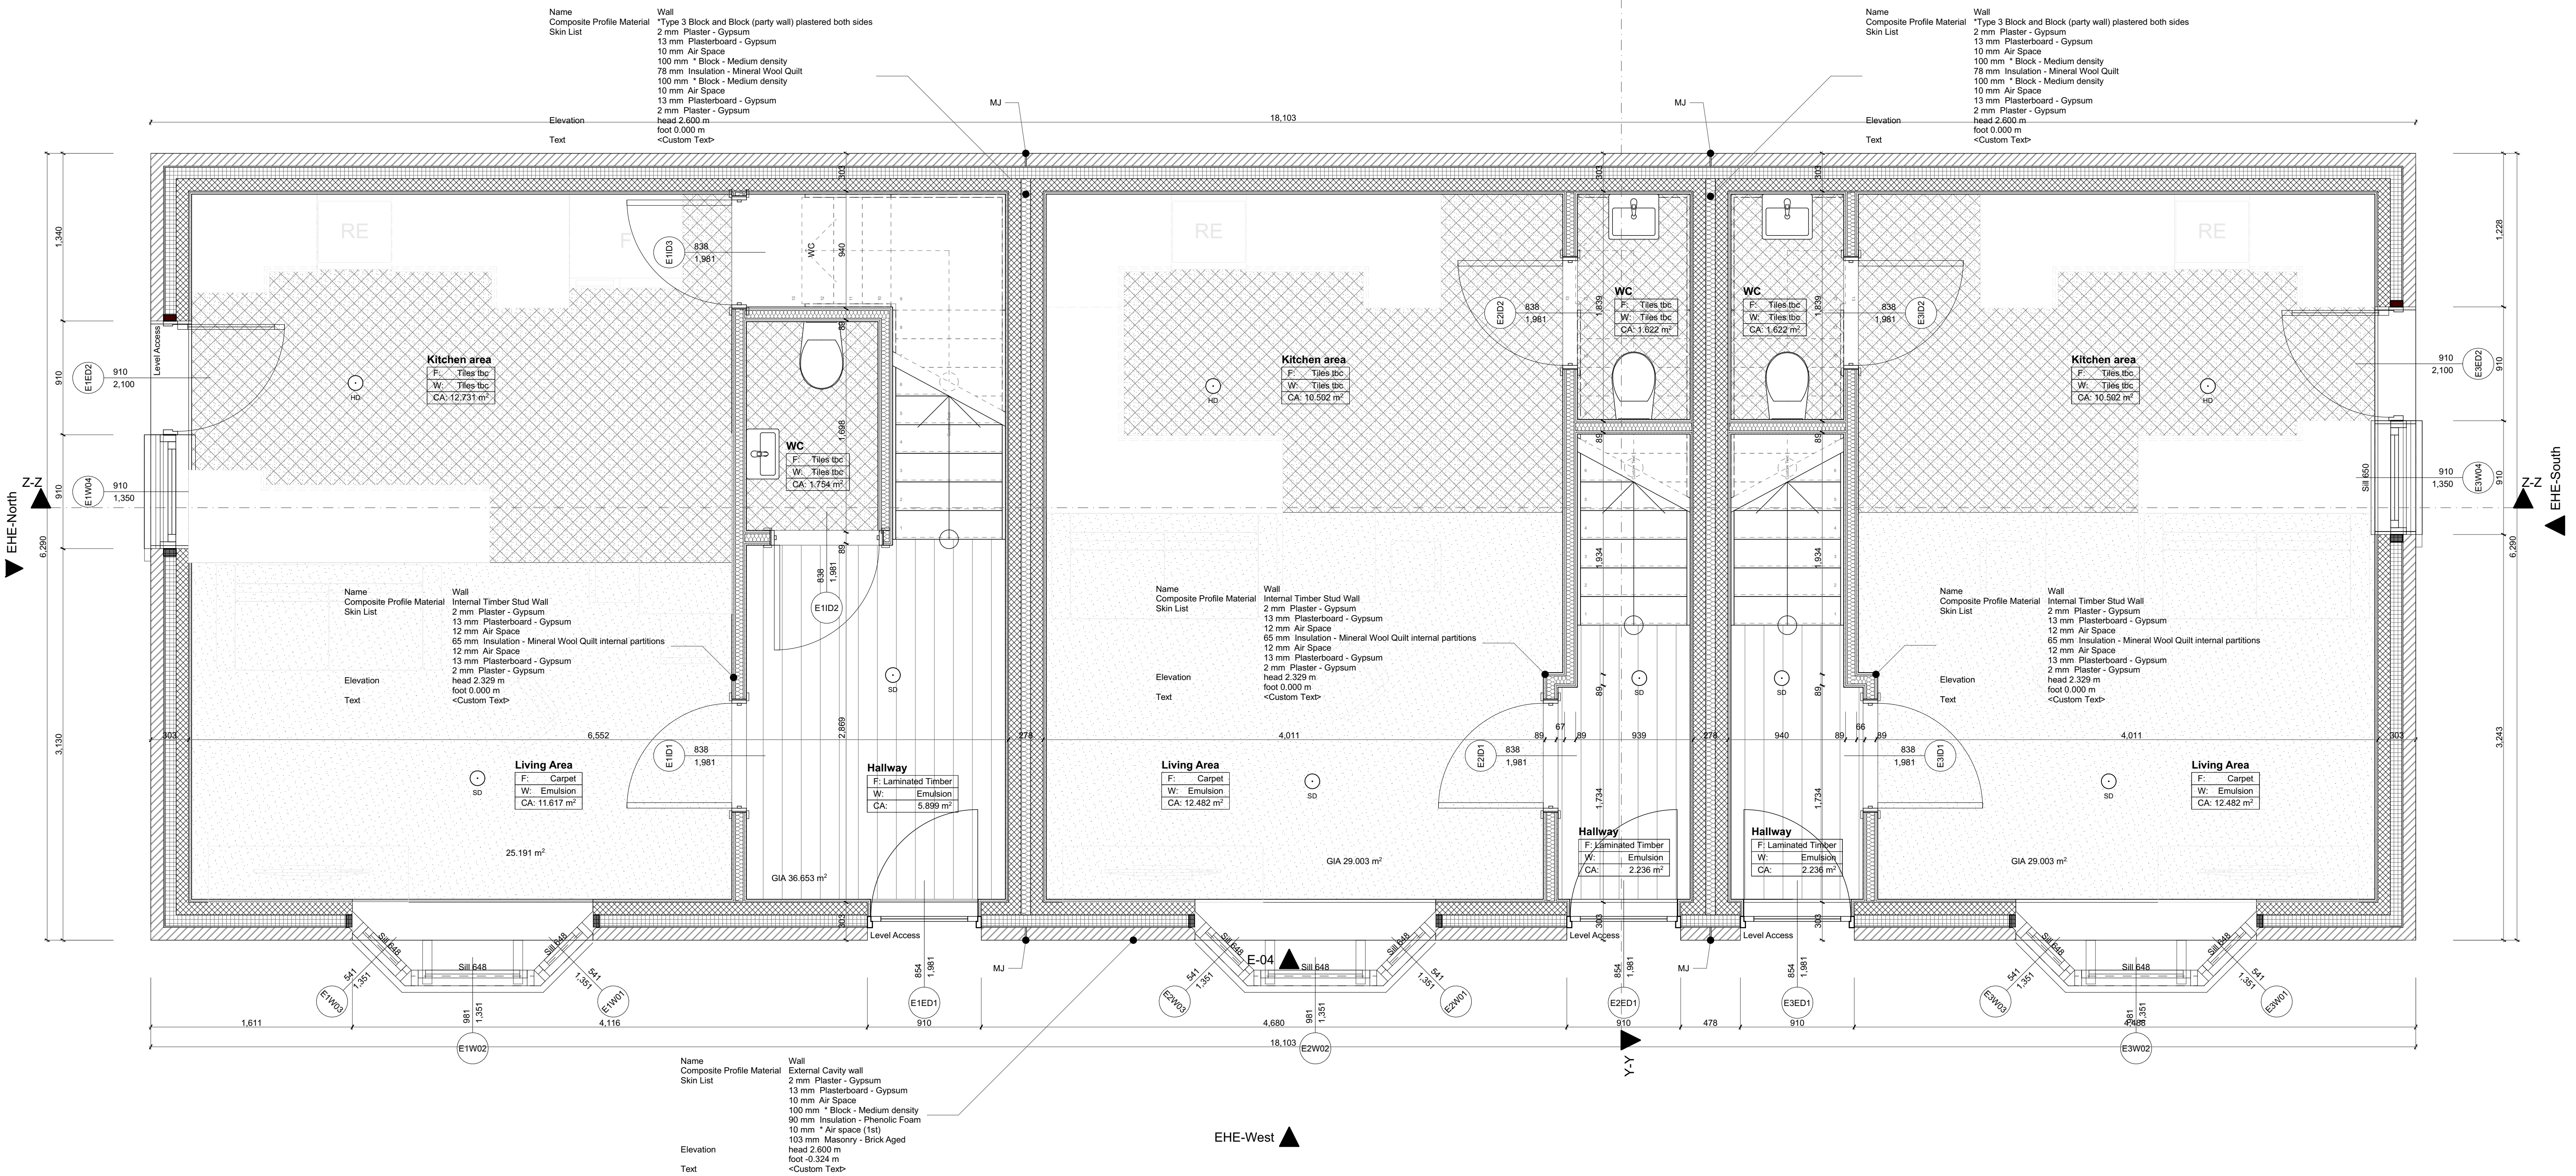

1

GF-Ground Floor (8)
1:25

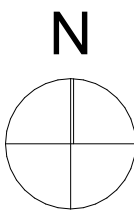

Revisions & notes:	RevID	CHD	Change Name	Date
A	1213	Building Control Revisions		16/02/2022
B	1215	Building Control Revisions		16/03/2022
C	1215	Building Control Revisions		19/04/2022

Drawing:
Drawing name: East Houses Ground Floor
Status: Building Control
Date: 19/04/2022
Scale: 1:25
Drawn: SAB

Project:
Project name: North Street
Site address: 31A North Street
Emsworth Hampshire
Building name:
Client: CHS Homes

Project description: Residential Development Houses
Project status: Planning

pwparchitects
61 South Street, Havant, Hampshire PO9 1BZ
t: 023 9248 2494 f: 023 9248 1152
e: design@pwp-architects.com w: www.pwp-architects.com

Project No. **5770** drawing No. **1131** rev **C**

0 100mm @A1

Note: All dimensions to be checked on site by the contractor before fabrication and erection. Figured dimensions to be taken in preference to scaled dimensions. This drawing is the copyright of the architects and must not be reproduced or used without their express consent, except for the purposes of a planning application. Electronic issue of this drawing to be confirmed by paper hard copy only.