
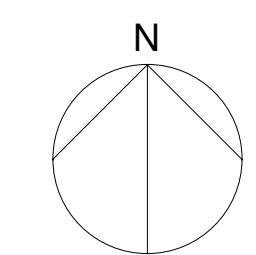


Architects are to be notified of any discrepancies.
Contractors must check all dimensions on site.
This drawing is subject to copyright laws and is to be used on this project only.
This drawing is to be used only for the information as stated only.
For other information refer to the latest revision of any other relevant drawings.
To be read in conjunction with relevant design standards/protocols.

This is a colour drawing. In order to ensure any subsequent reproduction is viewed correctly it should be printed in full colour.

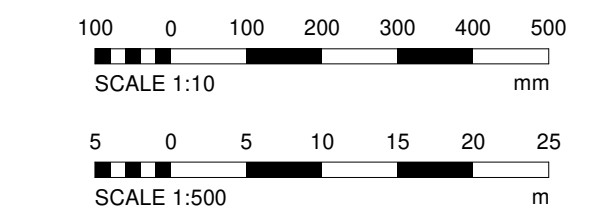


SITE AREA	
APPLICATION SITE BOUNDARY	Ha 6.78

- SITE MATERIALS KEY**
- TARMAC
 - CONCRETE
 - ASPHALT FOOTPATHS
 - EXISTING SOFT LANDSCAPING
 - PROPOSED SOFT LANDSCAPING
 - POROUS BLOCK PAVING
 - GRAVEL BED
 - TACTILE PAVING



TACTILE PAVING

PEDESTRIAN CROSSINGS

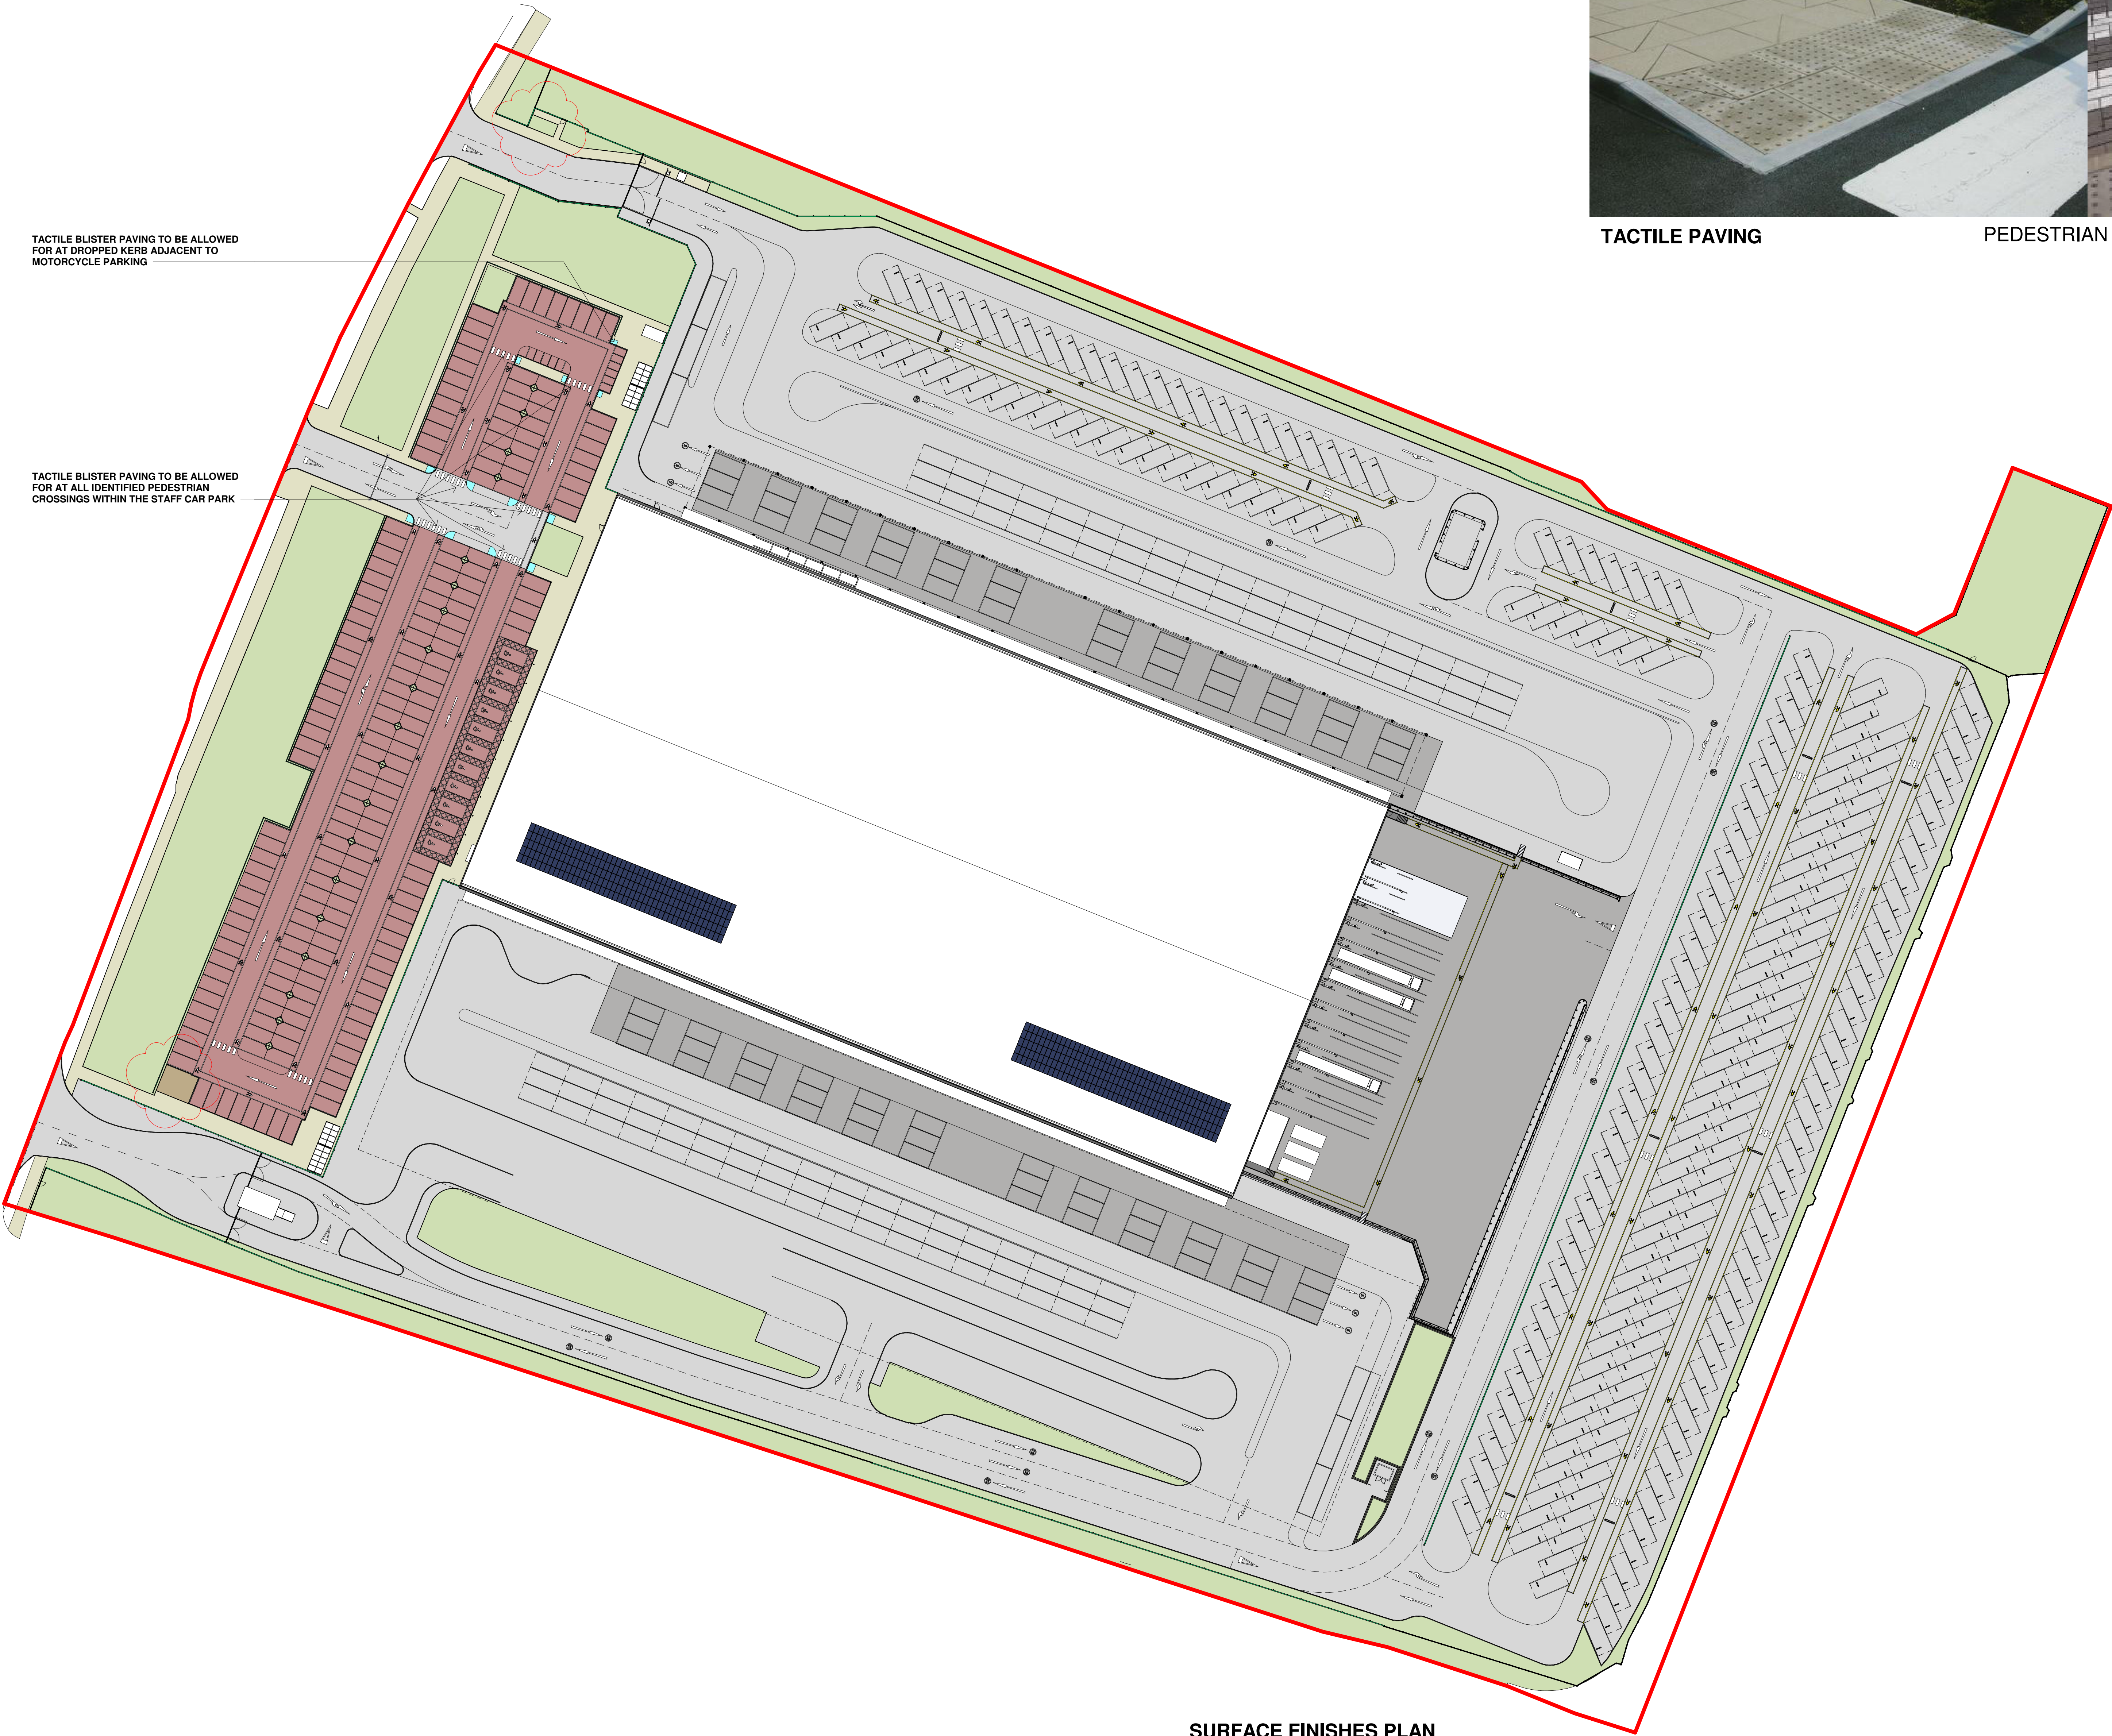


TACTILE BLISTER PAVING TO BE ALLOWED FOR AT DROPPED KERB ADJACENT TO MOTORCYCLE PARKING

TACTILE BLISTER PAVING TO BE ALLOWED FOR AT ALL IDENTIFIED PEDESTRIAN CROSSINGS WITHIN THE STAFF CAR PARK

SURFACE FINISHES PLAN

1:500

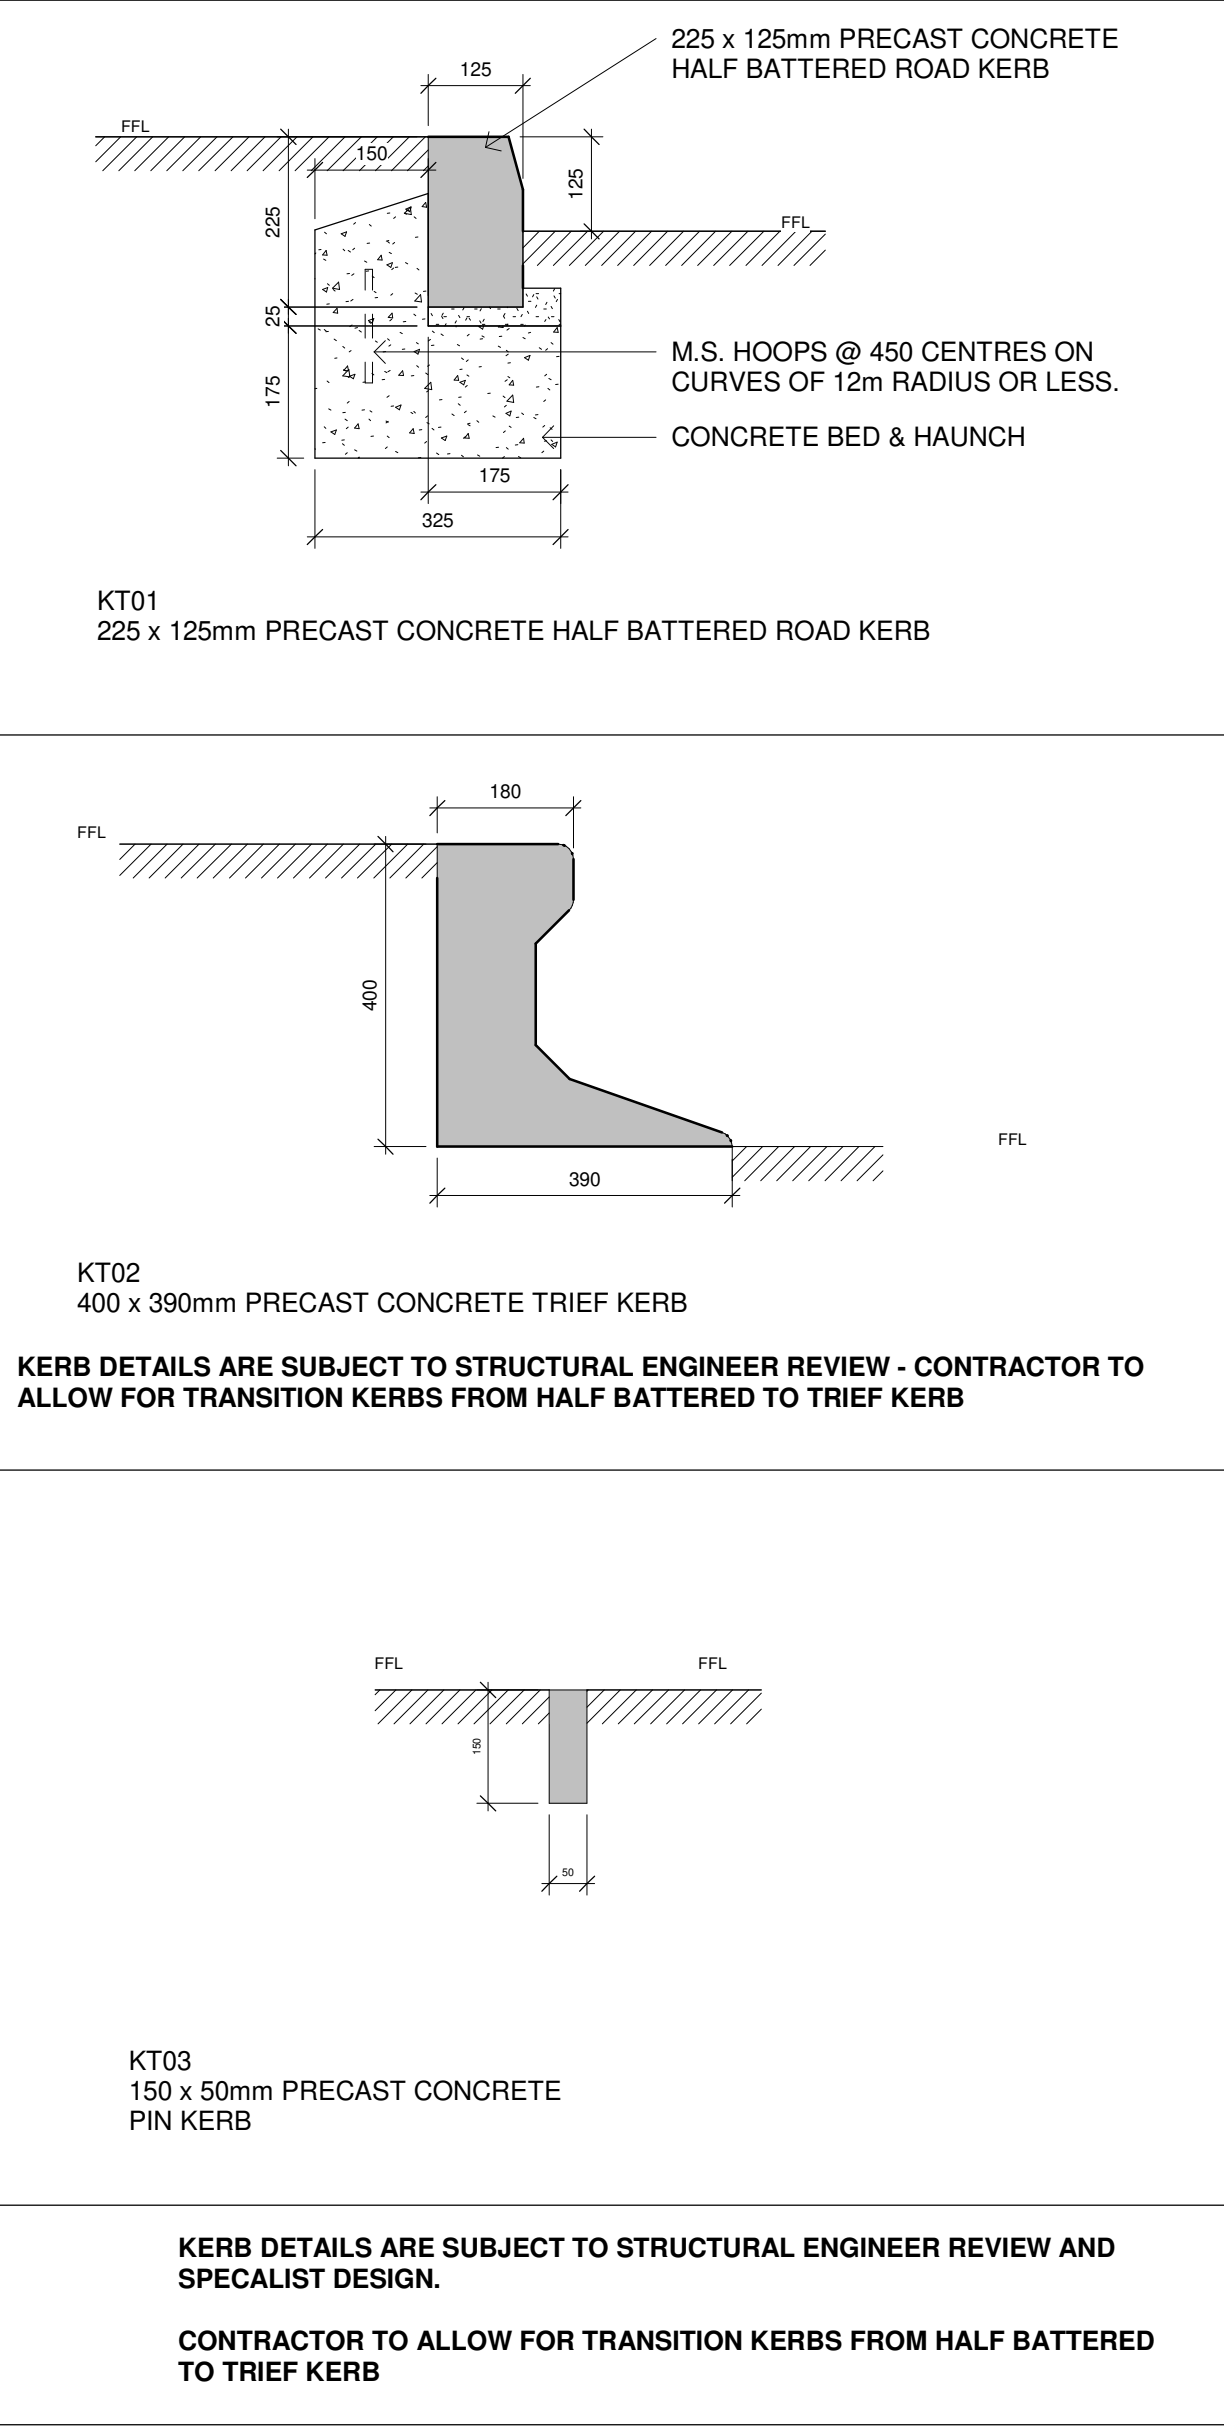

KERB DETAILS

1:10

P7	TACTILE PAVING REQUIREMENT	01.03.22	DW	DW
NOTES				
P6	PLANNING ISSUE - DRAWING UPDATED TO CAPTURE LATEST DESIGN DEVELOPMENT	15.02.22	DW	DW
P5	EXTENT OF BLOCK PAVING INDICATED	10.12.21	DW	DW
P4	PLANNING ISSUE - DRAWING UPDATED TO CAPTURE LATEST DESIGN DEVELOPMENT	22.11.21	CV	DW
P3	KERBING DETAILS ADDED	30.09.21	DW	DW
P2	FIRST ISSUE	20.09.21	DW	DW
P1	APPLICATION SITE BOUNDARY AMENDED	08.02.21	GK	SR
Rev	Description	Date	Drawn	Check

Status

PLANNING

SMR
SMALLEY MARSEY RISPIN

ARCHITECTS

Floor 2 The Exchange Station Parade Harrogate HG1 1TS
01423 707 757 admin@smrarchitects.co.uk

Project

HAVANT, NEW LANE

Client

HAVANT PROPERTY INVESTMENT LLP

Drawing Title

SITE WITH SURFACE FINISHES PLAN

Proj Ref	Origin	Zone	Level	Type	Role	Name	Status	Rev
---7378	SMR	00	ZZ	DR	A	2012	S4	P7

SMR Job Ref	Sheet	Scale	Drawn
7378-00-2012	A0	NOTED	DW