


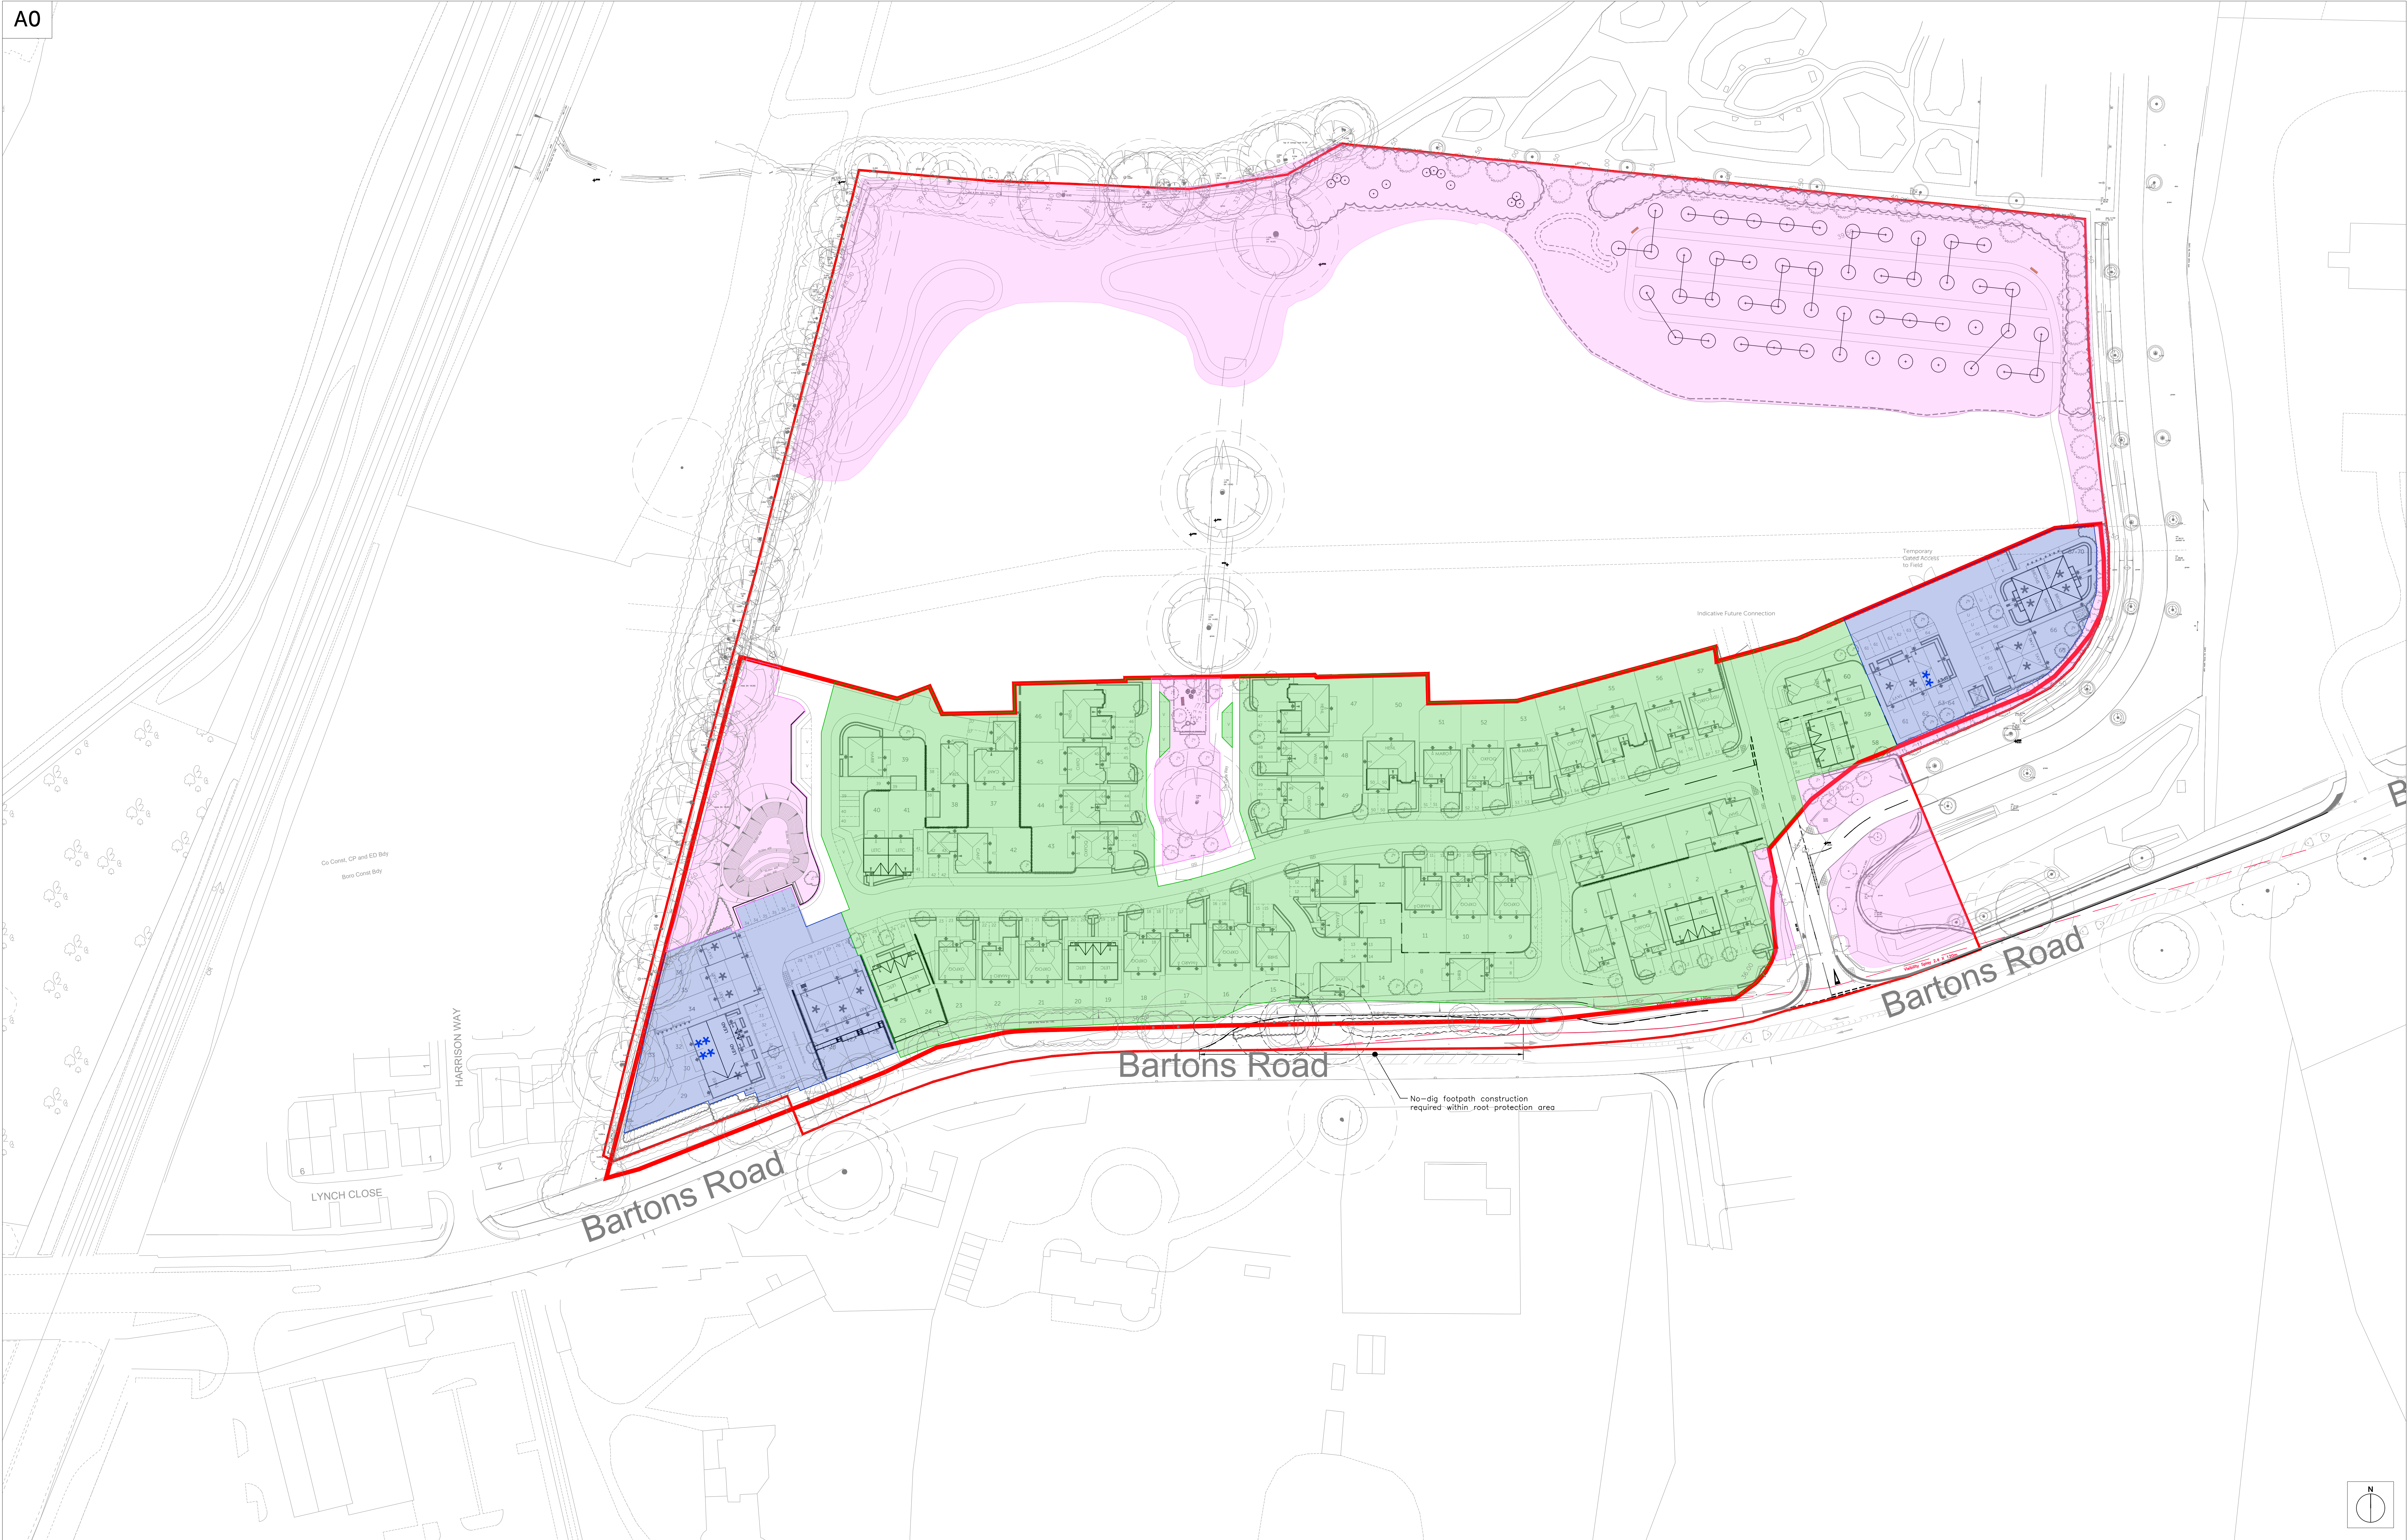

Rev	Description	Date	Au	Ch	Rev	Description	Date	Au	Ch
A	Planning Issue	31.03.21	JF						
B	Updated in line with SLO1 C5	22.09.21	JF						
	Updated in line with SLO1 C6	23.09.21	JF						
	Updated in line with SLO1 C7	20.10.21	CP						
	Updated in line with SLO1 C7	20.10.21	CP						
	Updated in line with SLO1 D	04.11.21	JF						
C	Updated in line with SLO2 B	04.02.22	JF						
D	Updated in line with SLO2 E	07.03.22	JF						
E	Updated in line with SLO2 F	25.04.22	JF						
F	Updated in line with SLO2 G	26.04.22	JF						

KEY

- PRIVATE NETDEV AREA 17925m² / 4.42ac / 1.79ha
- AFFORDABLE NETDEV AREA 4154m² / 1.02ac / 0.41ha
- PUBLIC OPEN SPACE NETDEV AREA 3477m² / 0.86ac / 0.34ha

OVERALL SITE NETDEV AREA 25440m² / 6.28ac / 2.5ha
OVERALL SITE NETDEV AREA (Including Orchard) 38344m² / 9.4ac / 3.83ha

Project	Camps Field, Barton Road, Southleigh		
Drawing	Netdev Layout		
Client	Redrow Southern Counties	Date	14.12.20
Job no.	REDR200818	Rev.	F
Dwg no.	NETDEV.01	Scale	1:500 at A0
Author	ZC	Checked	
Status	PLANNING	Office	Romsey
Client ref.			