


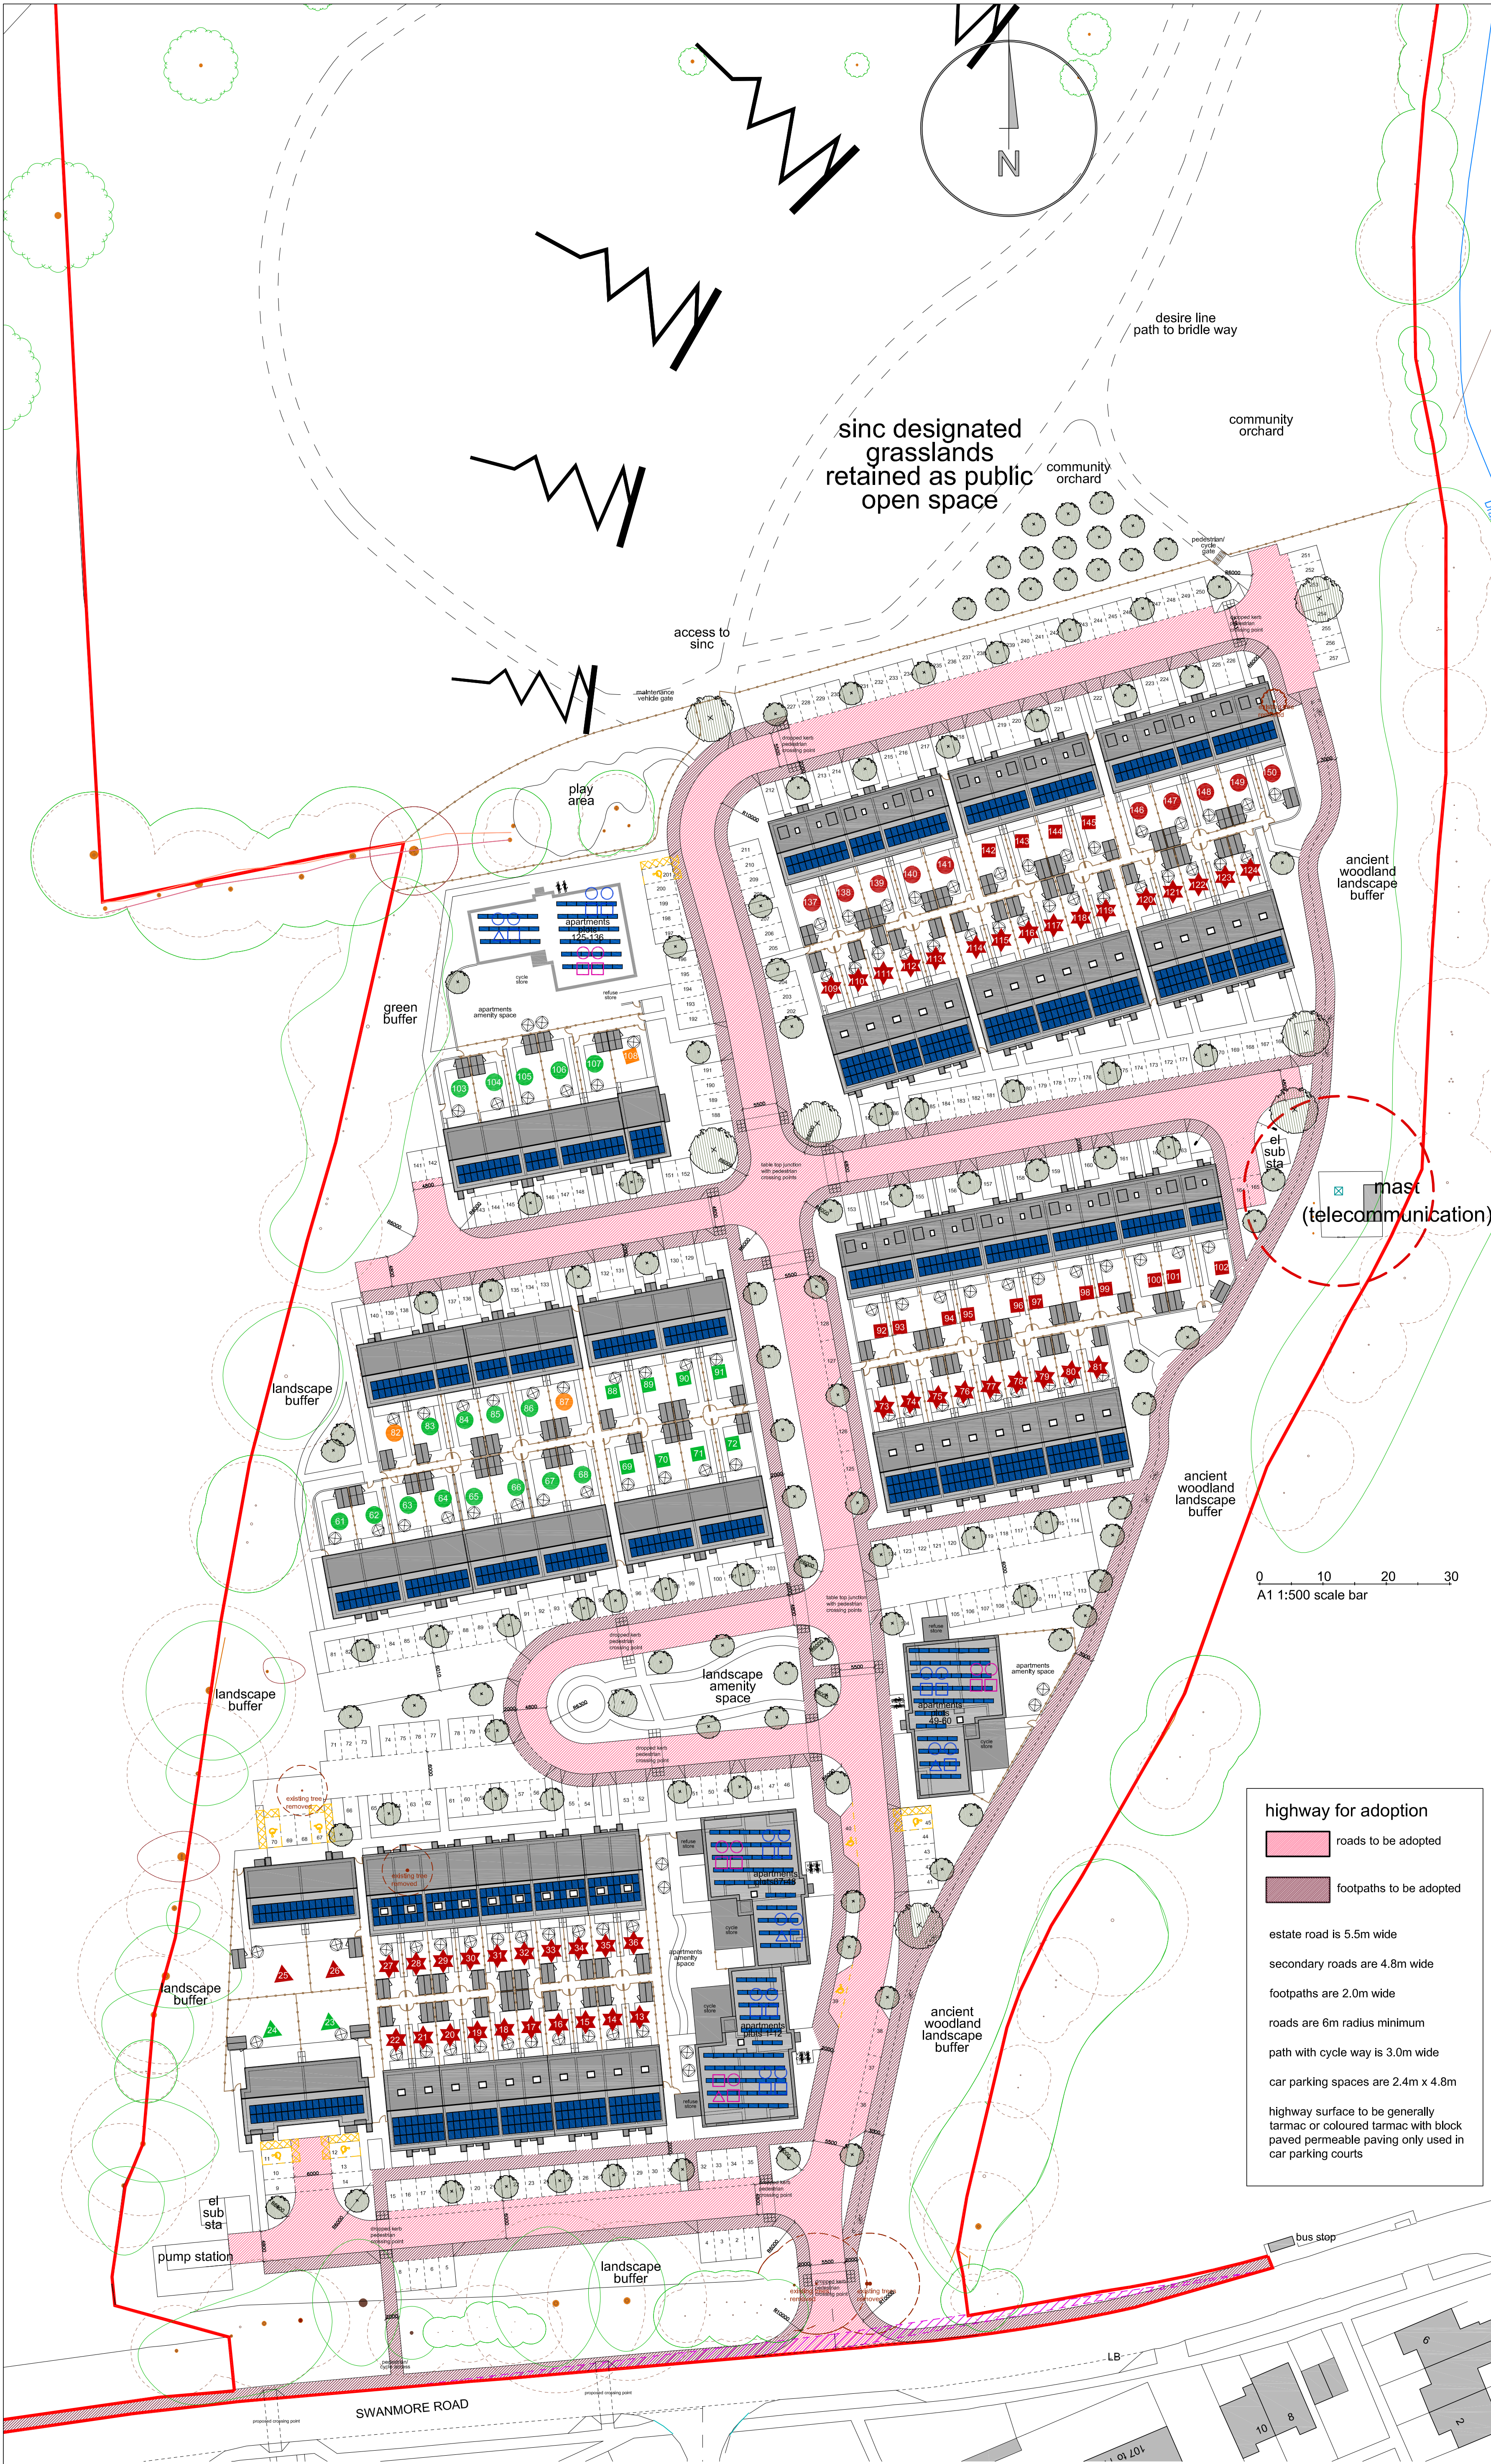


health & safety:
exceptional risks involving specific methods of construction or exceptional maintenance issues can be found within the designers risk assessment.

scale width 50 mm @ a1 - 25 mm @ a3

revision	notes	date	drawn	checked
A	Plan amended to revised layout	26.01.22	MAS	IR
B	Resubmission to planners	14.03.22	MAS	IR



PLANNING

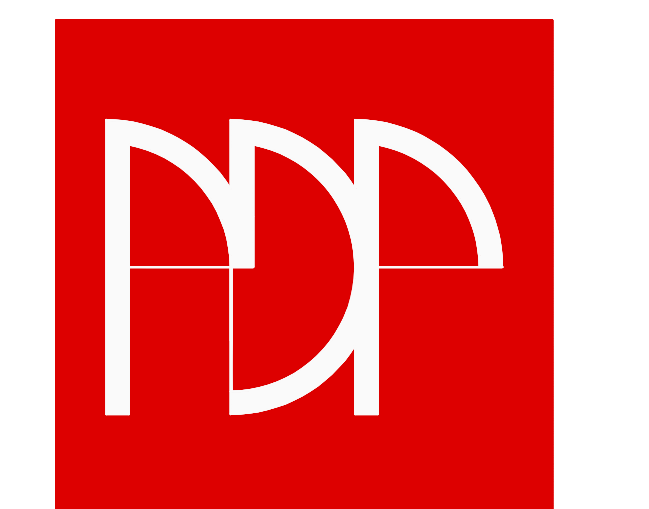

pdp architecture llp
chartered architects town planning
interior design consultants
2 beechworth road havant
hampshire po9 1ax
tel 023 9248 1100
fax 023 9247 5050
email pdp@pdp-architects.co.uk
www.pdp-architects.co.uk

project	Proposed Development Cabbagefield Row Swanmore Rd, Leigh Park
detail	Highways Plan Adoptable Highways
drawn	MAS
checked	IR
date	July 2021
status	Planning
a1 scale	1:500
a3 scale	1:1000
rev	28079-PD181 B

adoptable highways plan