






EXISTING FRONT (East) ELEVATION
(1:100 at A1 or 1:200 at A3)

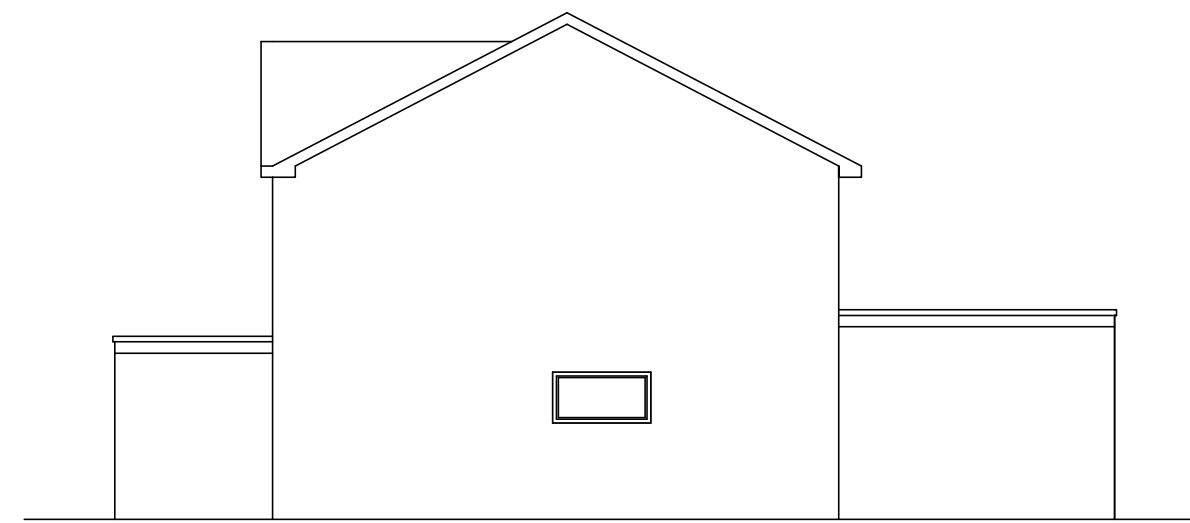


EXISTING SIDE (North) ELEVATION
(1:100 at A1 or 1:200 at A3)

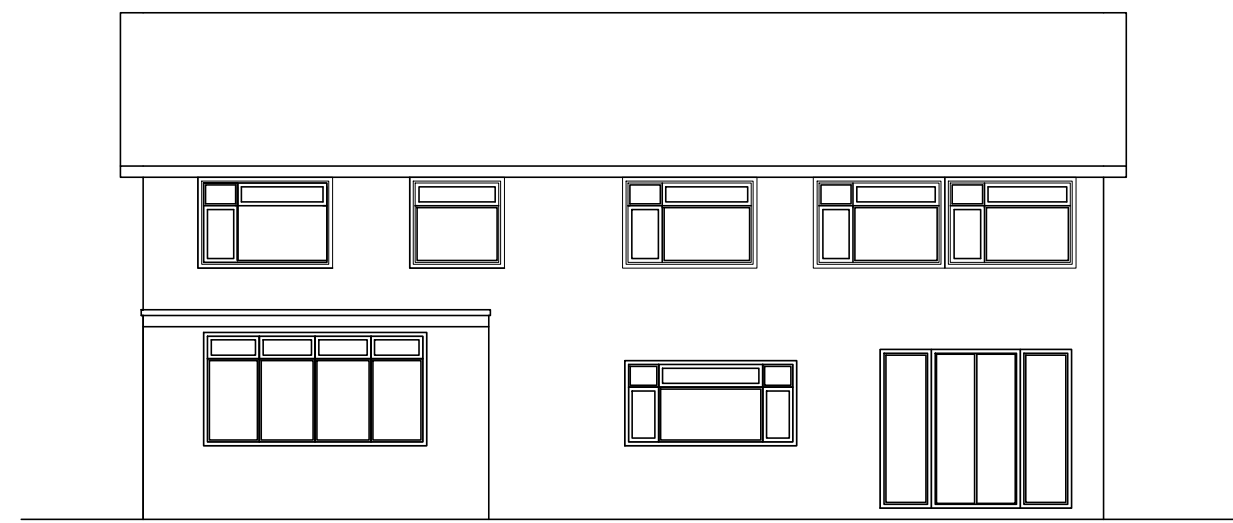


EXISTING REAR (West) ELEVATION
(1:100 at A1 or 1:200 at A3)

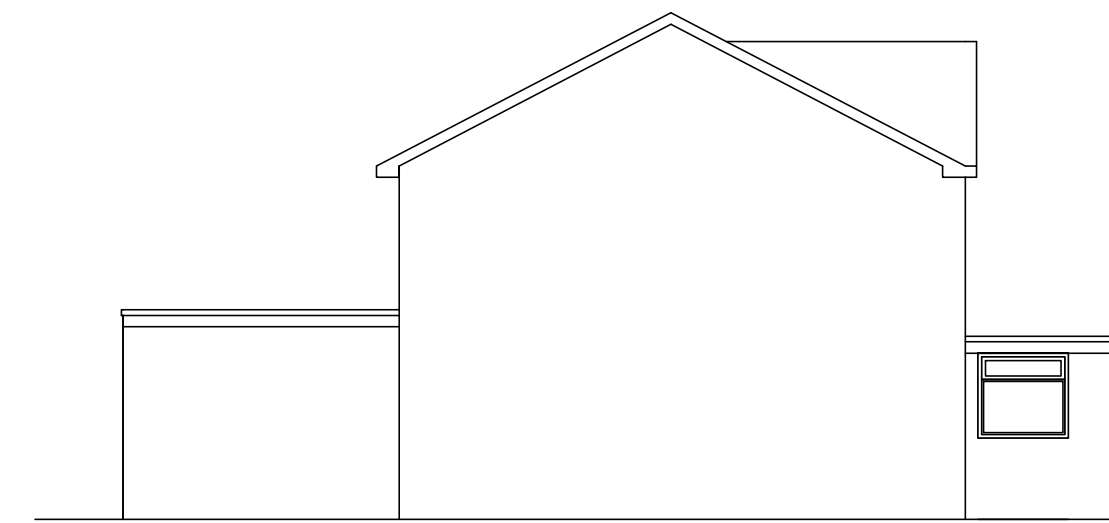


EXISTING SIDE (South) ELEVATION
(1:100 at A1 or 1:200 at A3)

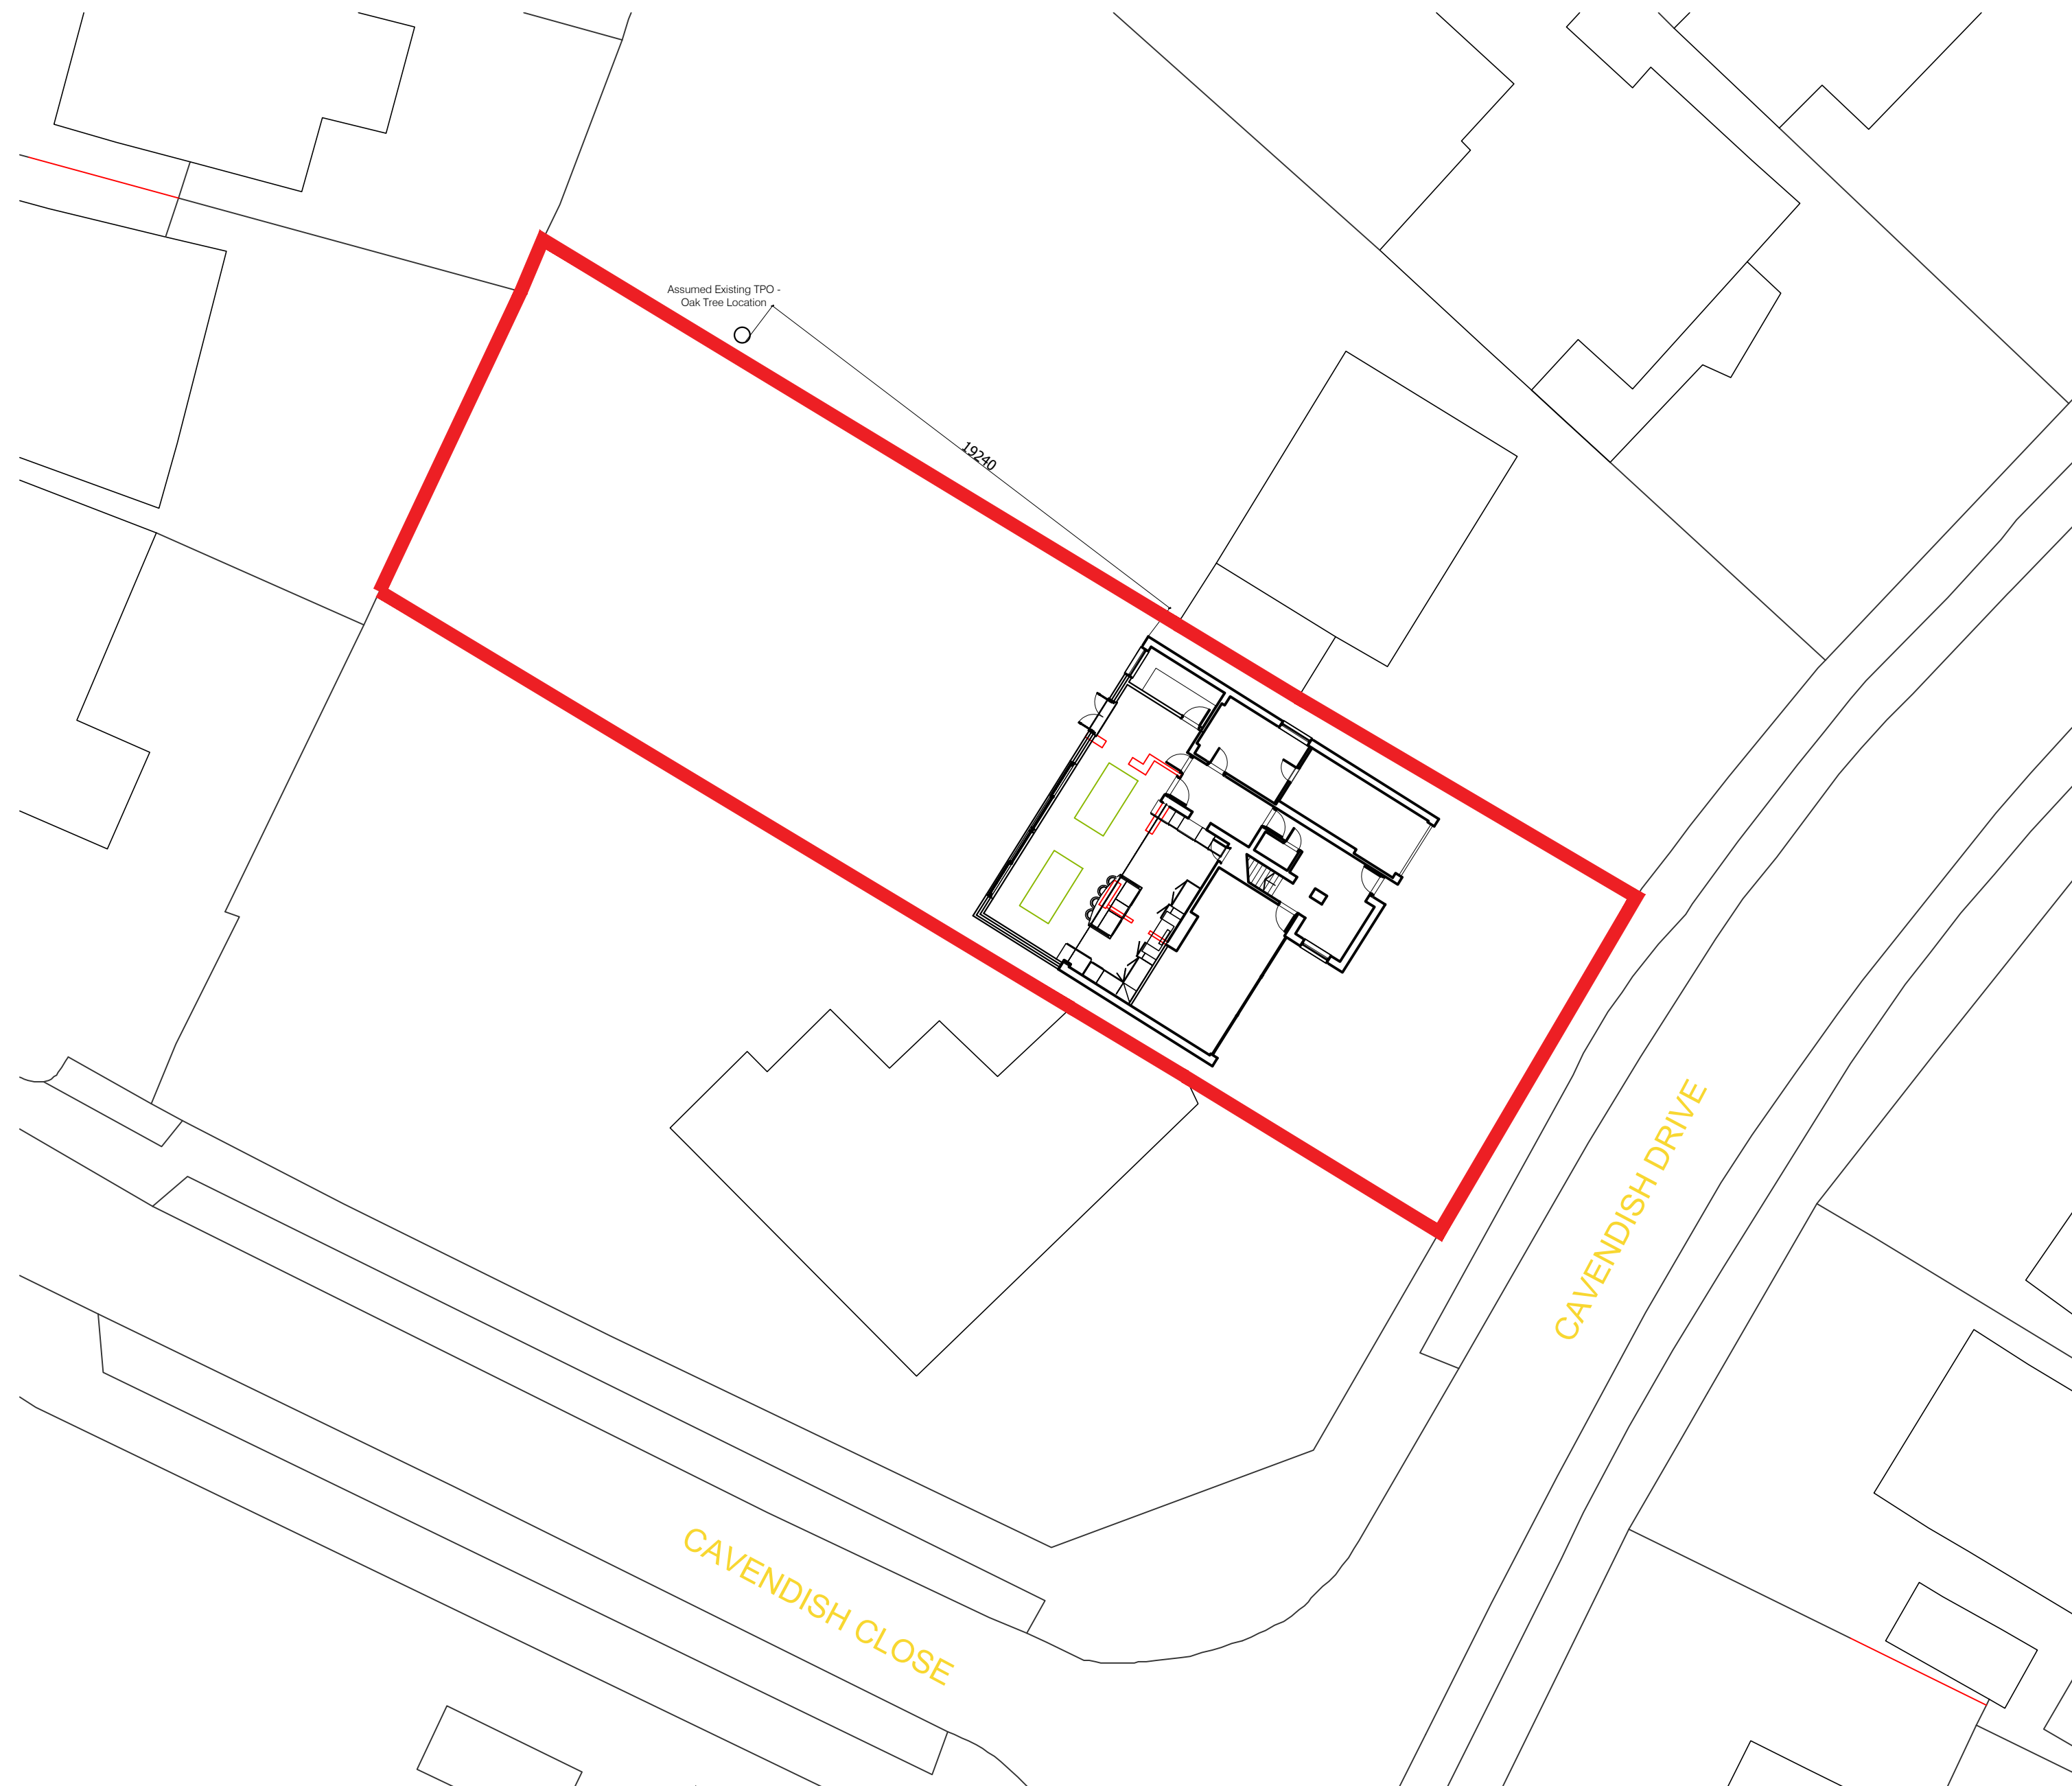

proposed site Plan
scale A1 1:200 A3 1:400

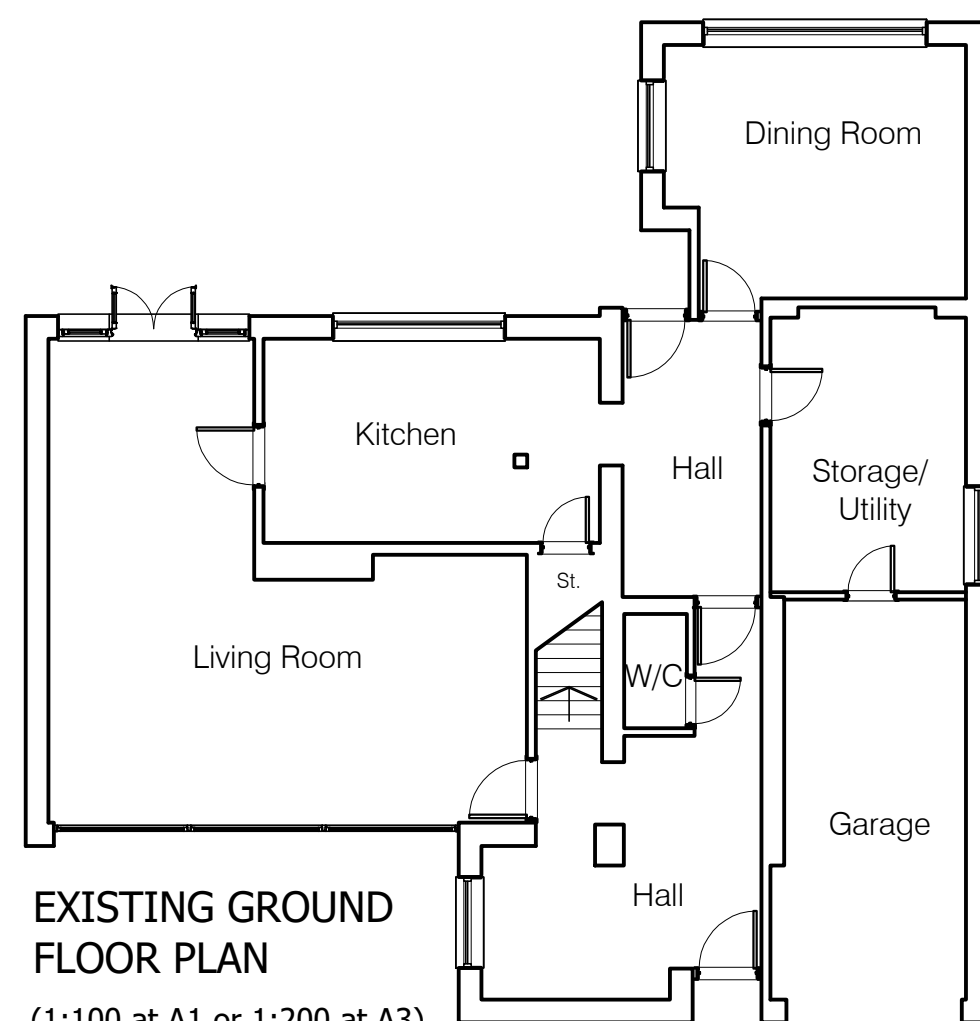

EXISTING GROUND FLOOR PLAN
(1:100 at A1 or 1:200 at A3)

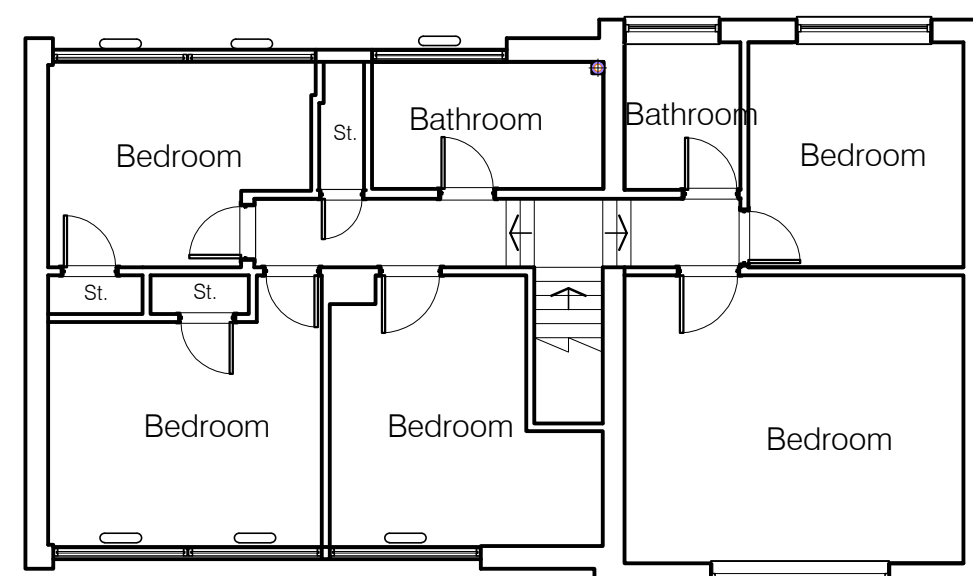

EXISTING FIRST FLOOR PLAN
(1:100 at A1 or 1:200 at A3)

Location Plan
scale A1 1:1250 A3 1:2500



notes

this drawing is the copyright of the HRP ARCHITECTS LTD and must not be reproduced in whole or part or used for the execution of works without their permission.

all dimensions to be checked on site prior to commencement of construction works and the architect notified of any discrepancy.

figured dimensions are to be used in preference to scaled dimensions.

no deviation from this drawing will be permitted without prior consent of the architect.

all drawings are prepared subject to a full measured and structural survey of the buildings and site.

all structural work is subject to the appointment of a structural engineer to confirm and agree the structural proposals.

os promap licence no. 100020449.

scale width 100mm @ a1 - 50mm @ a3

client

revision	notes	date	drawn	check
A	Amended as per LPA Comments	30 05 2022	MSC	

hrp
architects ltd

First Floor, 18 Limerline Spur
hilsea, portsmouth, hampshire, po3 5hj

tel: 023 9269 1843
fax: 023 9263 9722
email: info@hrp-architects.com
website: hrp-architects.com

project	31 Cavendish Drive, Waterlooville,
detail	Existing Plans & Elevations
drawn	MMH MSC MJW
date	May 22
a1 scale	AS Shown
a3 scale	9027 01
rev	A