

KEY:

External Brickwork

EXT Brk

Tanking

T T T

Retaining Wall

RWALL

Concrete Grovel Board

CGB

Fall Arrows

Proposed Levels


XXXXXX

Finished floor levels shown thus:

FFL 10.00

Flush Access

Stepped Access

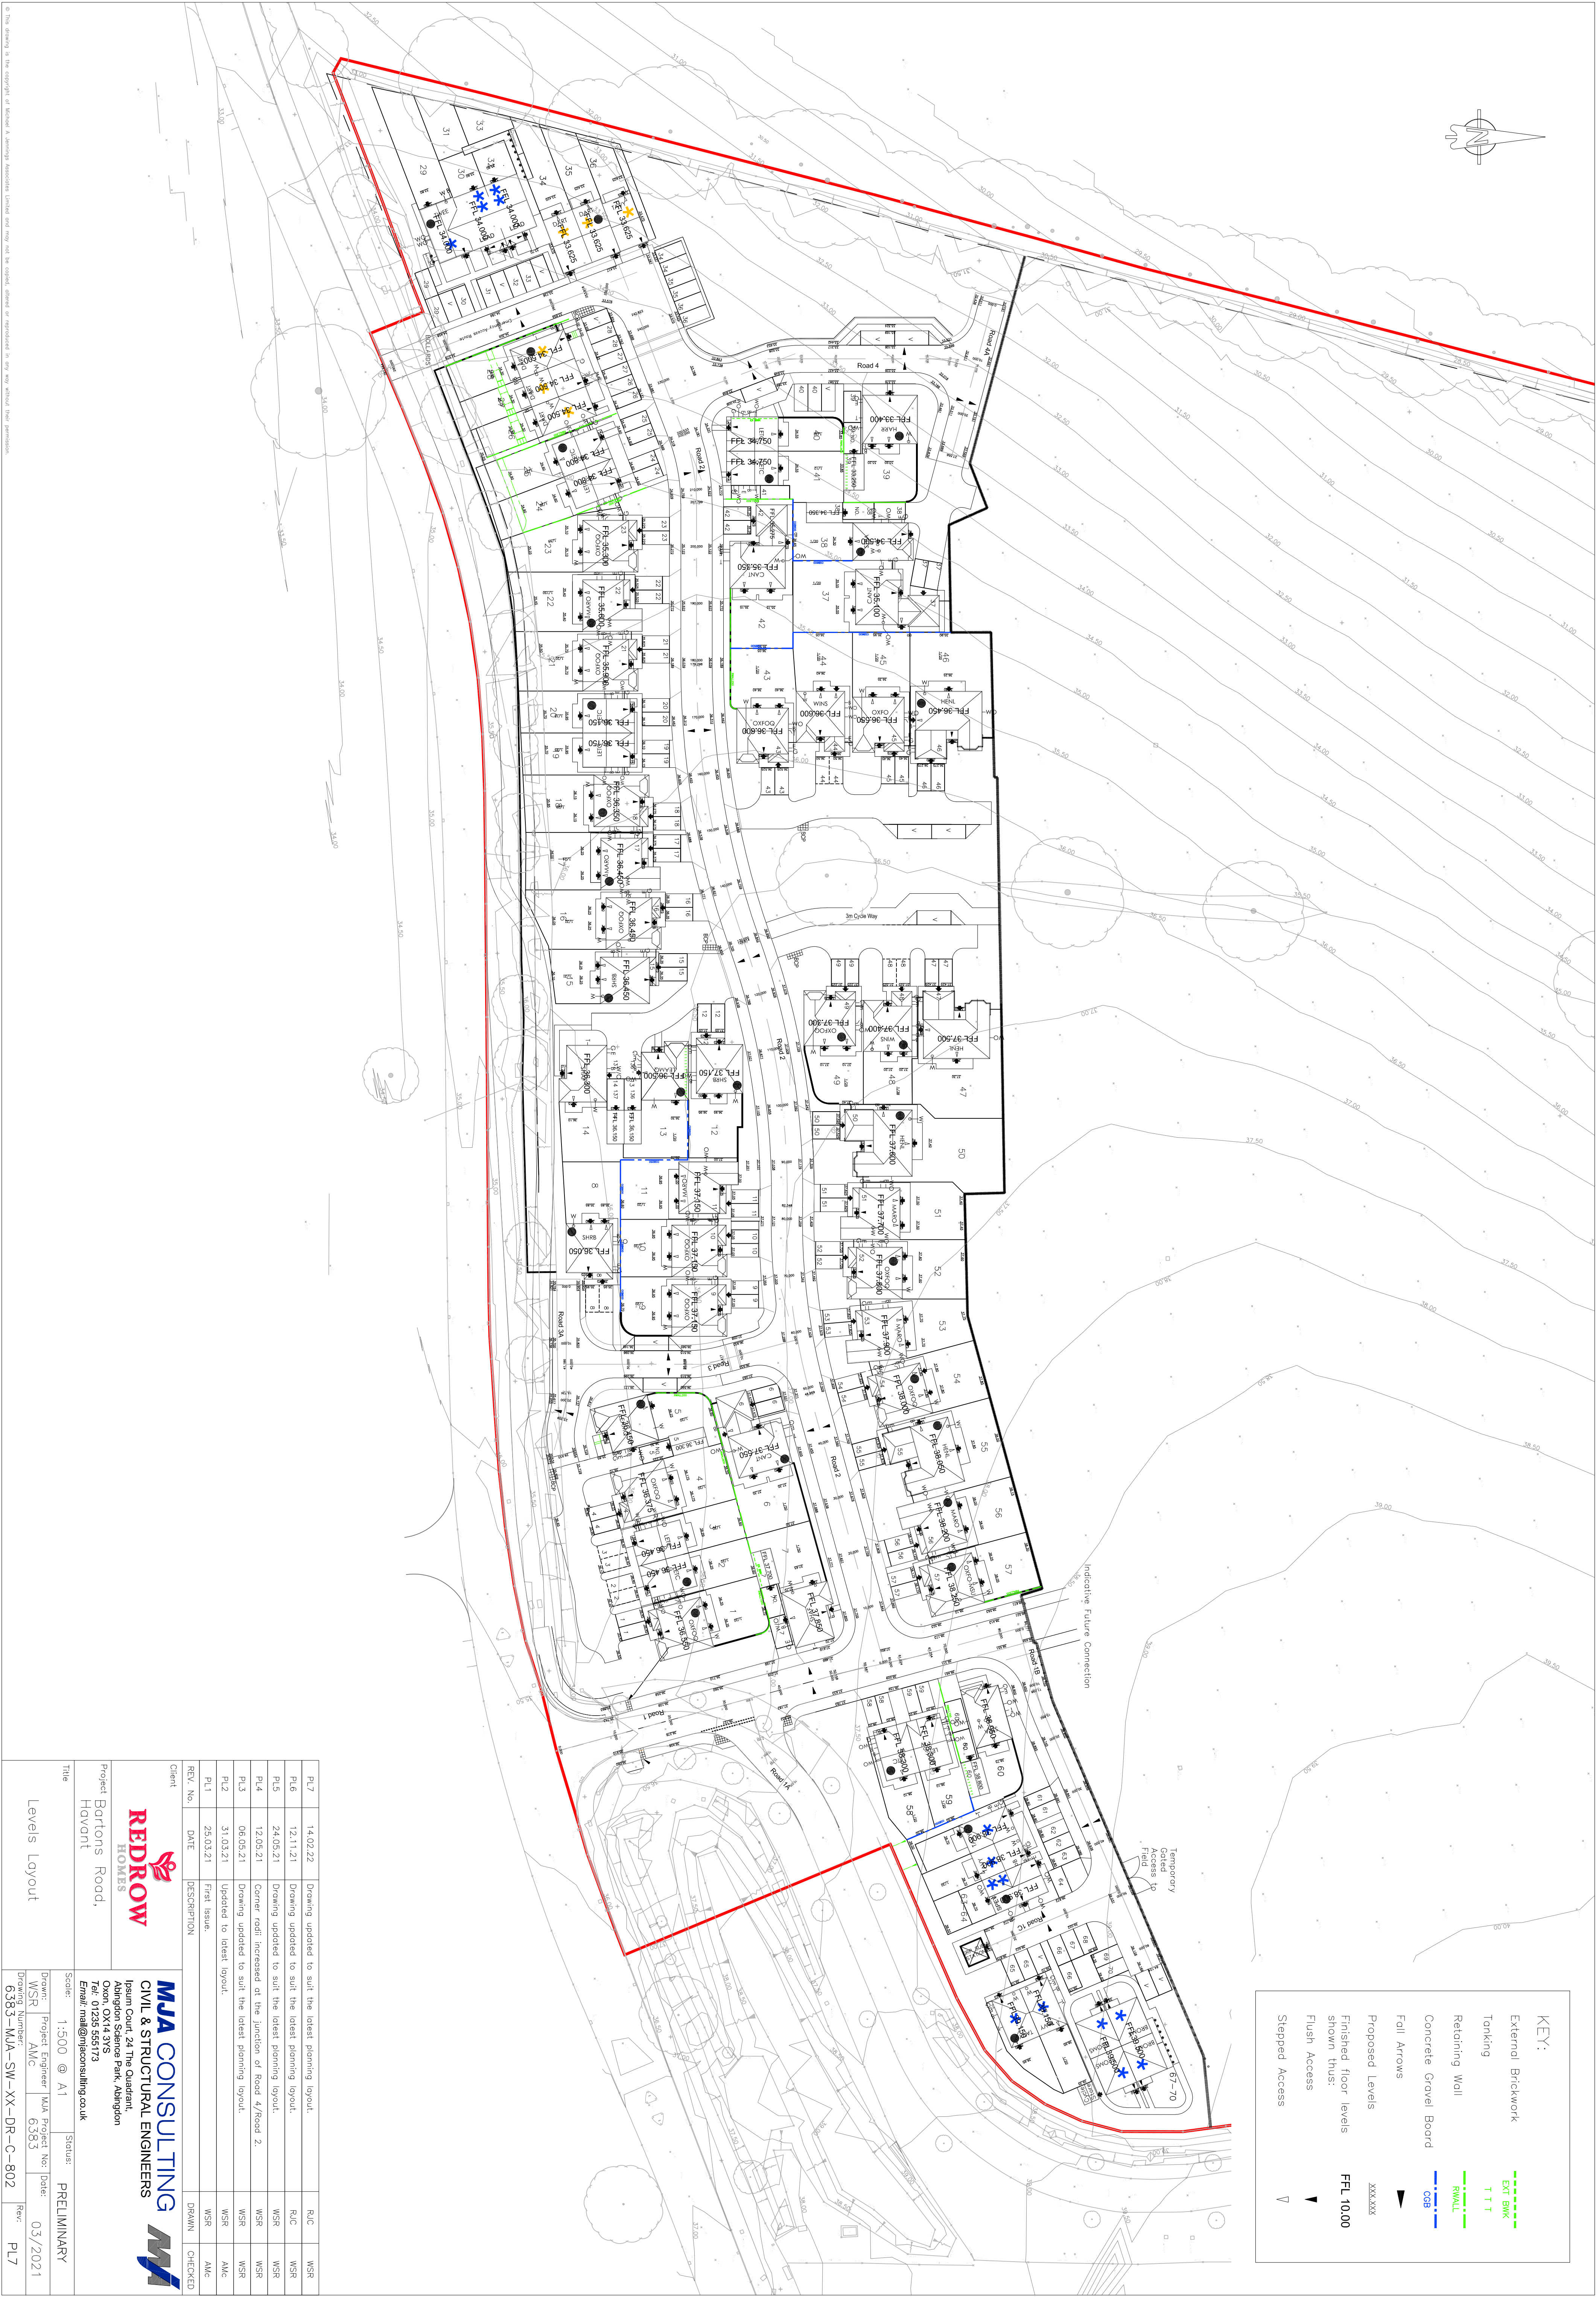

PL7	14.02.22	Drawing updated to suit the latest planning layout.	R/C	WSR
PL6	12.11.21	Drawing updated to suit the latest planning layout.	R/C	WSR
PL5	24.05.21	Drawing updated to suit the latest planning layout.	WSR	WSR
PL4	12.05.21	Corner road increased at the junction of Road 4/Road 2.	WSR	WSR
PL3	06.05.21	Drawing updated to suit the latest planning layout.	WSR	WSR
PL2	31.03.21	Updated to latest layout.	WSR	AMC
PL1	23.03.21	First Issue.	WSR	AMC
REV. No.	DATE	DESCRIPTION	DRAWN	CHECKED
Client				
Project Bortons Road, Havant				
Title				
Levels Layout				
Scale: 1:500 @ A1				
Status: PRELIMINARY				
Drawn: WSR				
Project Engineer: AMC				
Project No: 6383				
Date: 03/2021				
Drawing Number: 6383-MJA-SW-XX-DR-C-802				
Rev: PL7				