Dwg. Nr.: SMT058/08 A	**PROJECT:** PROPOSED ALTERATIONS AND SUMMER HOUSE AT 12 MEADOWLANDS, HAVANT, HAMPSHIRE PO9 2RP
DATE: Aug. 2022	
SCALE: 1:200 1:100 @ A2	
DRAWN BY: ST	
CHECKED:	**CLIENT:** Sean Holdway
SMT Building Design Services Ltd	**TITLE:** VISIBILITY SPLAY DETAILS FROM THE REVISED DRIVE LOCATION

Rev:	Revision details:	Amended by:	Date:
A	Pedestrian Inter-visibility details added	ST	Aug. 22


PLANNING

"COPYRIGHT.. The copyright of this document lies with SMT Building Design Services Ltd. No use or copying this document, or part of this document, shall be permitted without prior written consent of SMT Building Design Services Ltd, other than for the purpose of copying for contract documentation and for site use."


SMT Building Design Services Ltd
31 Virginia Park Road, Gosport, Hants, PO12 3DZ
Tel: (+44) 7768 437 899
E-mail address: simon@smt-bds.uk

Metres 1 2 3 4 5 6 7 8 9 10 15 20

In compliance with HCC TG3 - Stopping Sight Distances and Visibility Splays, Item 3.7.3, there is a clear line of sight for pedestrian/ vehicle intervisibility at 2.0m back from the footpath, 2.0m either side.

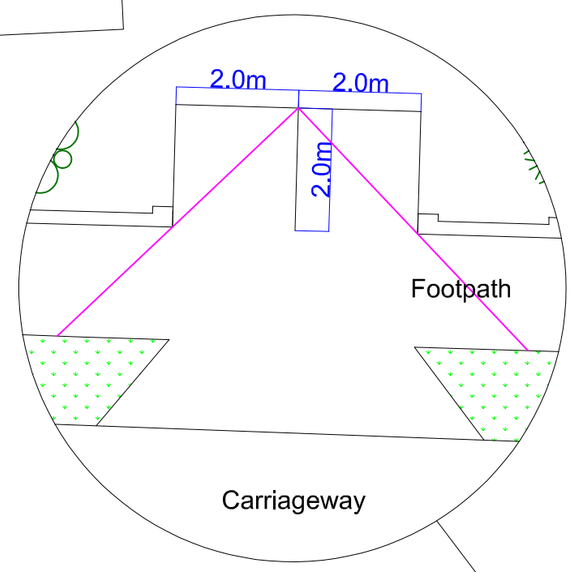

In compliance with HCC TG3 - Stopping Sight Distances and Visibility Splays, Item 3.7, there is a clear line of sight from the revised drive way access location of 43.0m in either direction, at 2.0m back from the road kerb line

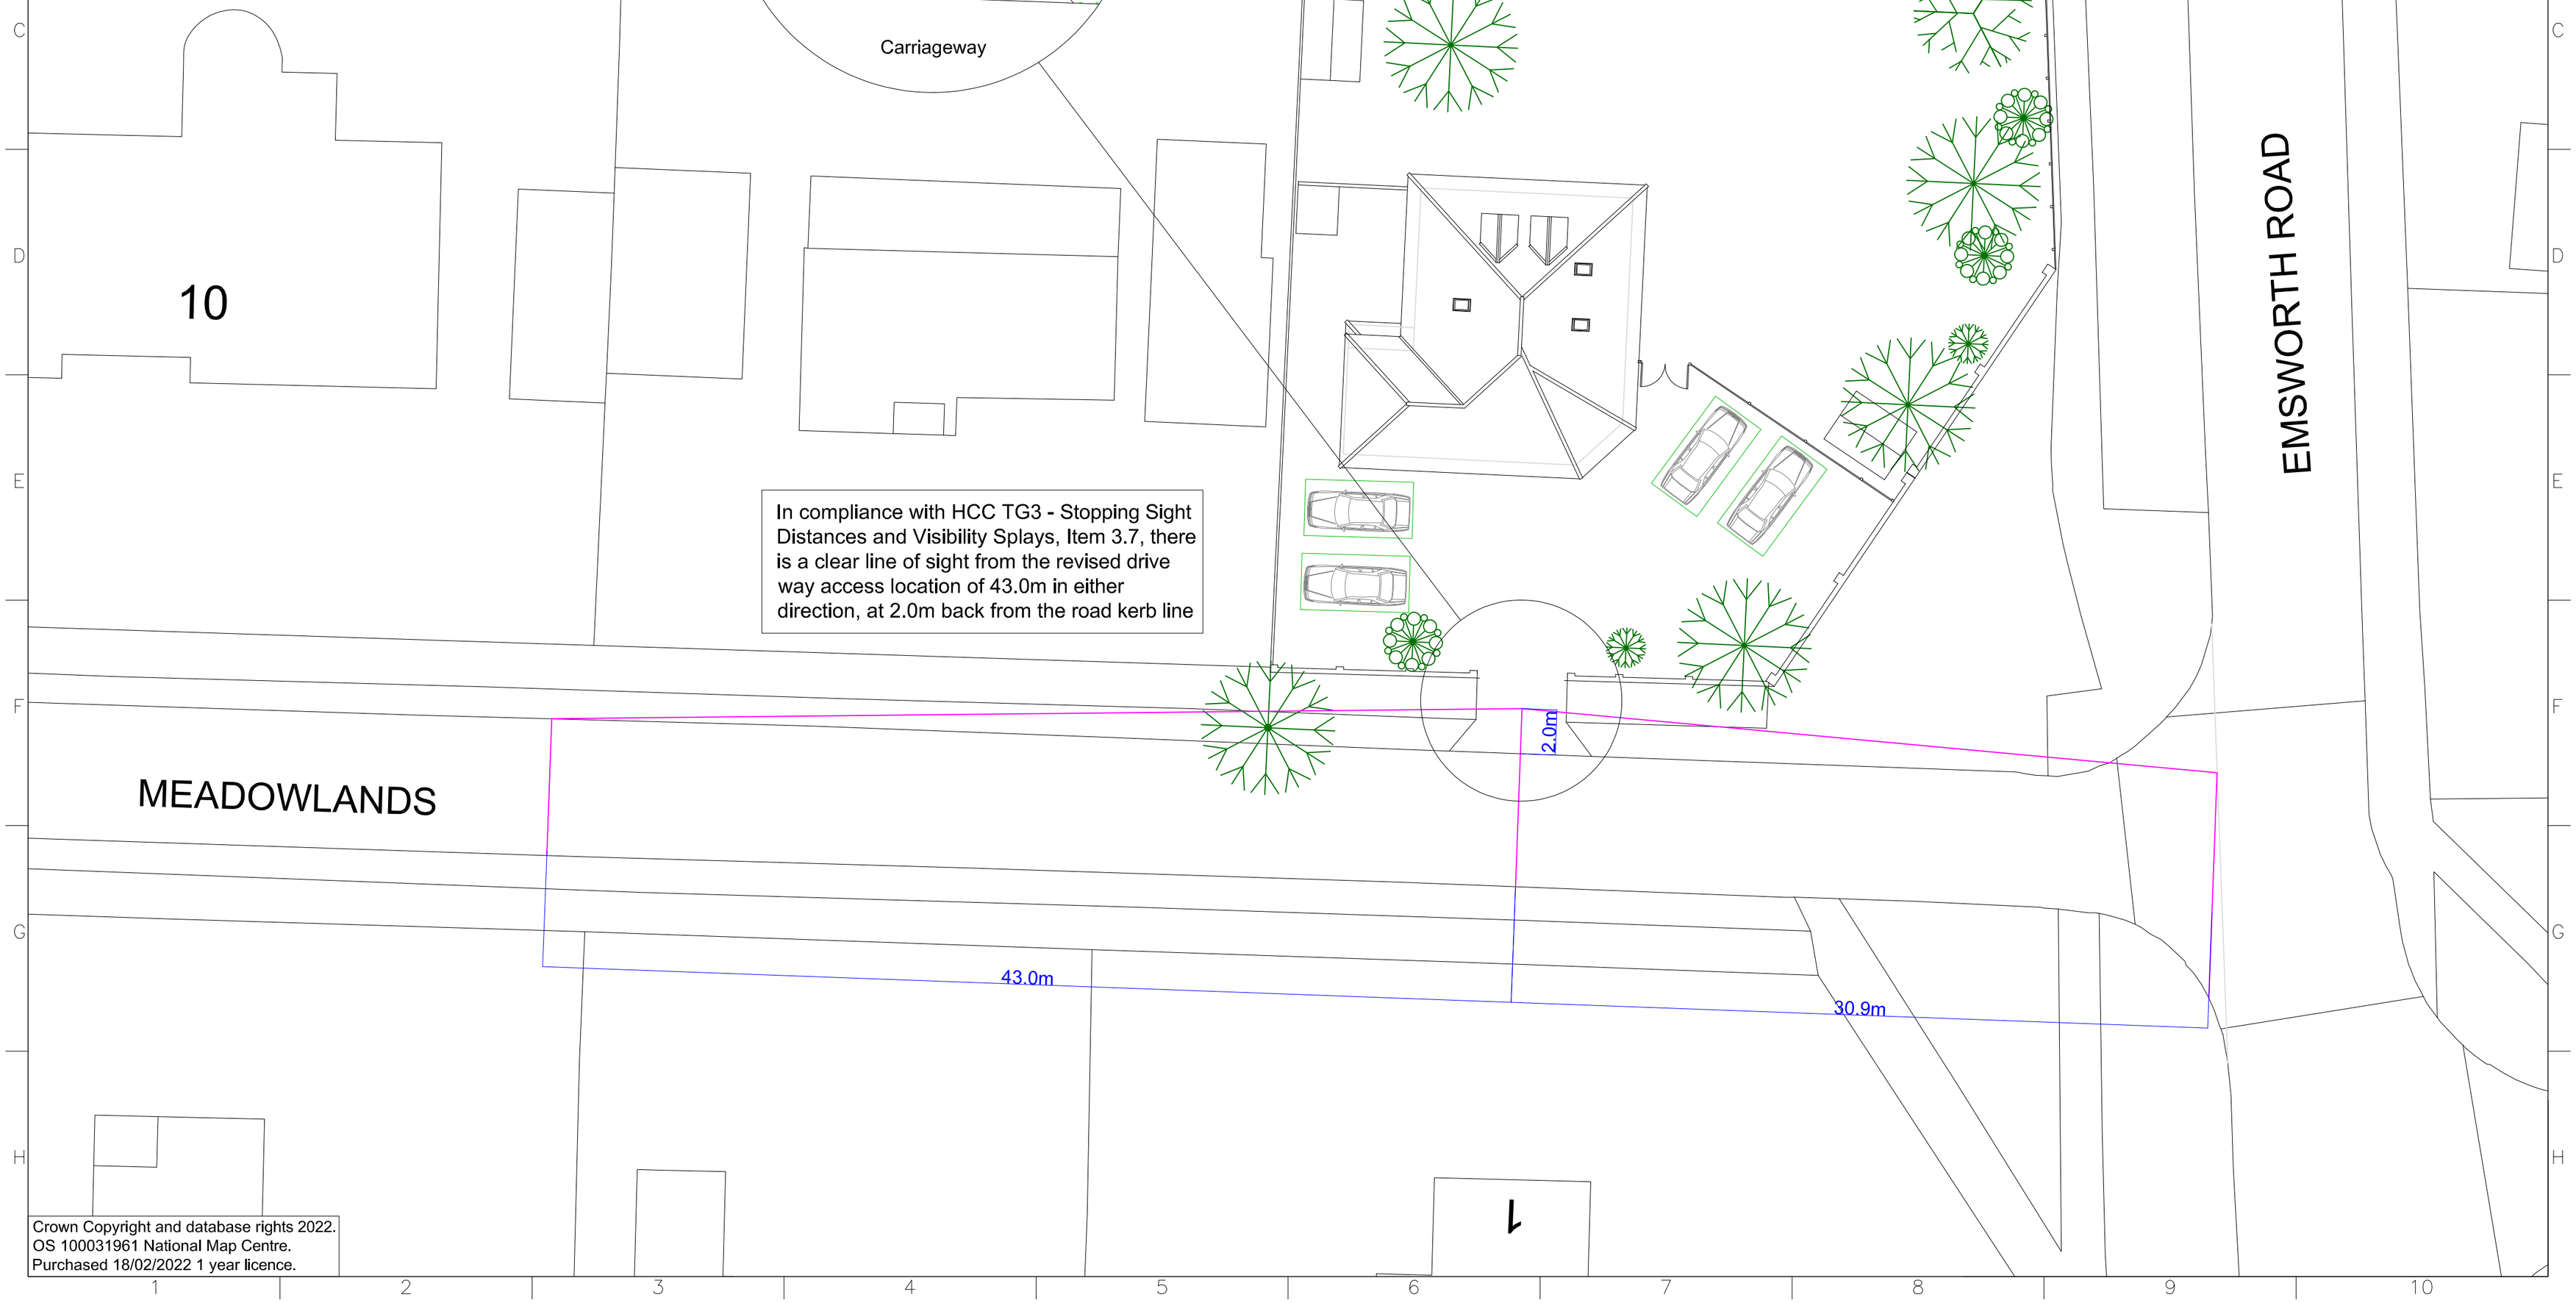

Crown Copyright and database rights 2022.
OS 100031961 National Map Centre.
Purchased 18/02/2022 1 year licence.