


GF Flat
2 Bed - 96.2m²

Technical Housing
Standard Target: 61m²

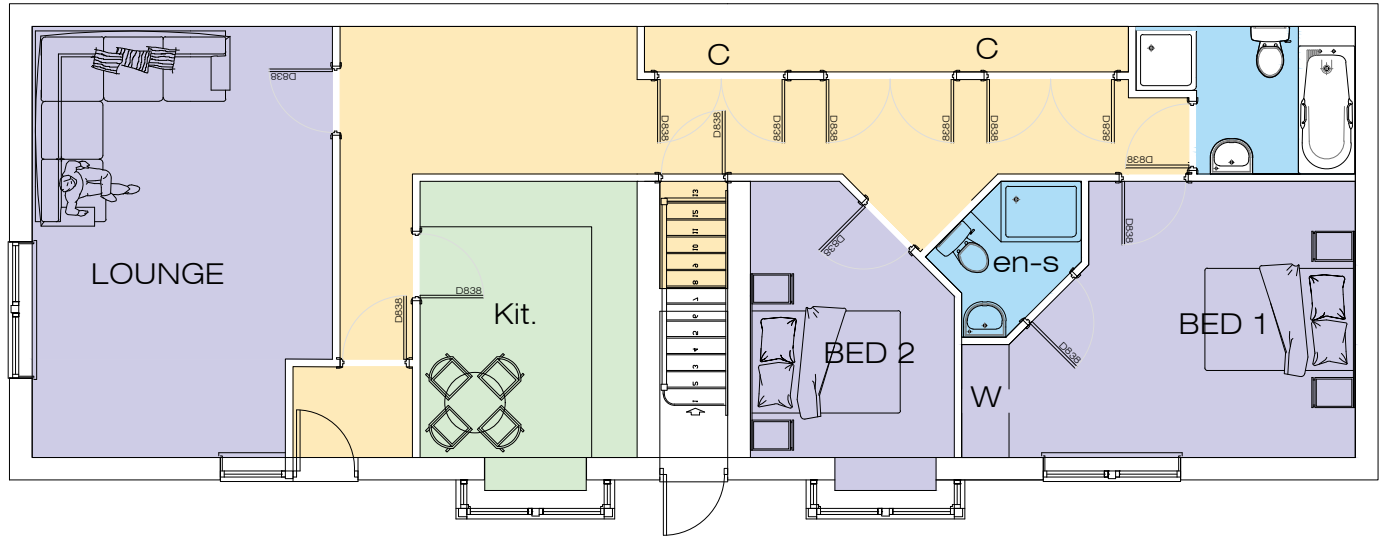

FF Flat 1
1 Bed - 44.9m²


Technical Housing
Standard Target: 50m²

1
-

As Approved Ground Floor
1:100

FF Flat 2
1 Bed - 44.9m²

Technical Housing
Standard Target: 50m²

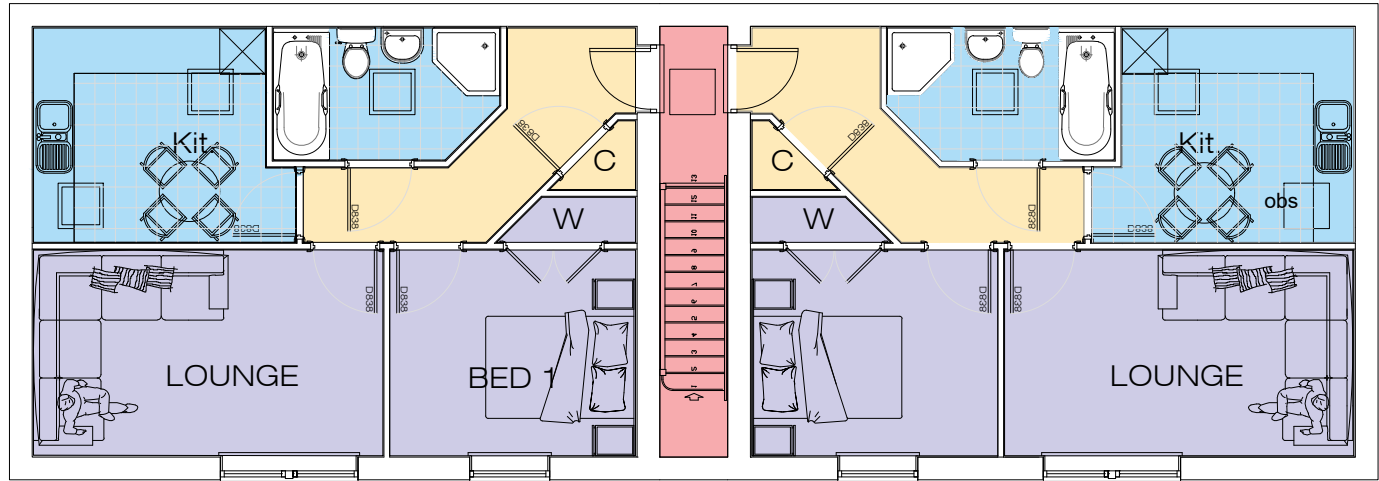

2
-

As Approved First Floor
1:100


Outline of
existing building



3
-

As Approved Elevation
1:100

Flats as approved

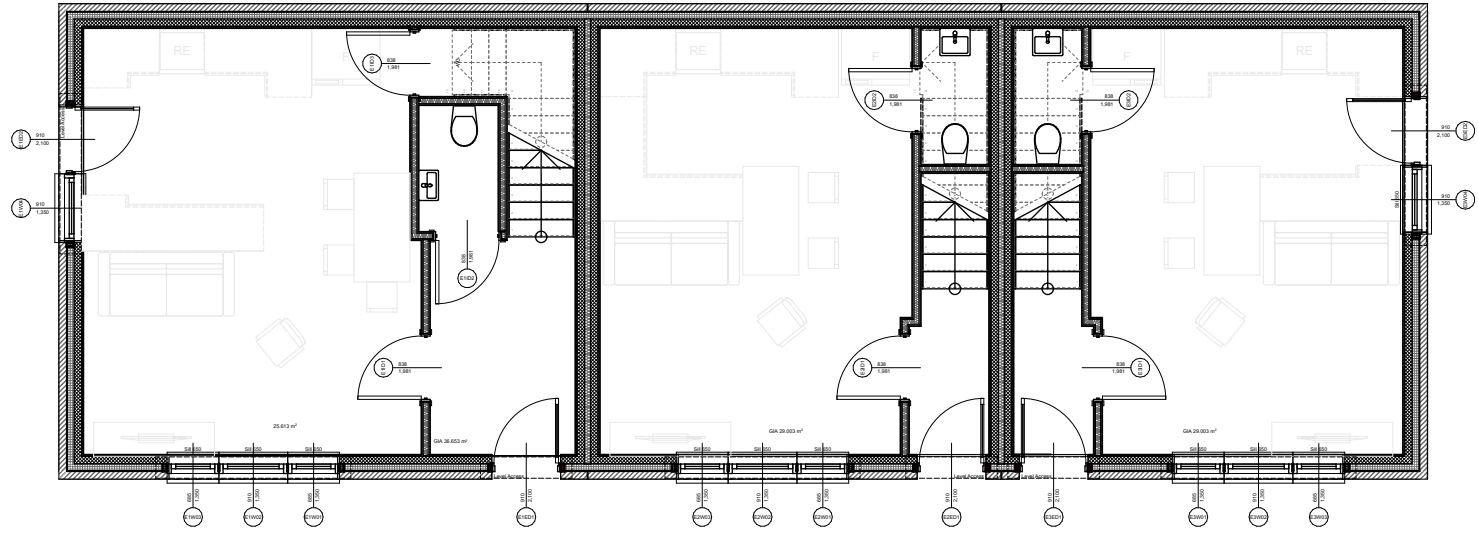


4
-

Proposed Ground Floor
1:100

Dwelling 1
2 Bed - 73.2m²

Technical Housing
Standard Target: 70m²

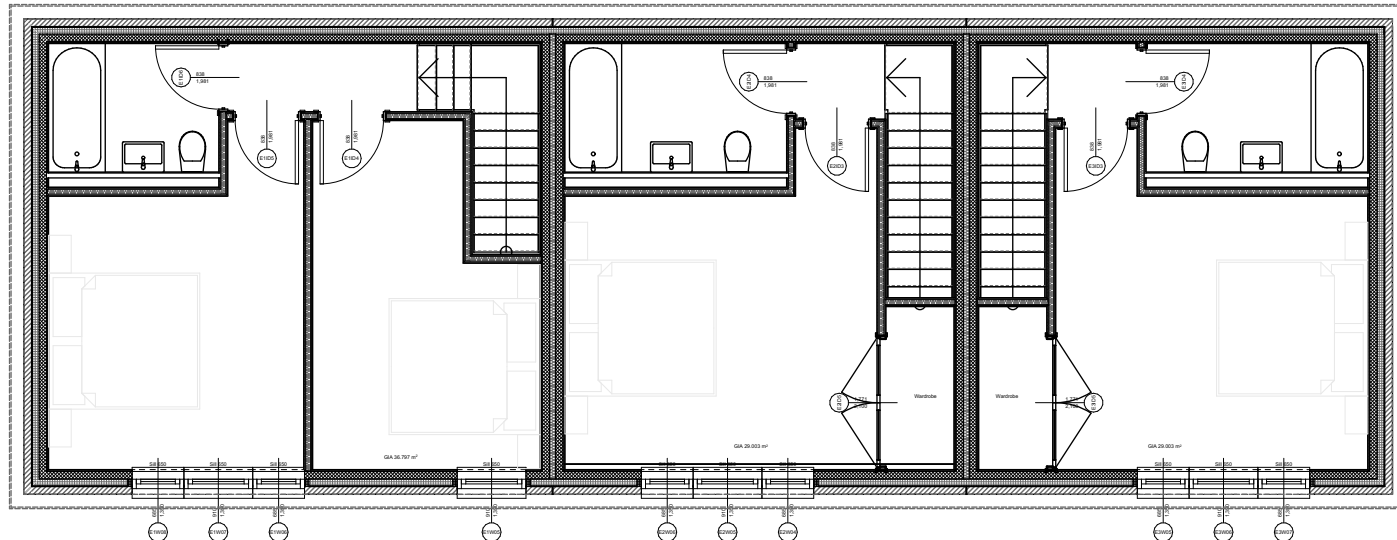

5
-

Proposed First Floor
1:100

Dwelling 2
1 Bed - 58m²

Technical Housing
Standard Target: 58m²

Dwelling 3
1 Bed - 58m²

Technical Housing
Standard Target: 58m²



6
-

Proposed Elevation
1:100

Proposed dwellings