


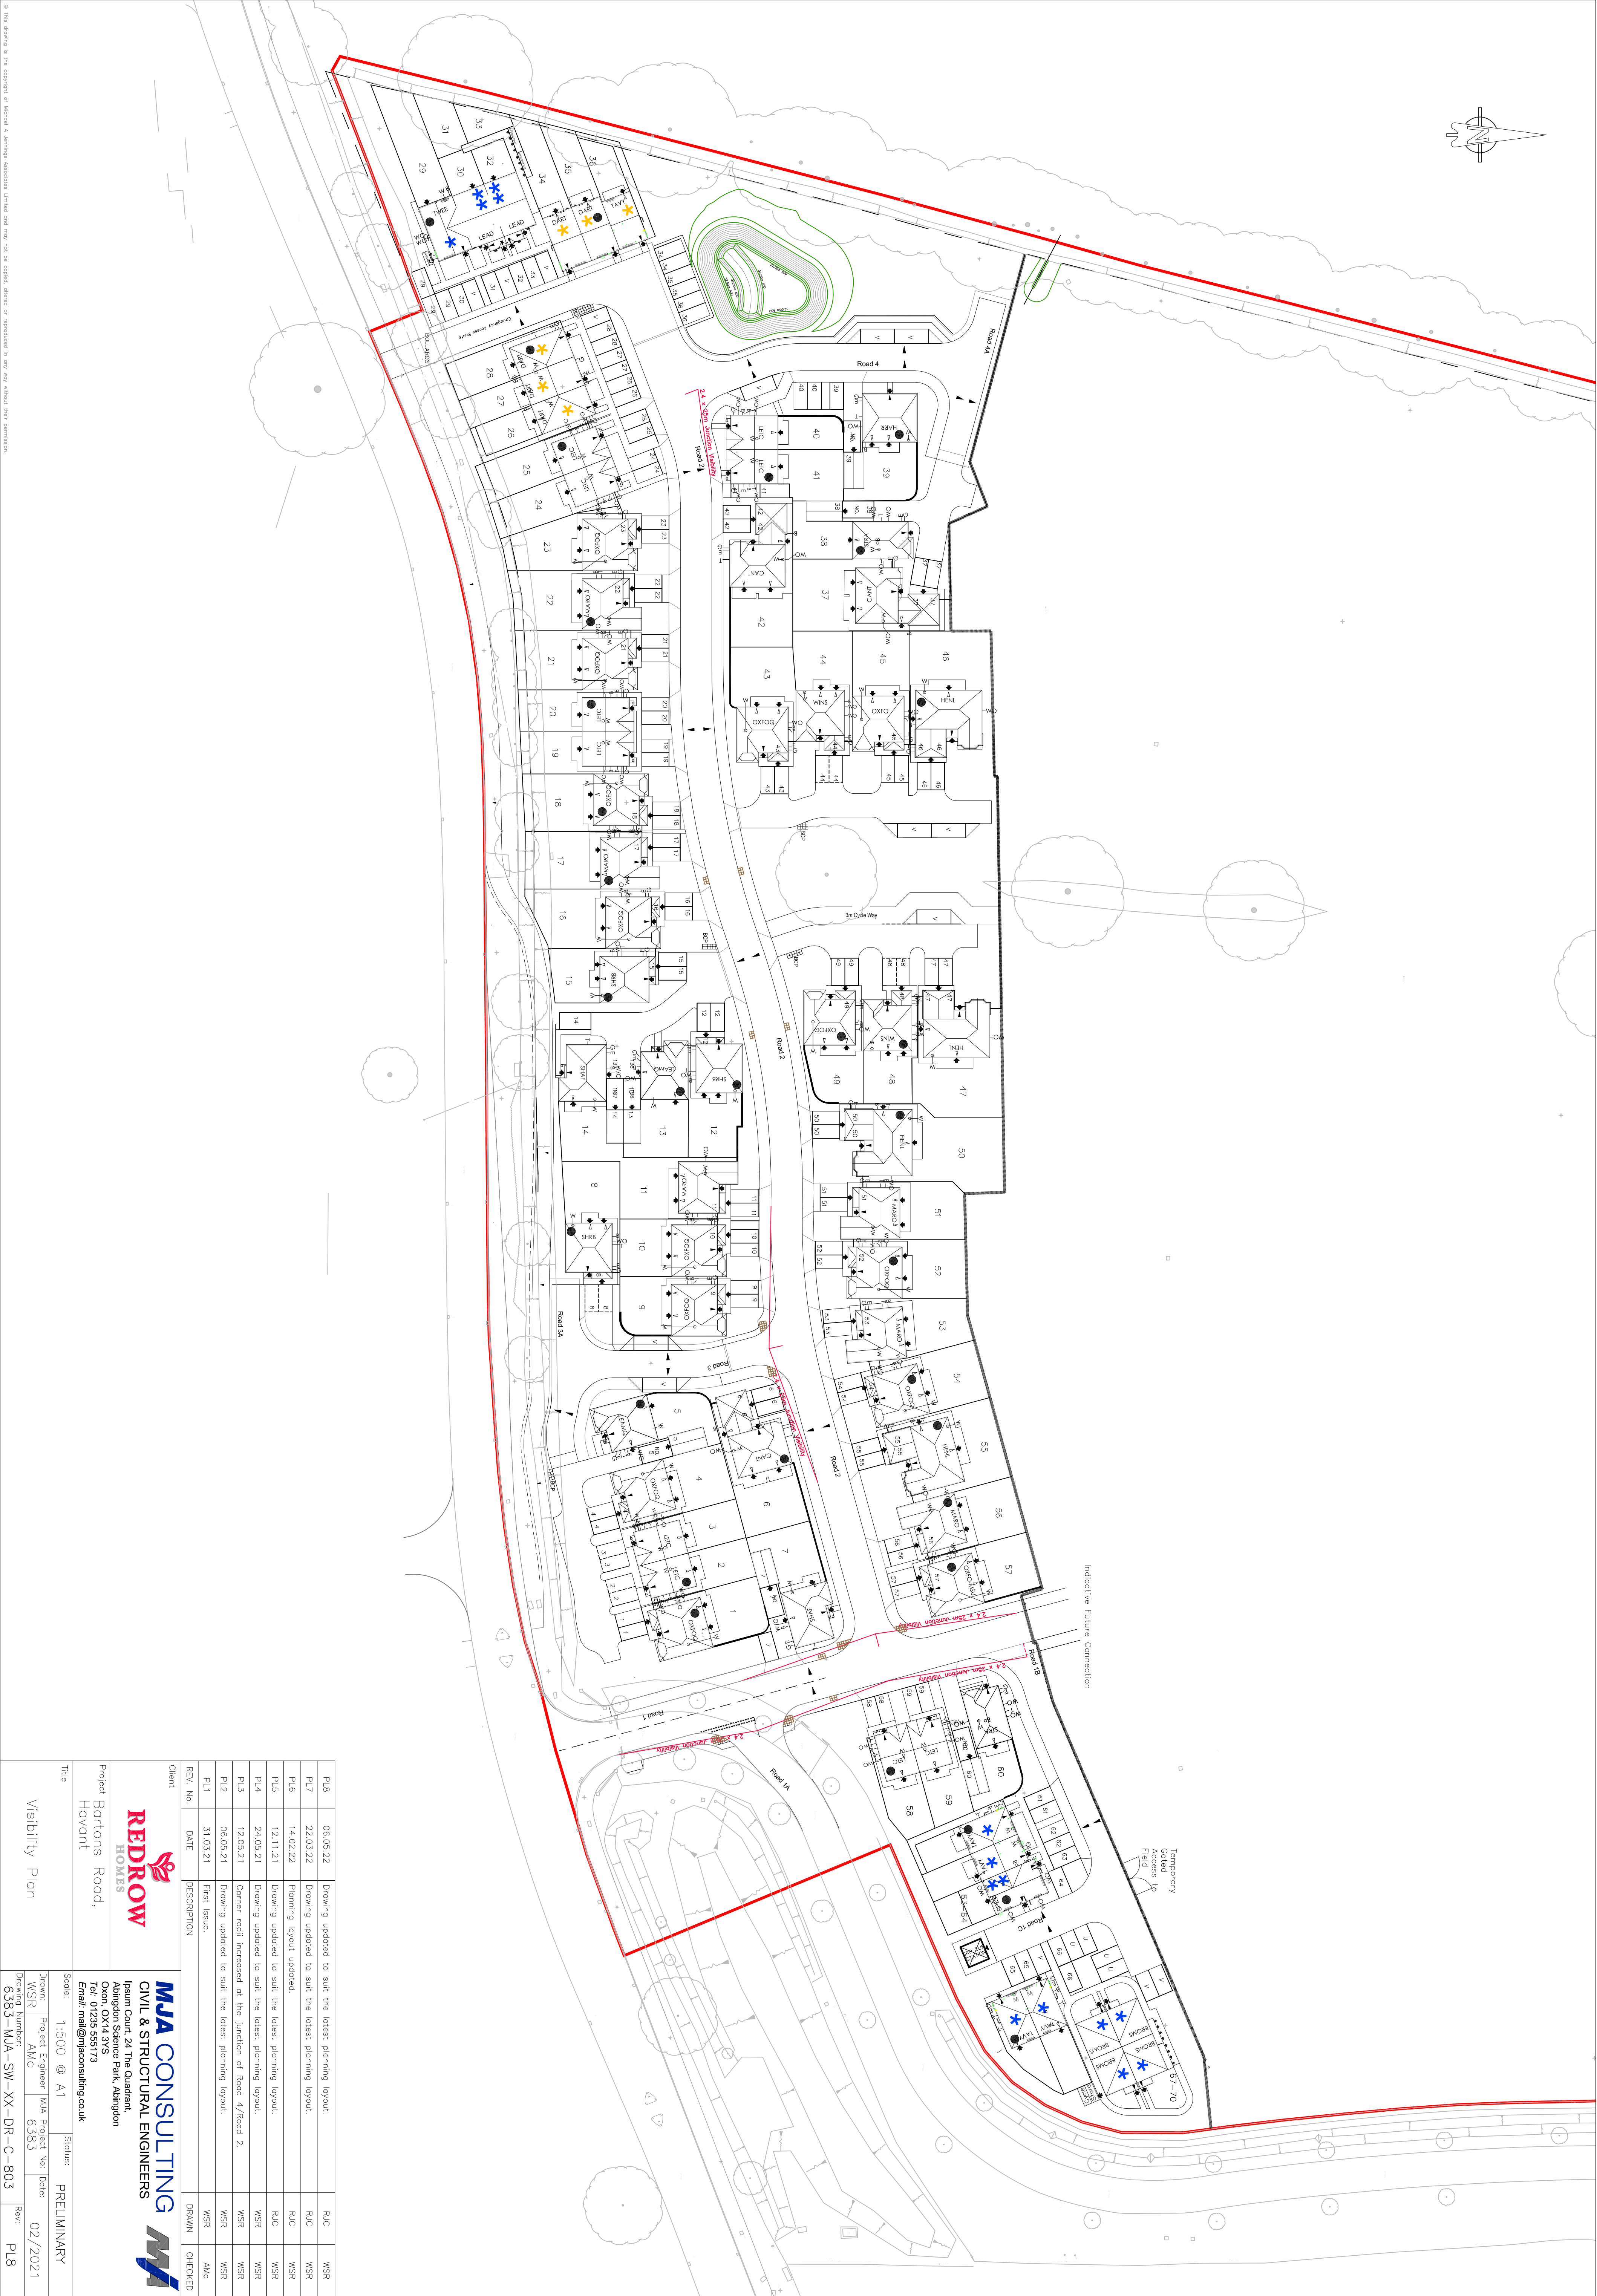

PL8	06.05.22	Drawing updated to suit the latest planning layout.	RJC	WSR
PL7	22.03.22	Drawing updated to suit the latest planning layout.	RJC	WSR
PL6	14.02.22	Planning layout updated.	RJC	WSR
PL5	12.11.21	Drawing updated to suit the latest planning layout.	RJC	WSR
PL4	24.05.21	Drawing updated to suit the latest planning layout.	WSR	WSR
PL3	12.05.21	Corner radii increased at the junction of Road 4/Road 2.	WSR	WSR
PL2	06.05.21	Drawing updated to suit the latest planning layout.	WSR	WSR
PL1	31.03.21	First Issue.	AMC	AMC
REV. No.	DATE	DESCRIPTION	DRAWN	CHECKED

Client



REDROW
HOMES

MJA CONSULTING
CIVIL & STRUCTURAL ENGINEERS



Project Barton's Road,
Havant

Ipsum Court, 24 The Quadrant,

Title	Visibility Plan	Status	PRELIMINARY
Drawn	WSR	Project Engineer	MJA
Project Number	6383	Project No.	6383
Rev.	PL8	Date	02/2021