


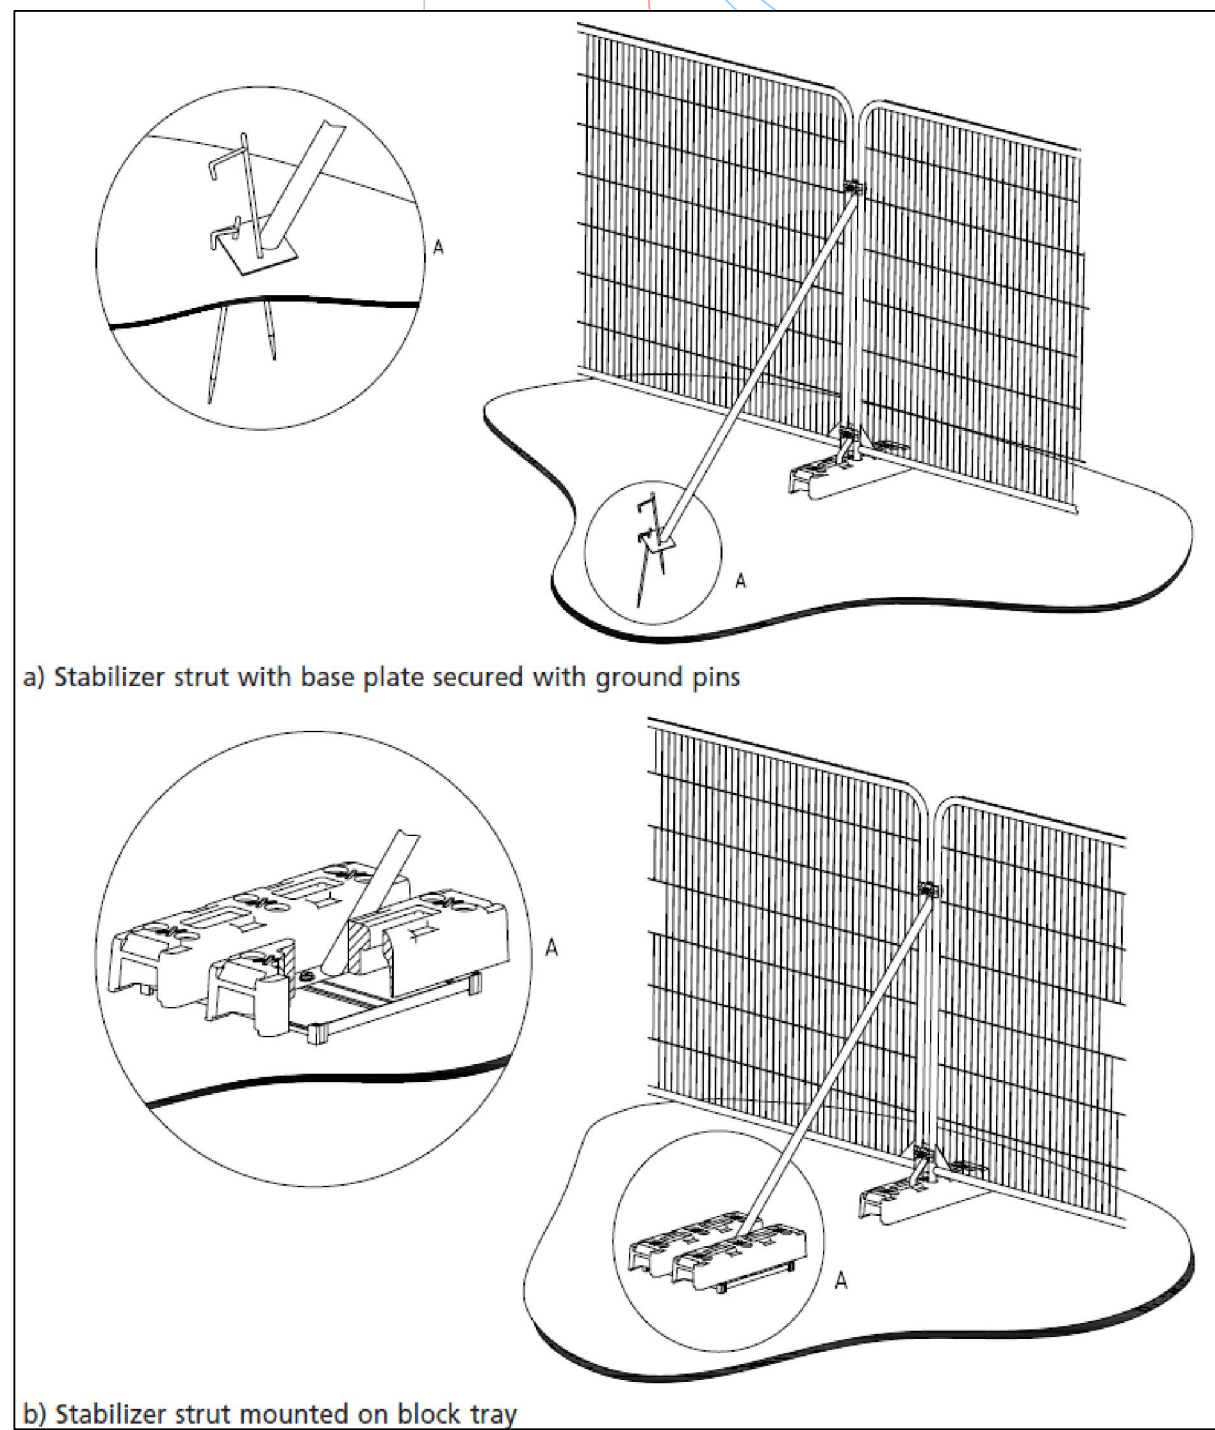


Examples of above-ground stabilising systems (reproduced from BS 5837:2012 Trees in relation to design, demolition and construction - Recommendations)



Examples of protective fencing signage



Bell's Copse

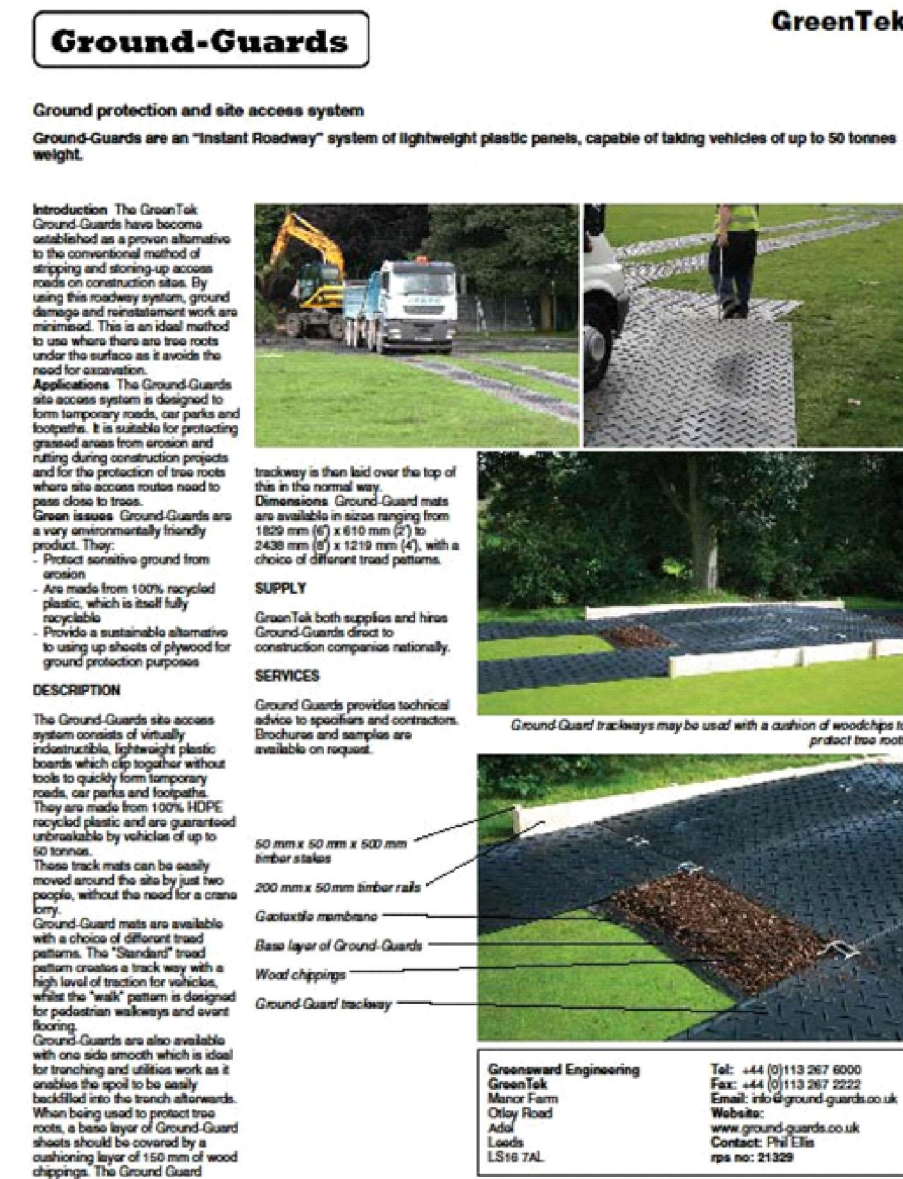

GreenTek



Examples of temporary ground protection suitable for vehicular access to protect RPAs outside of protective fencing

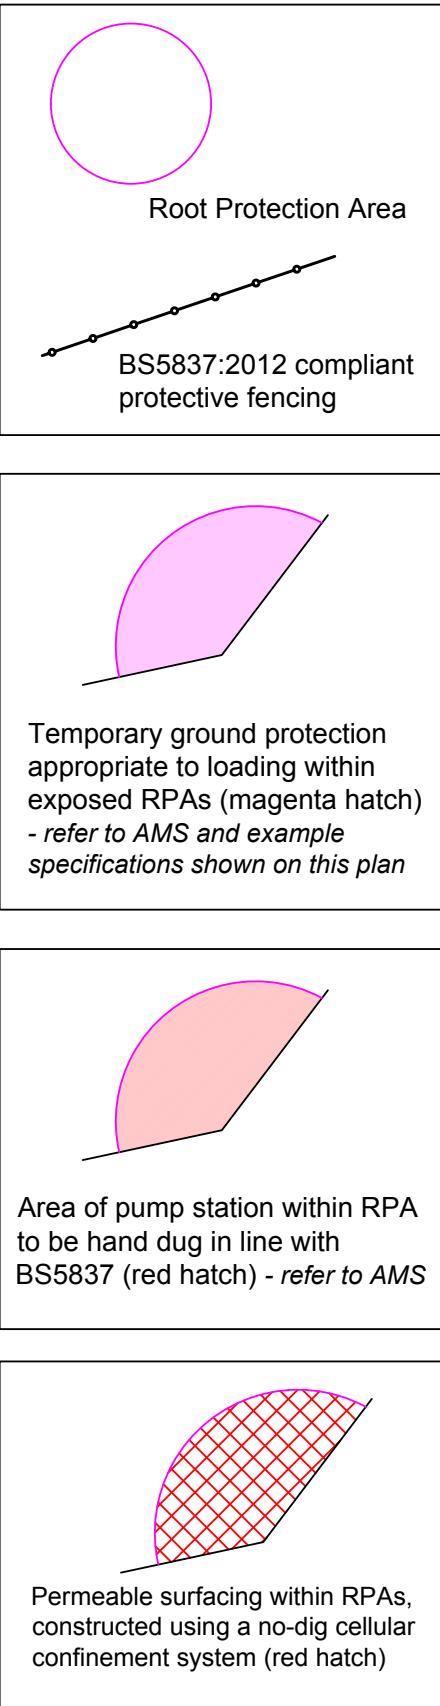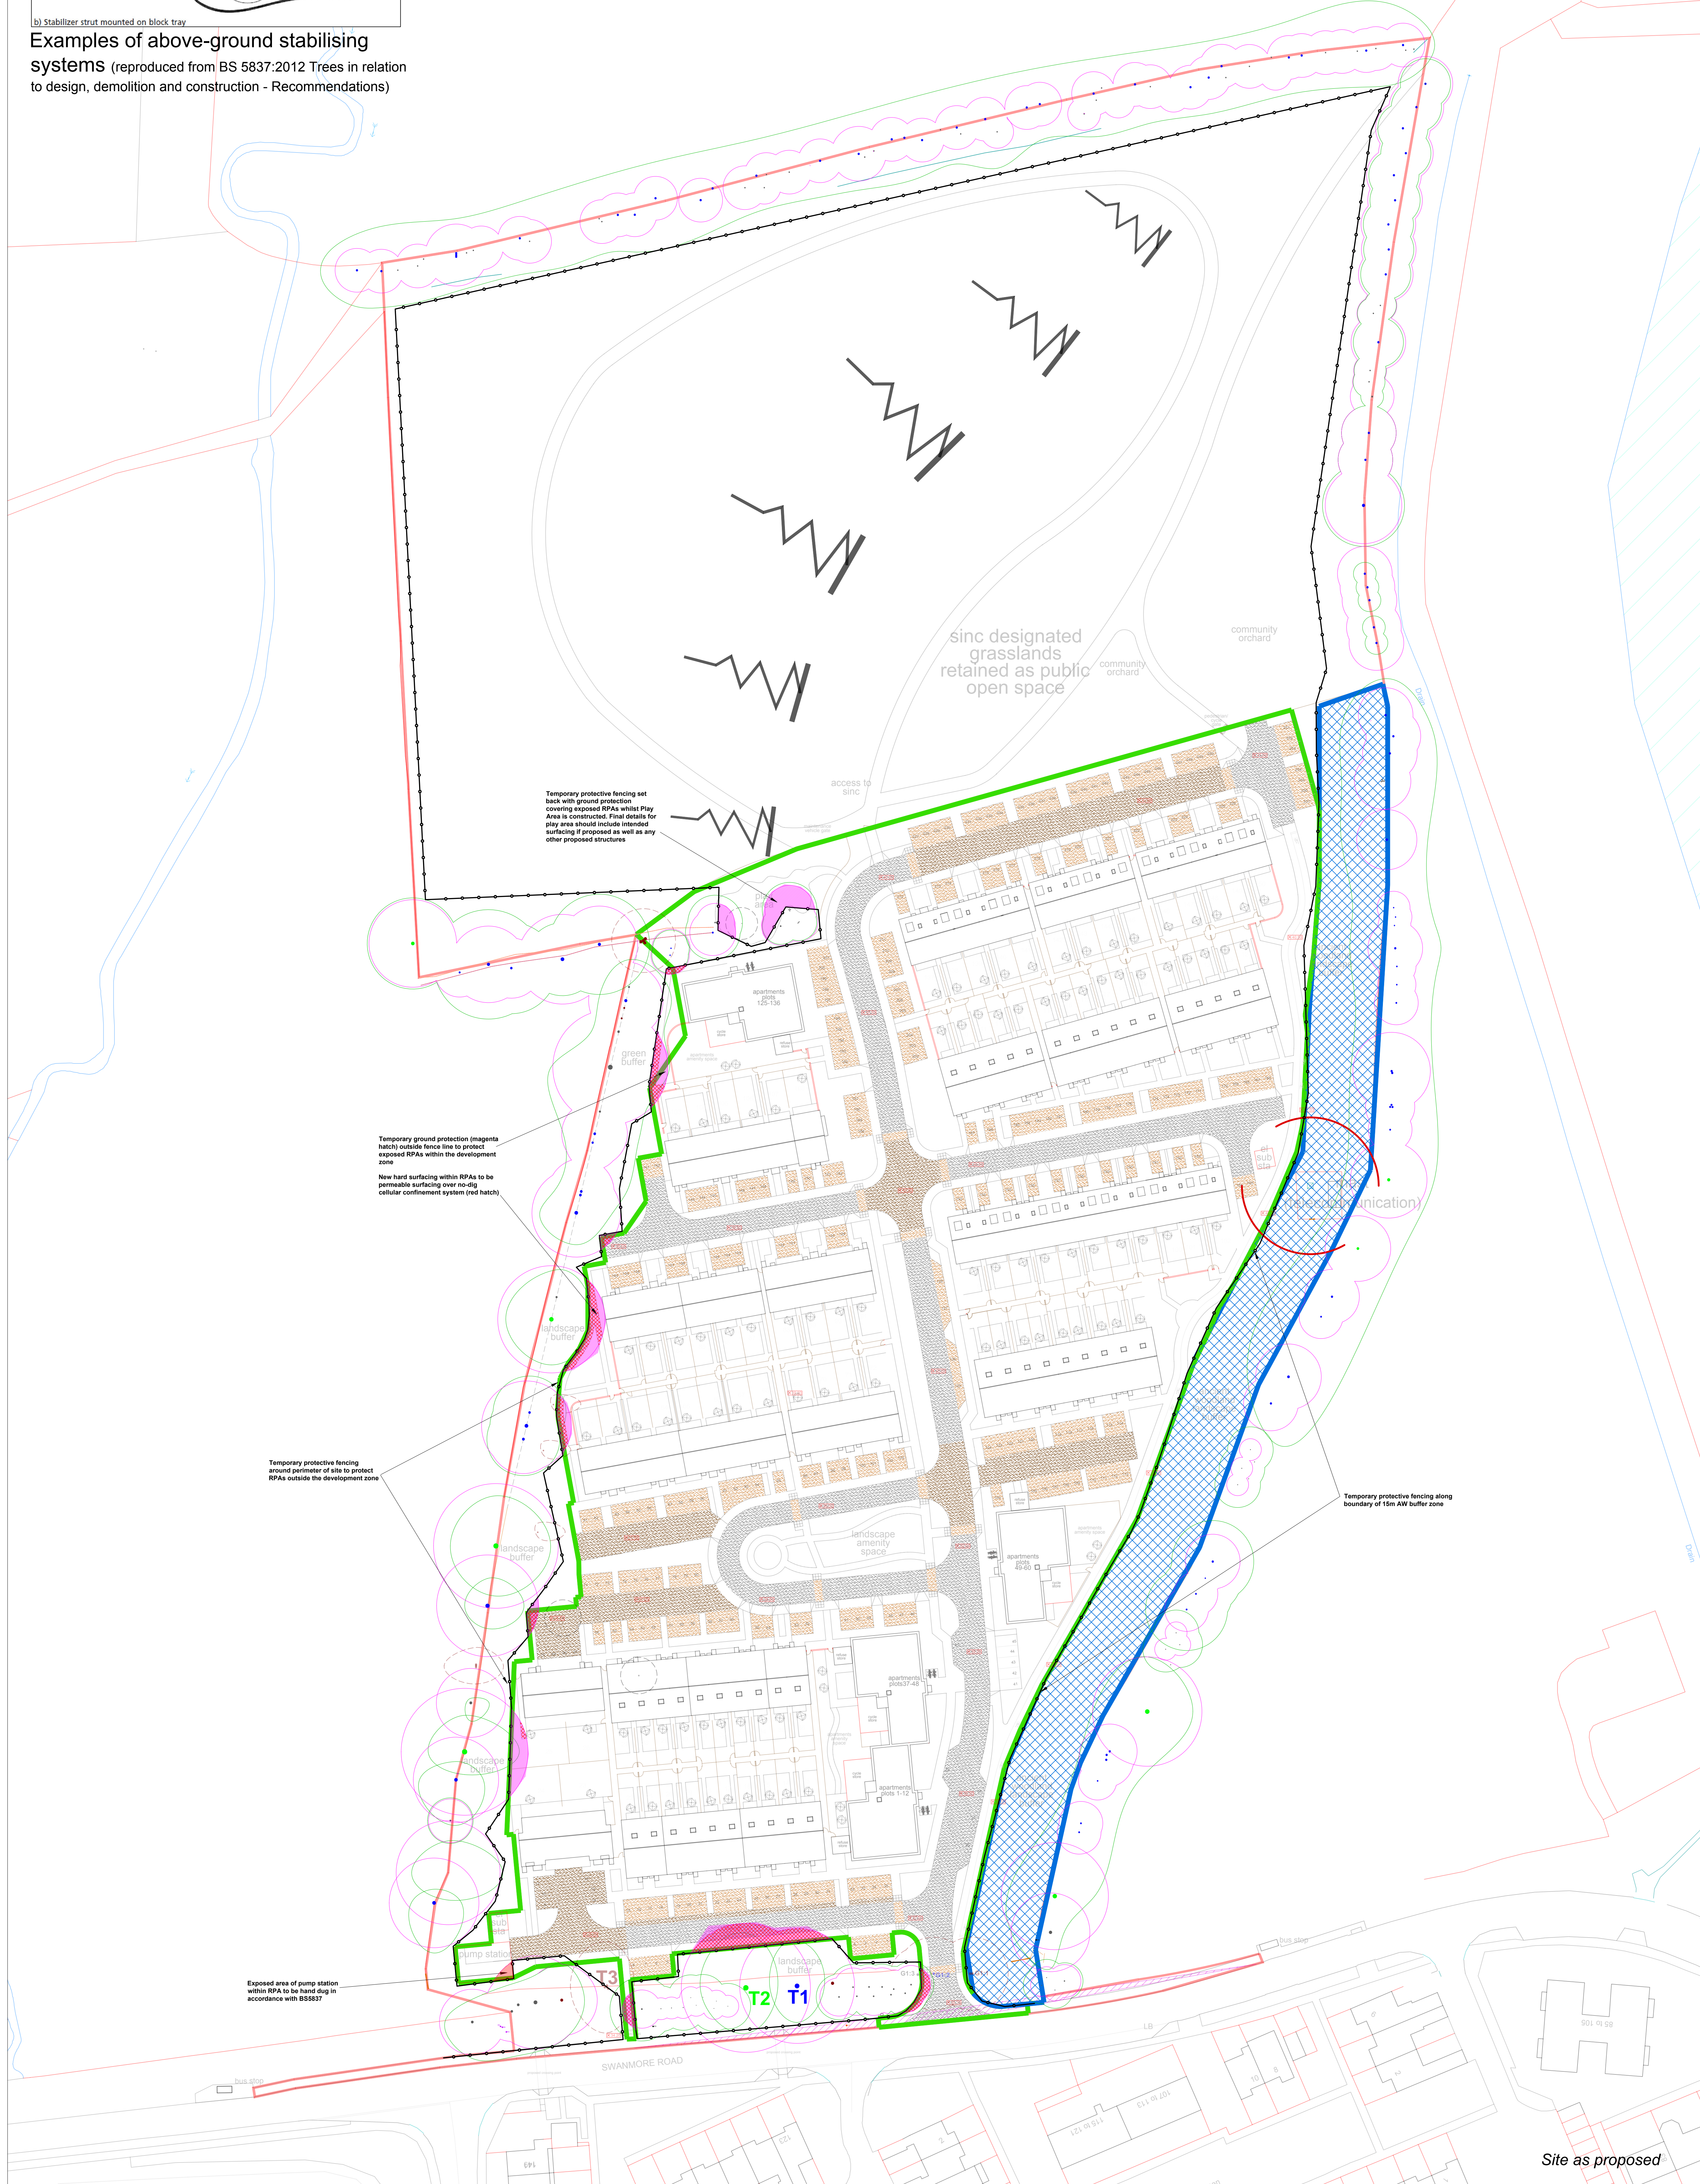



**WOODSIDE
TREE CONSULTANCY**

17 Woodside Avenue
Alderstone Garden Village
Isle of Wight
PO36 0JD

M: 07867 725238
E: info@woodsidetrees.co.uk
W: www.woodsidetrees.co.uk

CLIENT:
Portsmouth City Council

PROJECT:
Land off Swanmore Road, Leigh Park,
Hants

DRAWING TITLE:
Draft Tree Protection Plan

DRAWING NO.	REV.
AS/AL/0721 TPP	A

DRAWN BY:
AS

DATE:
19.07.2022 (revision)

SCALE:
1:500 @ A0

Site as proposed