


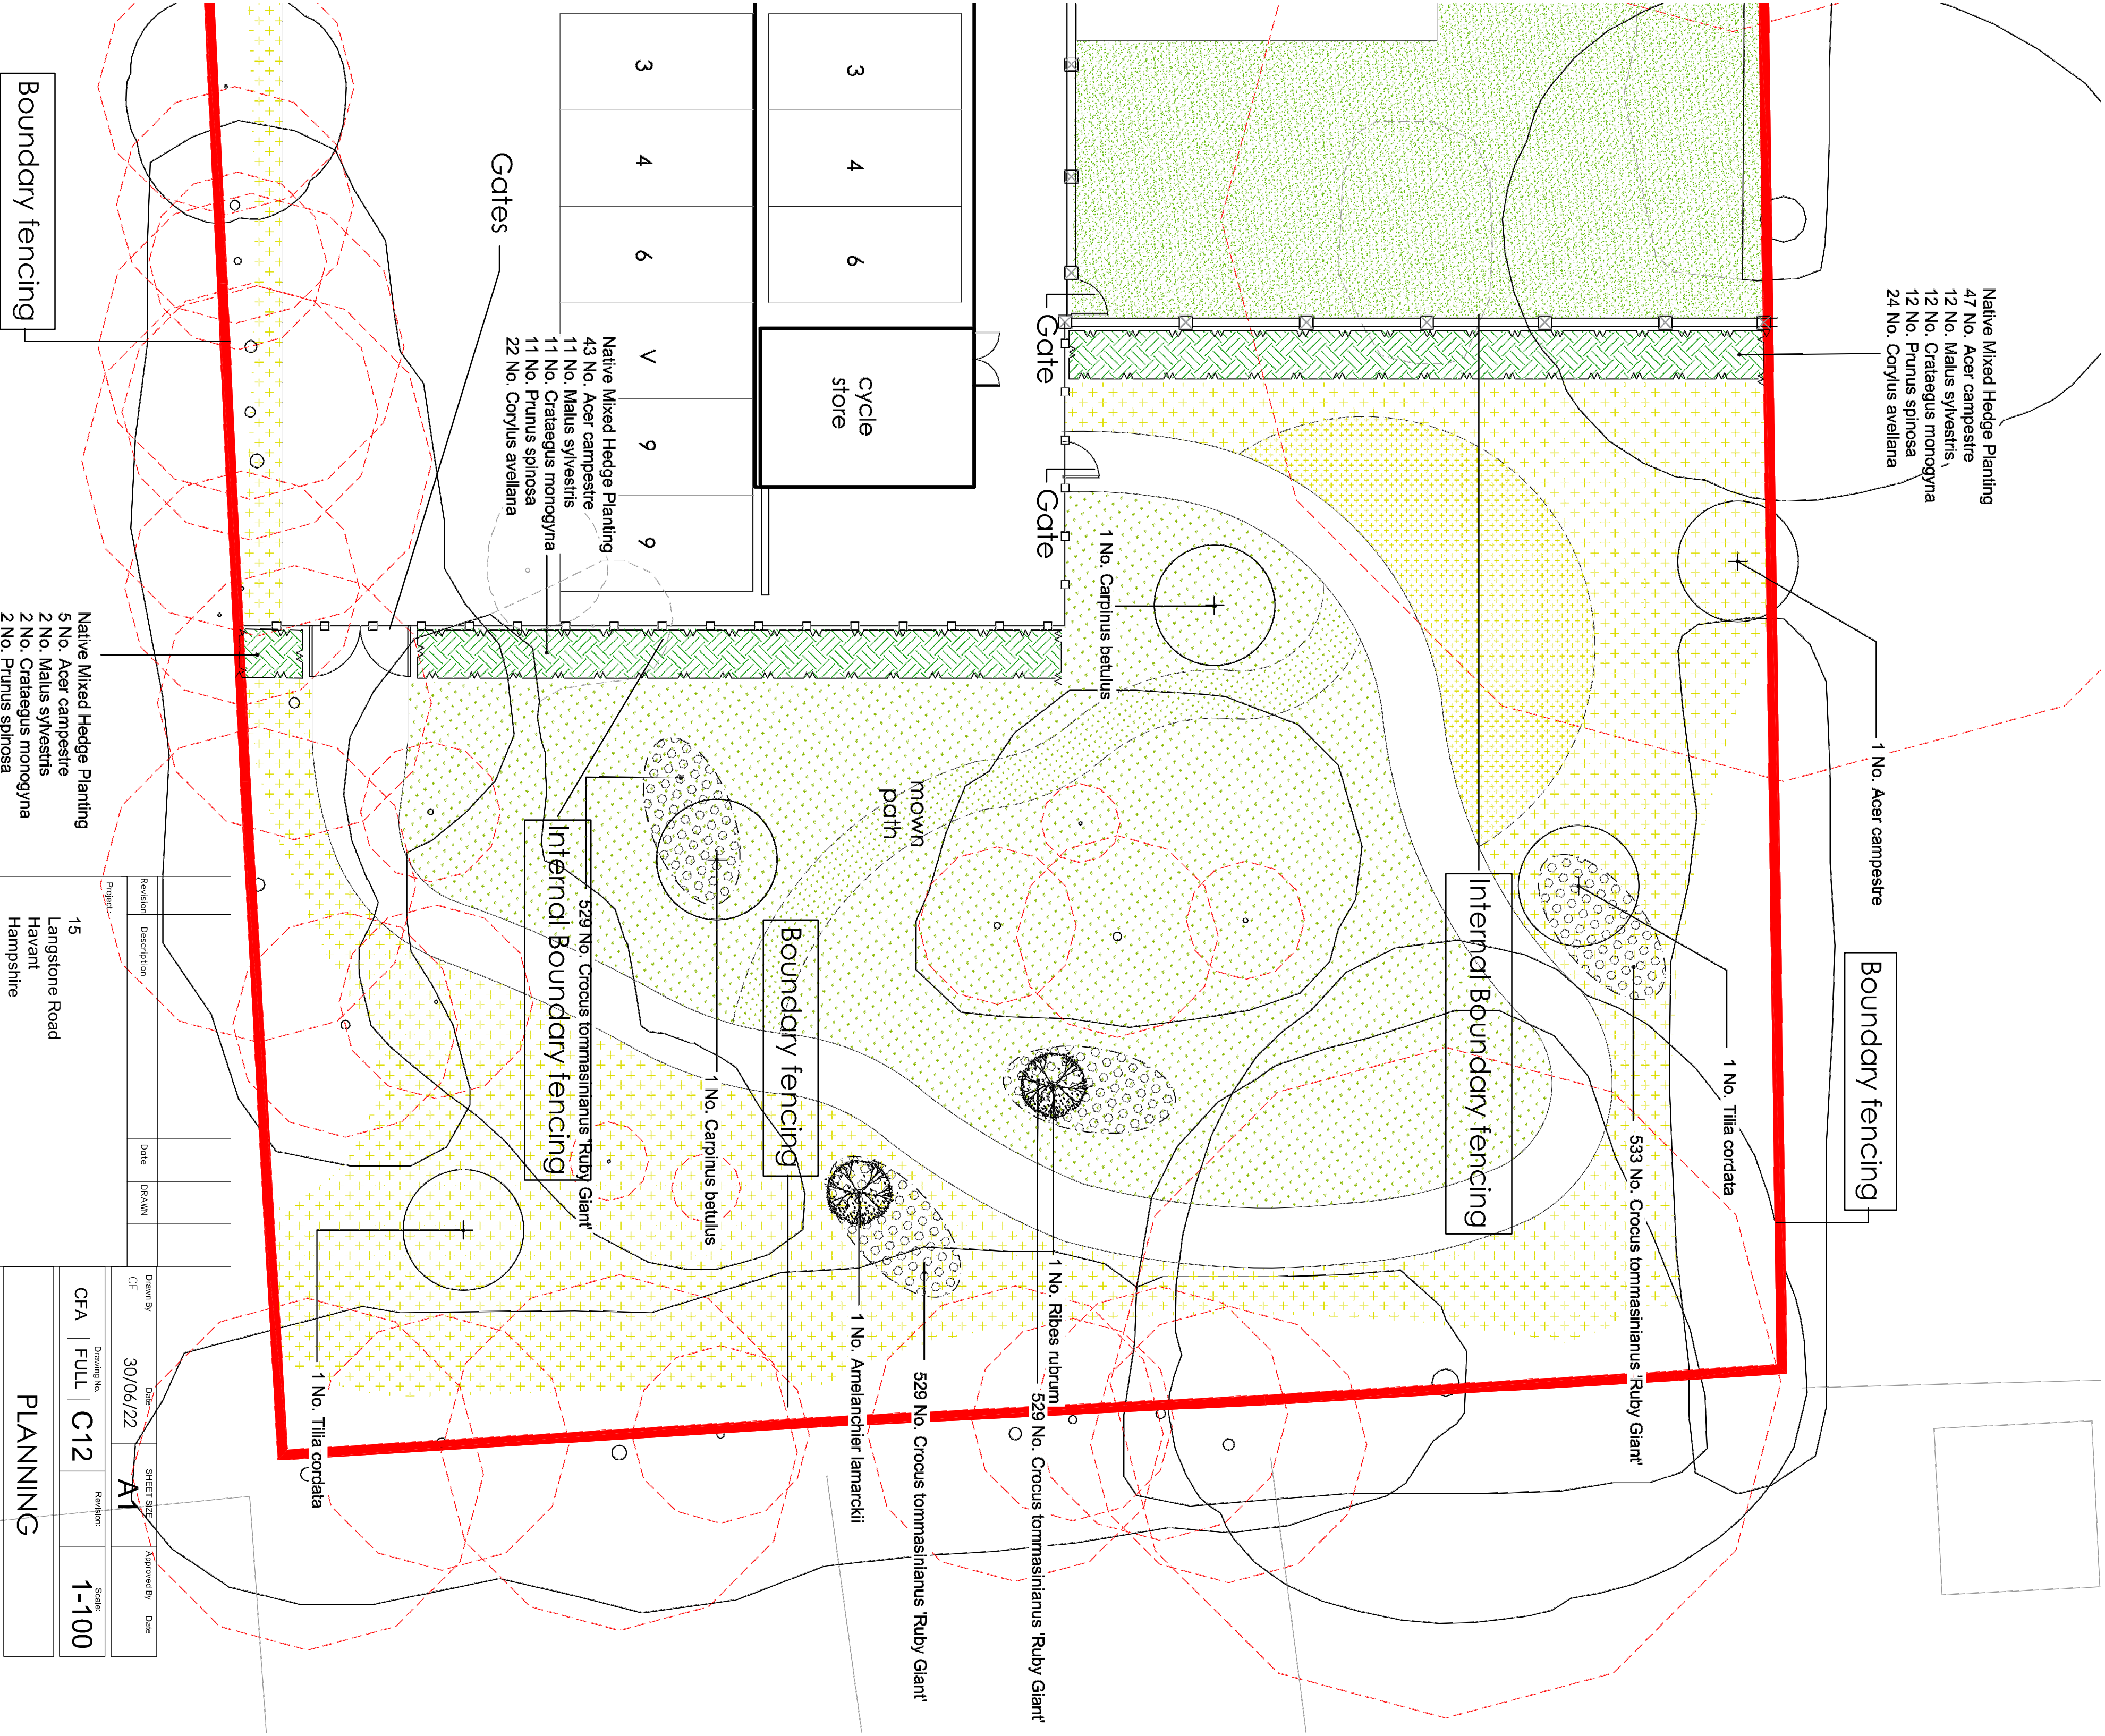

3	4	6	cycle store		
3	4	6	V	9	9

Native Mixed Hedge Planting
43 No. Acer campestre
11 No. Malus sylvestris
11 No. Crataegus monogyna
11 No. Punus spinosa
22 No. Corylus avellana

Gates

Boundary fencing

Boundary fencing

Internal Boundary fencing

Boundary fencing

Internal Boundary fencing

Revision	Description	Date	DRAWN
1	15	30/06/22	AT

Native Mixed Hedge Planting
5 No. Acer campestre
2 No. Malus sylvestris
2 No. Crataegus monogyna
2 No. Punus spinosa
3 No. Corylus avellana

15
Langstone Road
Havant
Hampshire

PLANNING

CFA | FULL | C12 | 1-100

Boundary Treatments

2 Emerald Close Waterlooville Hants PO7 8XZ
tel: 023 92 432484 fax: 023 92 338554
Email: chris@flintassociates.co.uk

Chris Flint Associates Ltd
CHARTERED SURVEYORS - PROJECT MANAGERS
DEVELOPMENT CONSULTANTS

