



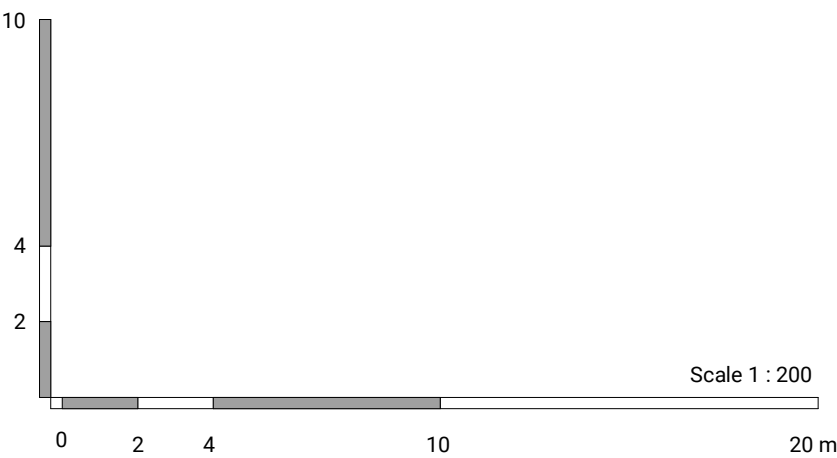

Proposed Site Elevation  
1 : 200

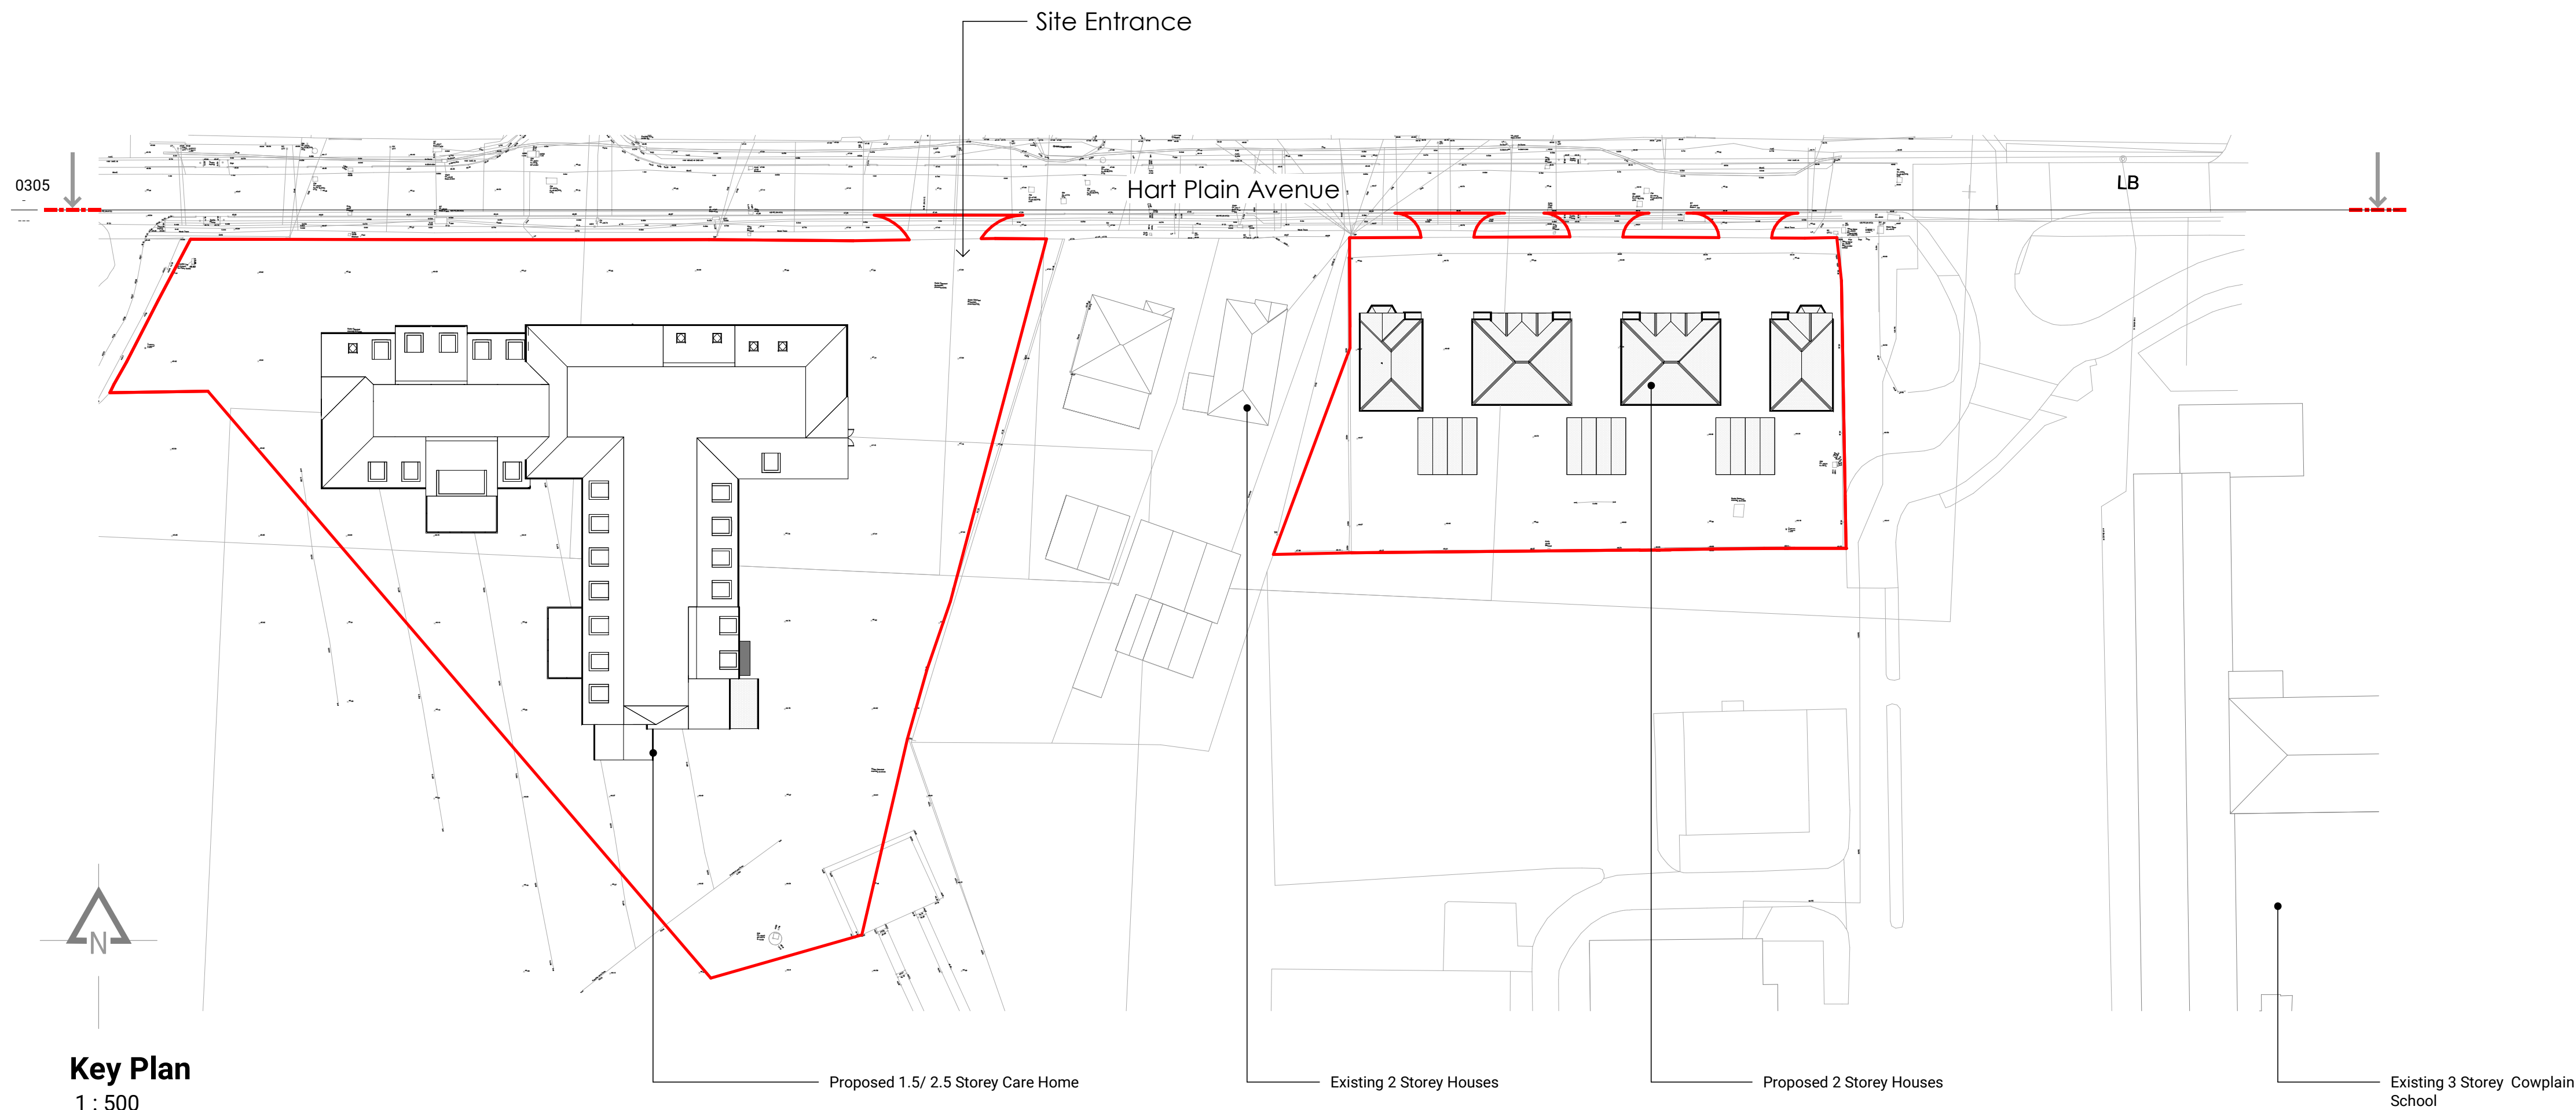

Key Plan  
1 : 500

|     |                                                   |     |          |
|-----|---------------------------------------------------|-----|----------|
| P01 | First Issue                                       |     |          |
| P02 | Revised to incorporate planning officers comments | EH  | 14.09.21 |
| P03 | Updated to reflect new carehome layout            | EH  | 03.03.22 |
| P04 | Updated to reflect operators comments             | EH  | 16.06.22 |
| P05 | Planning Issue                                    | EH  | 28.06.22 |
| P06 | Roof raised forming a roof well to hide ASHP      | EH  | 10.08.22 |
| REV | AMENDMENTS                                        | DWN | DATE     |

### PLANNING

DO NOT SCALE FROM THIS DRAWING. CONTRACTOR MUST VERIFY ALL DIMENSIONS ON SITE BEFORE COMMENCING ANY WORK OR MAKING ANY SITE DRAWINGS

**wrdunn.**

27 FRONT STREET ACOMB YORK YO24 3BW  
01904 784421 info@wrdunn.co.uk

CLIENT



PROJECT  
Land at Cowplain Community School  
Hart Plain Avenue  
Waterlooville  
PO8 8RY

DRAWING TITLE  
Proposed Site Elevation

|              |            |       |         |
|--------------|------------|-------|---------|
| SCALE @ A0   | DATE       | DRAWN | CHECKED |
| As indicated | 21.07.2021 | EH    | JD      |

|                          |          |             |
|--------------------------|----------|-------------|
| DRAWING NUMBER           | REVISION | SUITABILITY |
| 4528-WRD-XX-ZZ-DR-A-0305 | P06      | S3          |