
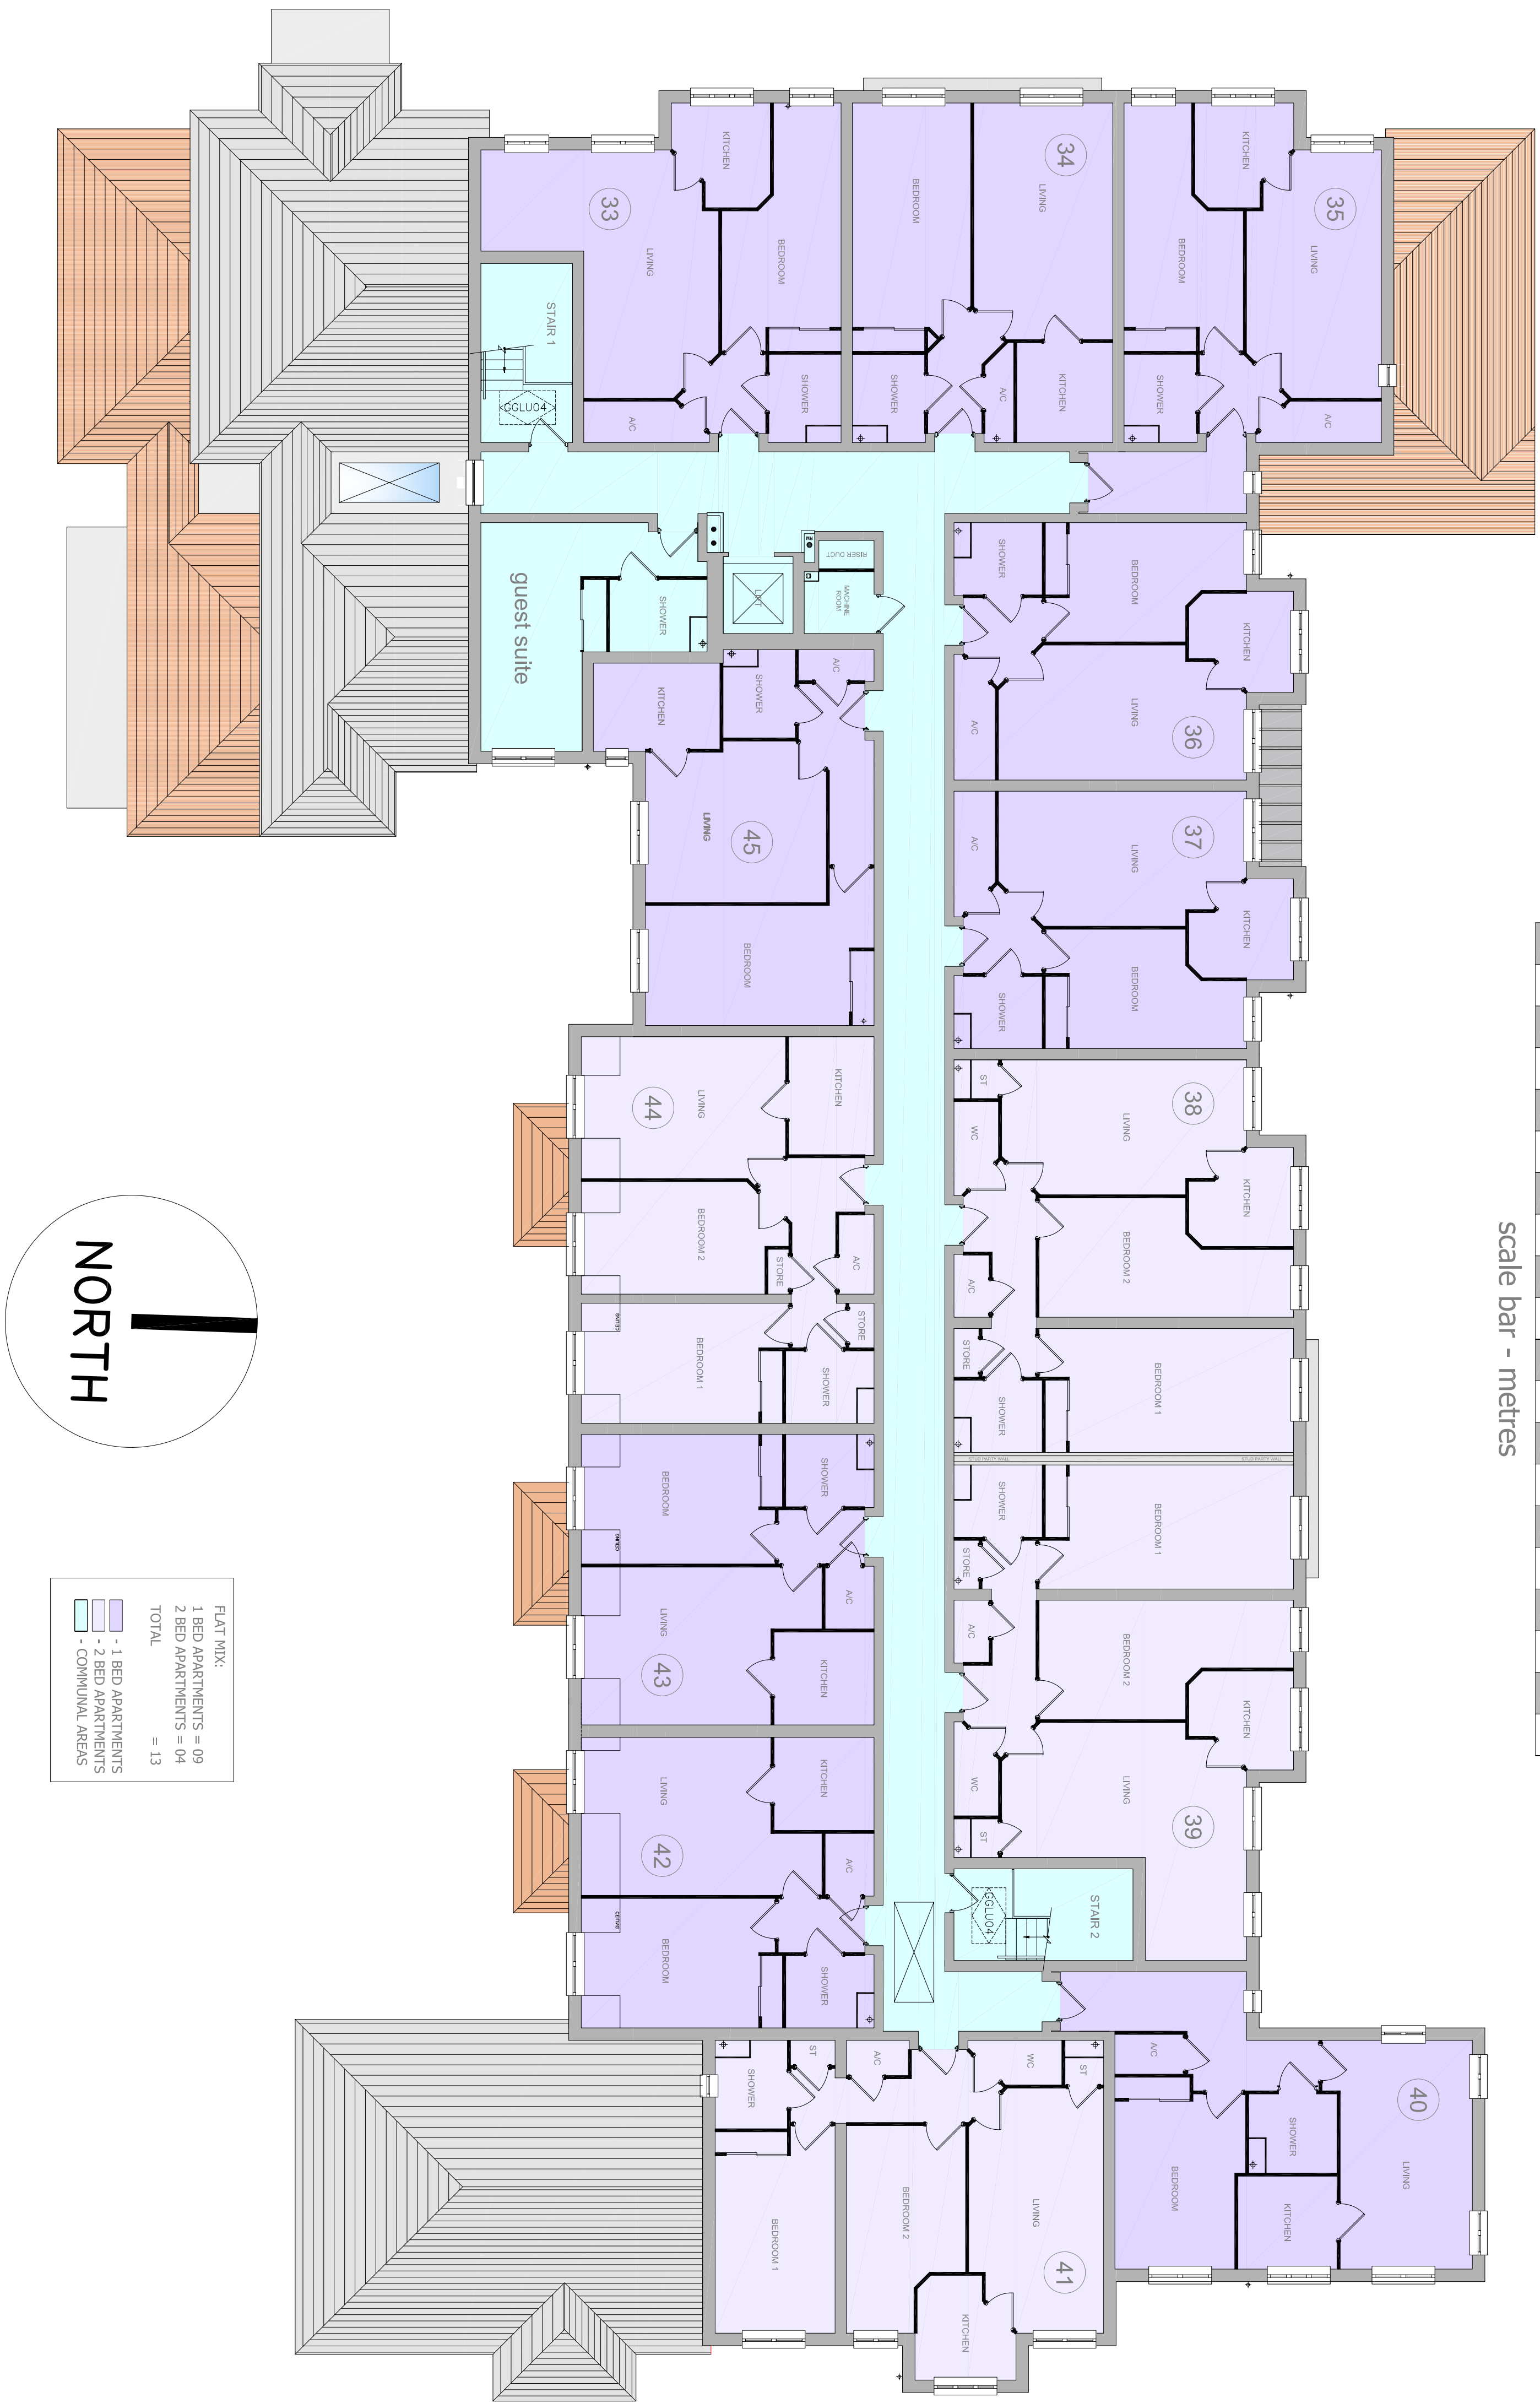


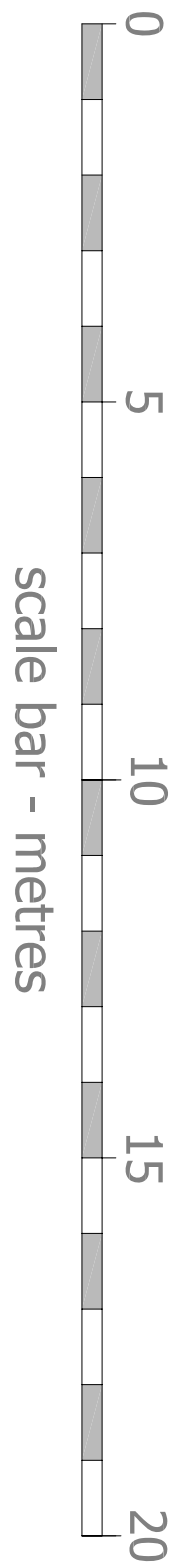

FLAT MIX:	
1 BED APARTMENTS = 09	
2 BED APARTMENTS = 04	
TOTAL = 13	

- 1 BED APARTMENTS

- 2 BED APARTMENTS

- COMMUNAL AREAS

