



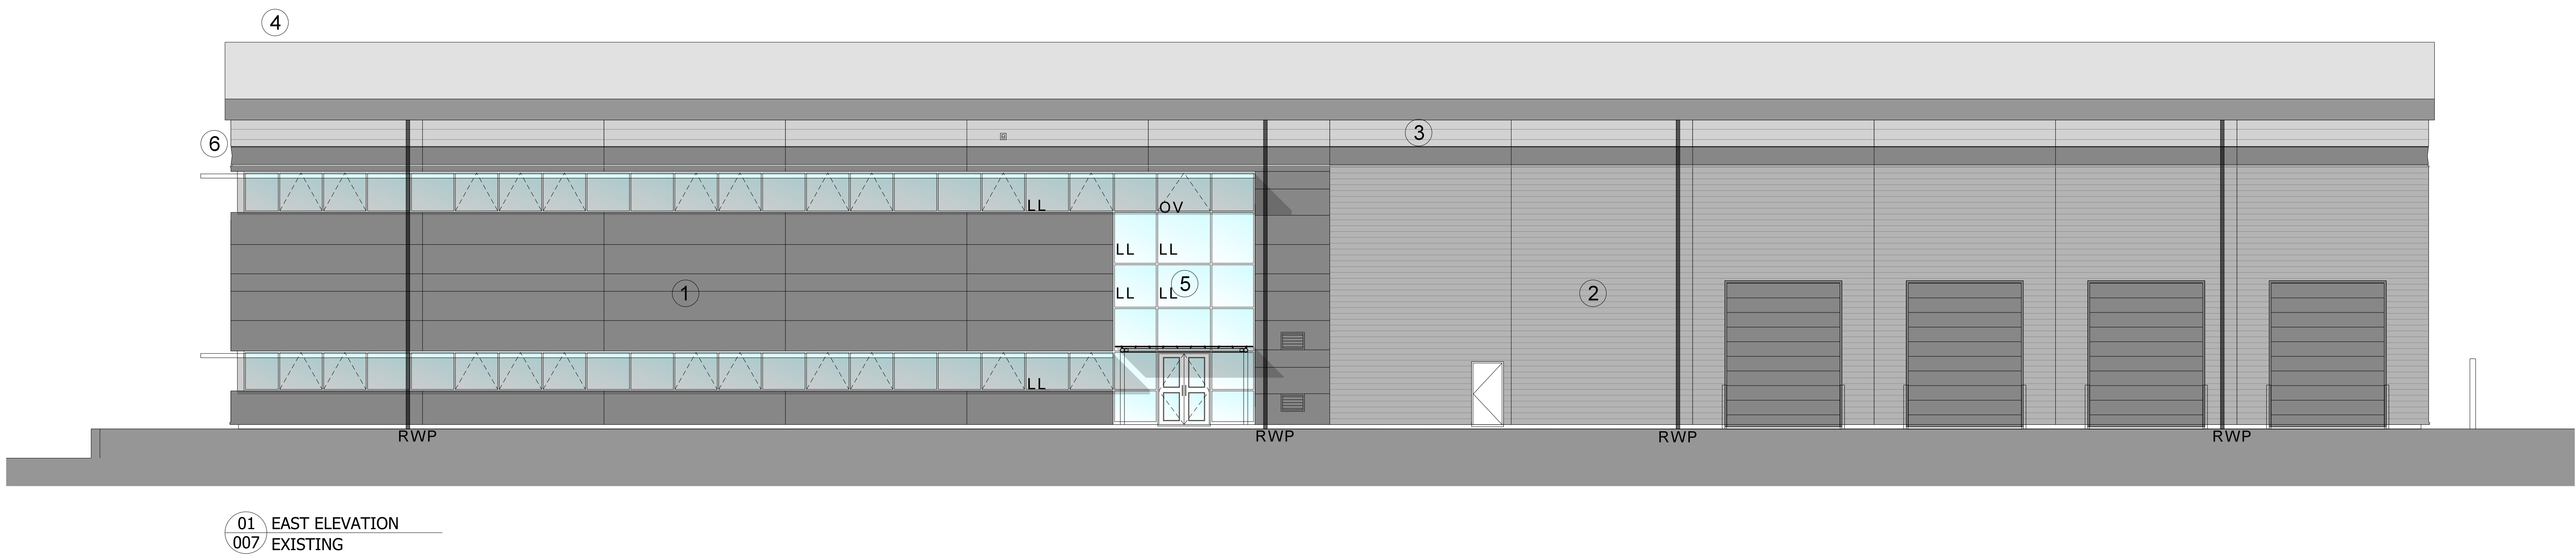

Materials Key	
1	Horizontally Laid Monorib Composite Wall Cladding Colour: Zeus
2	Horizontally Laid Trapezoidal Built-up Metal Wall Cladding Colour: Combining shades of Orion & Sirius
3	Horizontally Laid Half Round Built-up Metal Wall Cladding Colour: Sirius
4	Curved Trapezoidal Built-up Metal Roof Profile Colour: HF200 Albatross
5	Windows / Curtain walling Double Glazed, PPC aluminum framed Colour: Grey Ral 9007
6	Horizontal Feature Band Colour: Pilma Zeus
Eaves Flashing - Colour: Orion	
Downpipes - Colour: Ral 9007	
Doors & Loading Doors - Colour: Ral 9007	
Brise Soleil - Colour: Ral 9007	
LL - Lock Alike Panel	
OV - Opening Vent	
Dock Leveler Materials Key	
7	PVC Curtain Shelter Colour: Black
8	Insulated Galvanised Steel Dock Doors Colour: Grey Ral 9007
9	Glazed Vision Panels
10	Precast Dock Leveler PR 1.2M Deep

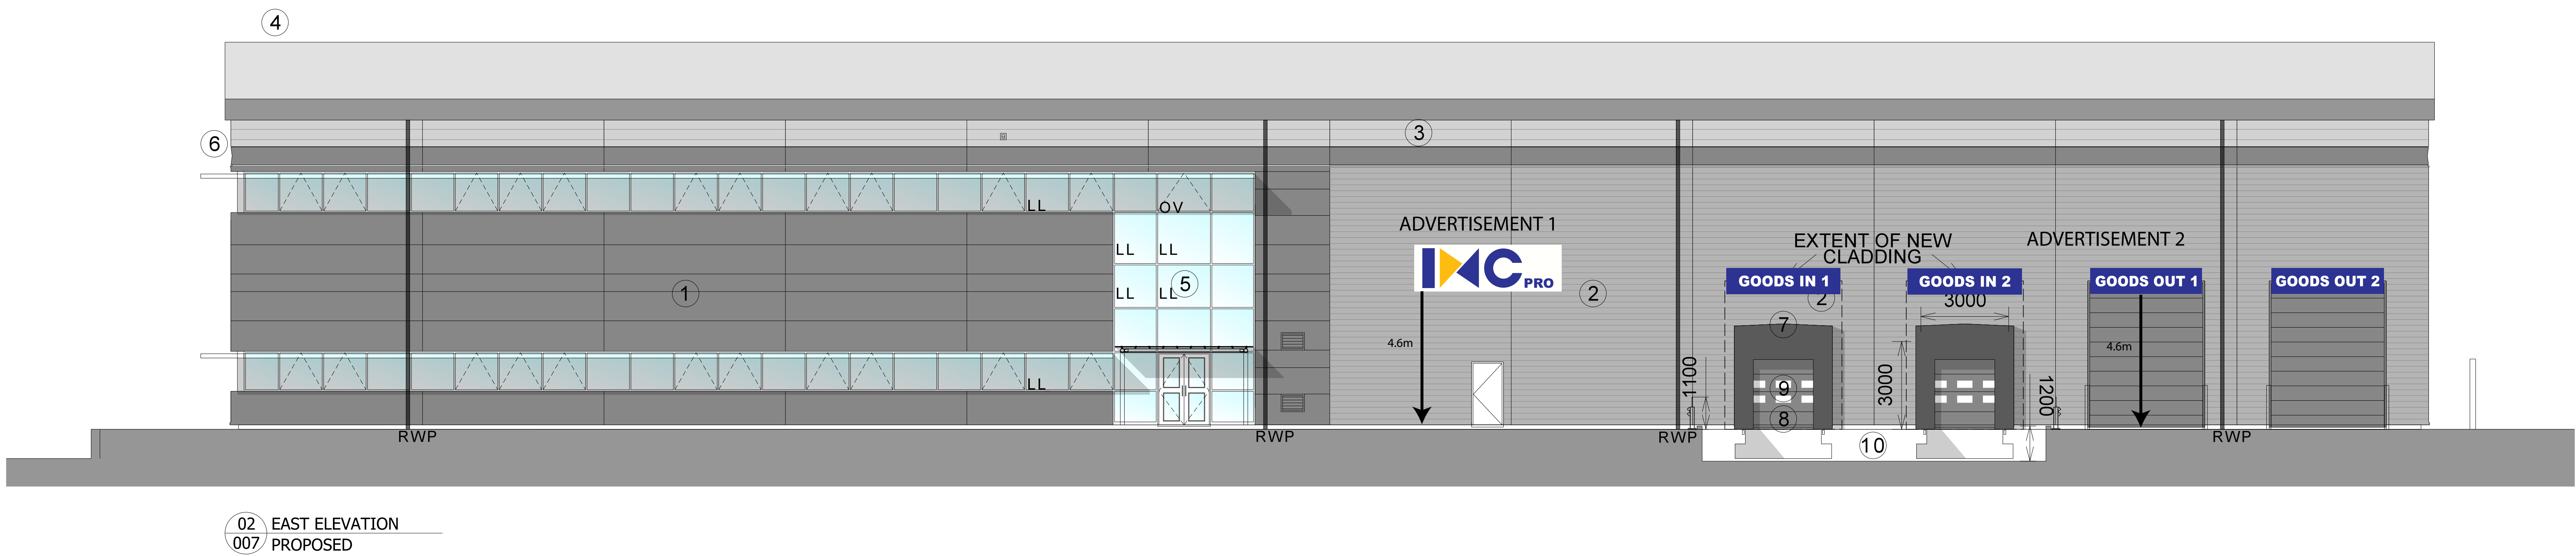

Rev	Description	CHK	Date
0	Peer House 8-14 Verulam Street London WC1X 8LZ tel +44(0)20 7400 2120 enquiries@cornisharchitects.com www.cornisharchitects.com		
RIBA  Chartered Practice			
Project Title: HAVANT UNIT 3			
Drawing Title: UNIT 3 EXISTING & PROPOSED ELEVATION			
Drawing Status: TOWN PLANNING			
Scale: 0 1 metres 8			
Drawn By: R P	Scale: 1:100 @ A0	Date: 11/05/2021	Chkd By: E D
Drawing No: 21015 - TP - 007	Rev: -		
Copyright of Cornish Architects ©			