



BOUNDARY DETAILS

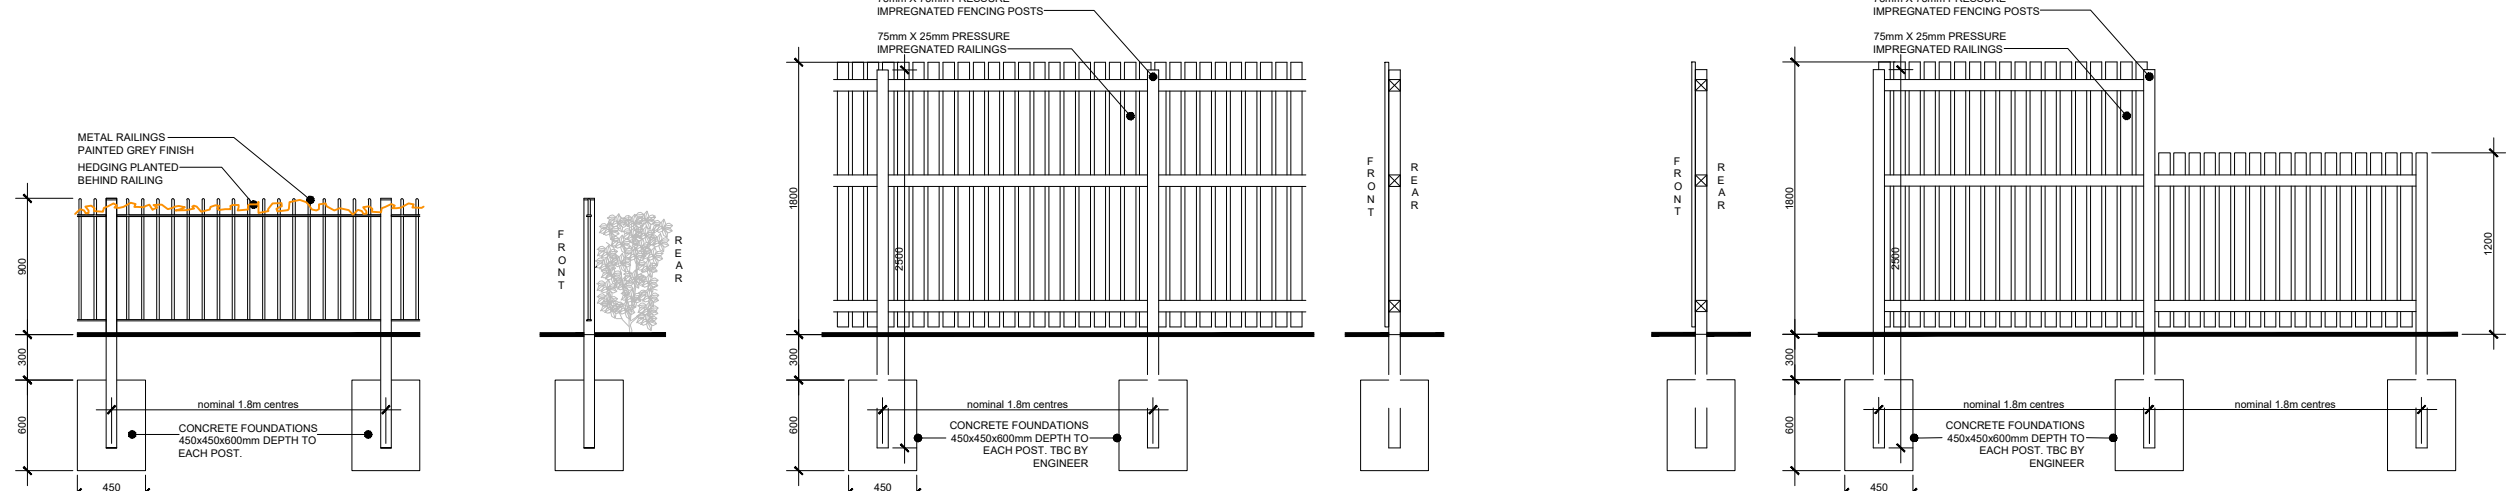


NOTE: Indicative hedge & planting locations only. Refer to landscape architect's drawings (drawing numbers D2434 L.120 - D2434 L.129) for soft landscaping proposals.

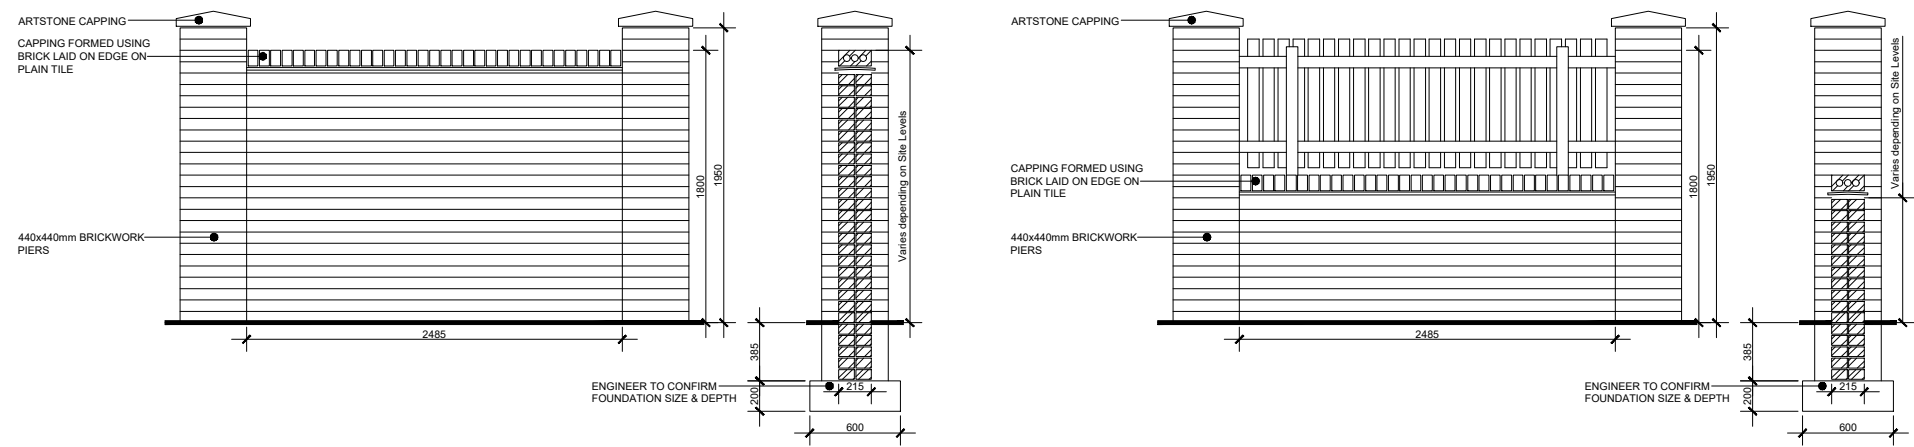

1800mm Brick Wall with Brick Piers
1800mm Dwarf Brick Wall with Brick Piers and timber panel infill

Refer to separate drawing for care home boundary treatment

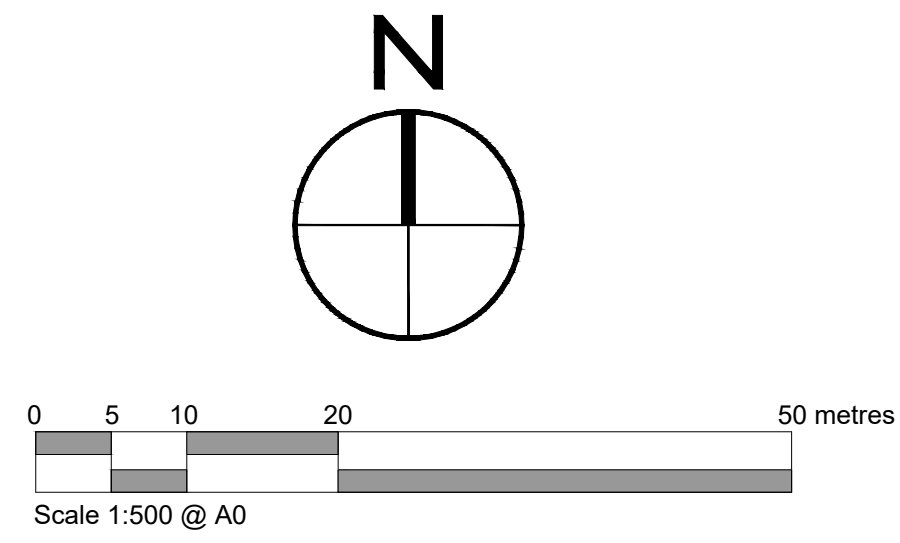


DO NOT SCALE
All dimensions to be checked on site and Architect to be notified of any discrepancies prior to commencement

DESIGNER'S RISK ASSESSMENT

Construction (Design and Management) Regulations 2015

RESIDUAL RISKS:

REF.	DESCRIPTION	DATE
------	-------------	------

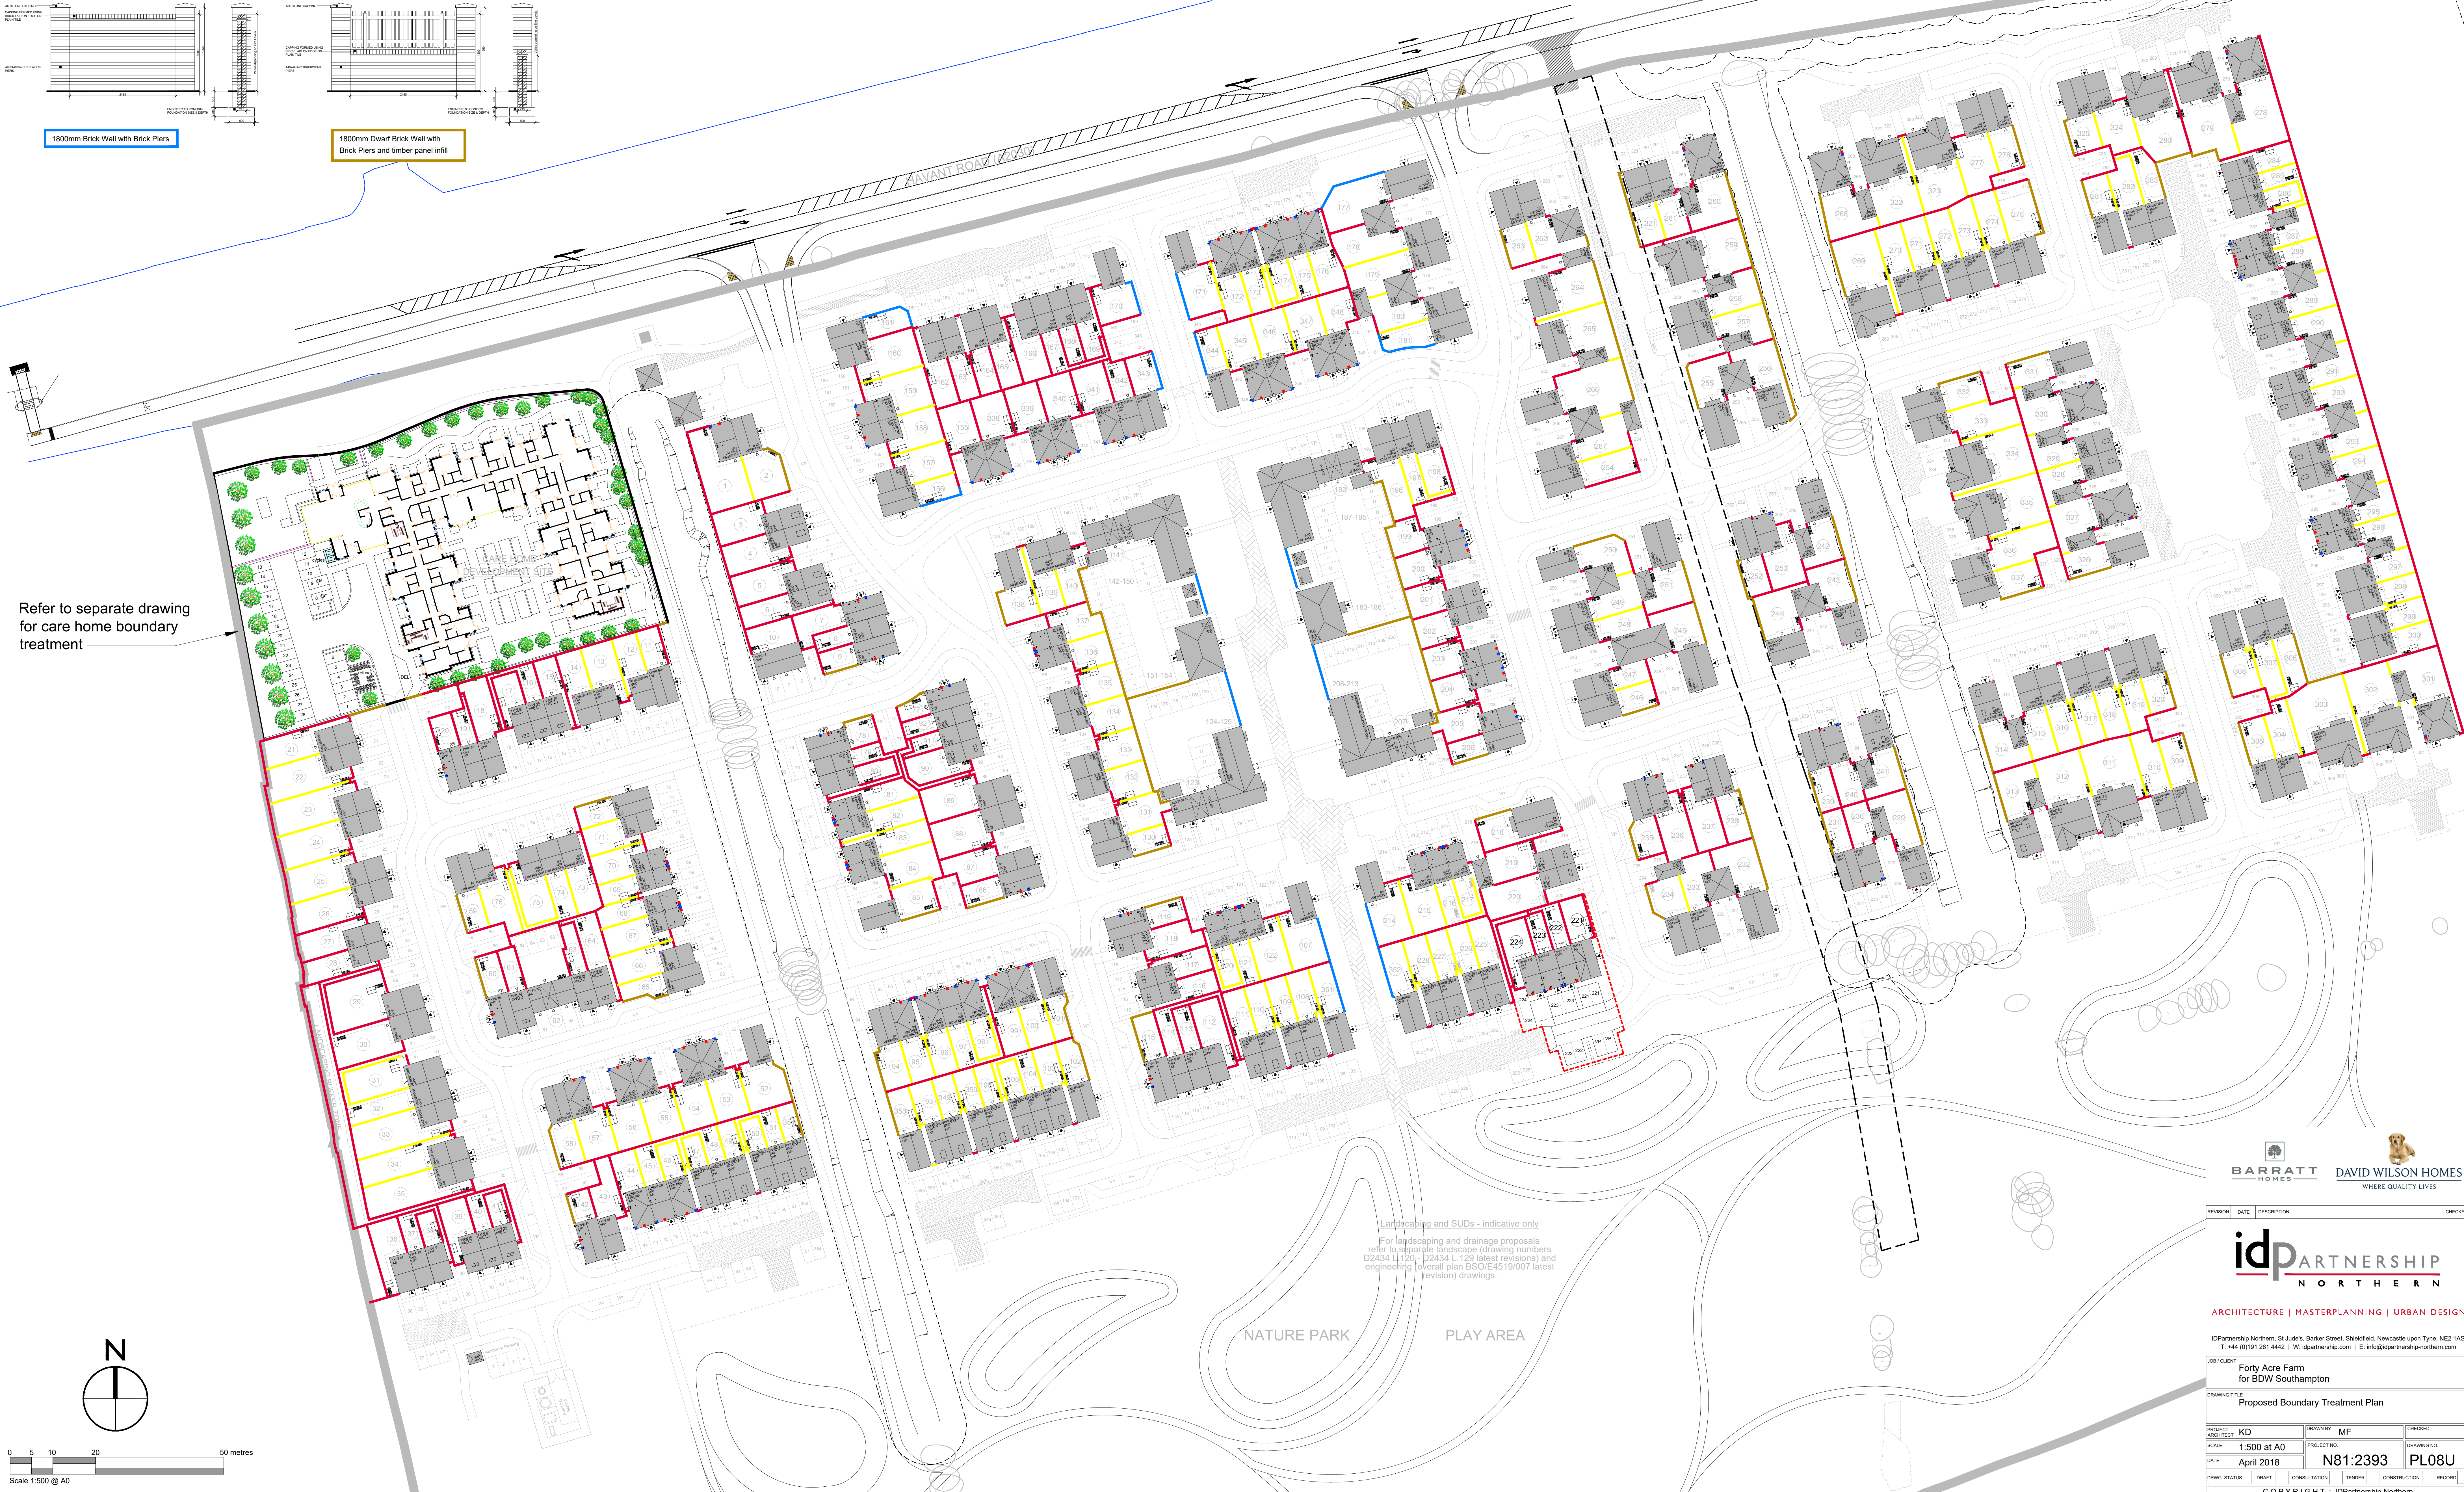

Landscaping and SUDs - indicative only
For landscaping and drainage proposals refer to separate landscape (drawing numbers D2434 L.120 - D2434 L.129 latest revisions) and engineering (overall plan BSO/E4519/007 latest revision) drawings.



IDPartnership Northern, St Jude's, Barker Street, Shieldfield, Newcastle upon Tyne, NE2 1AS
T: +44 (0)191 261 4442 | W: idpartnership.com | E: info@idpartnership-northern.com

JOB / CLIENT
Forty Acre Farm
for BDW Southampton

DRAWING TITLE
Proposed Boundary Treatment Plan

PROJECT ARCHITECT: KD	DRAWN BY: MF	CHECKED:
SCALE: 1:500 at A0	PROJECT NO:	DRAWING NO:
DATE: April 2018	N81:2393	PL08U
DWG STATUS:	DRAWN:	CONSULTATION:
TENDER:	CONSTRUCTION:	RECORD:
COPYRIGHT : IDPartnership Northern		