

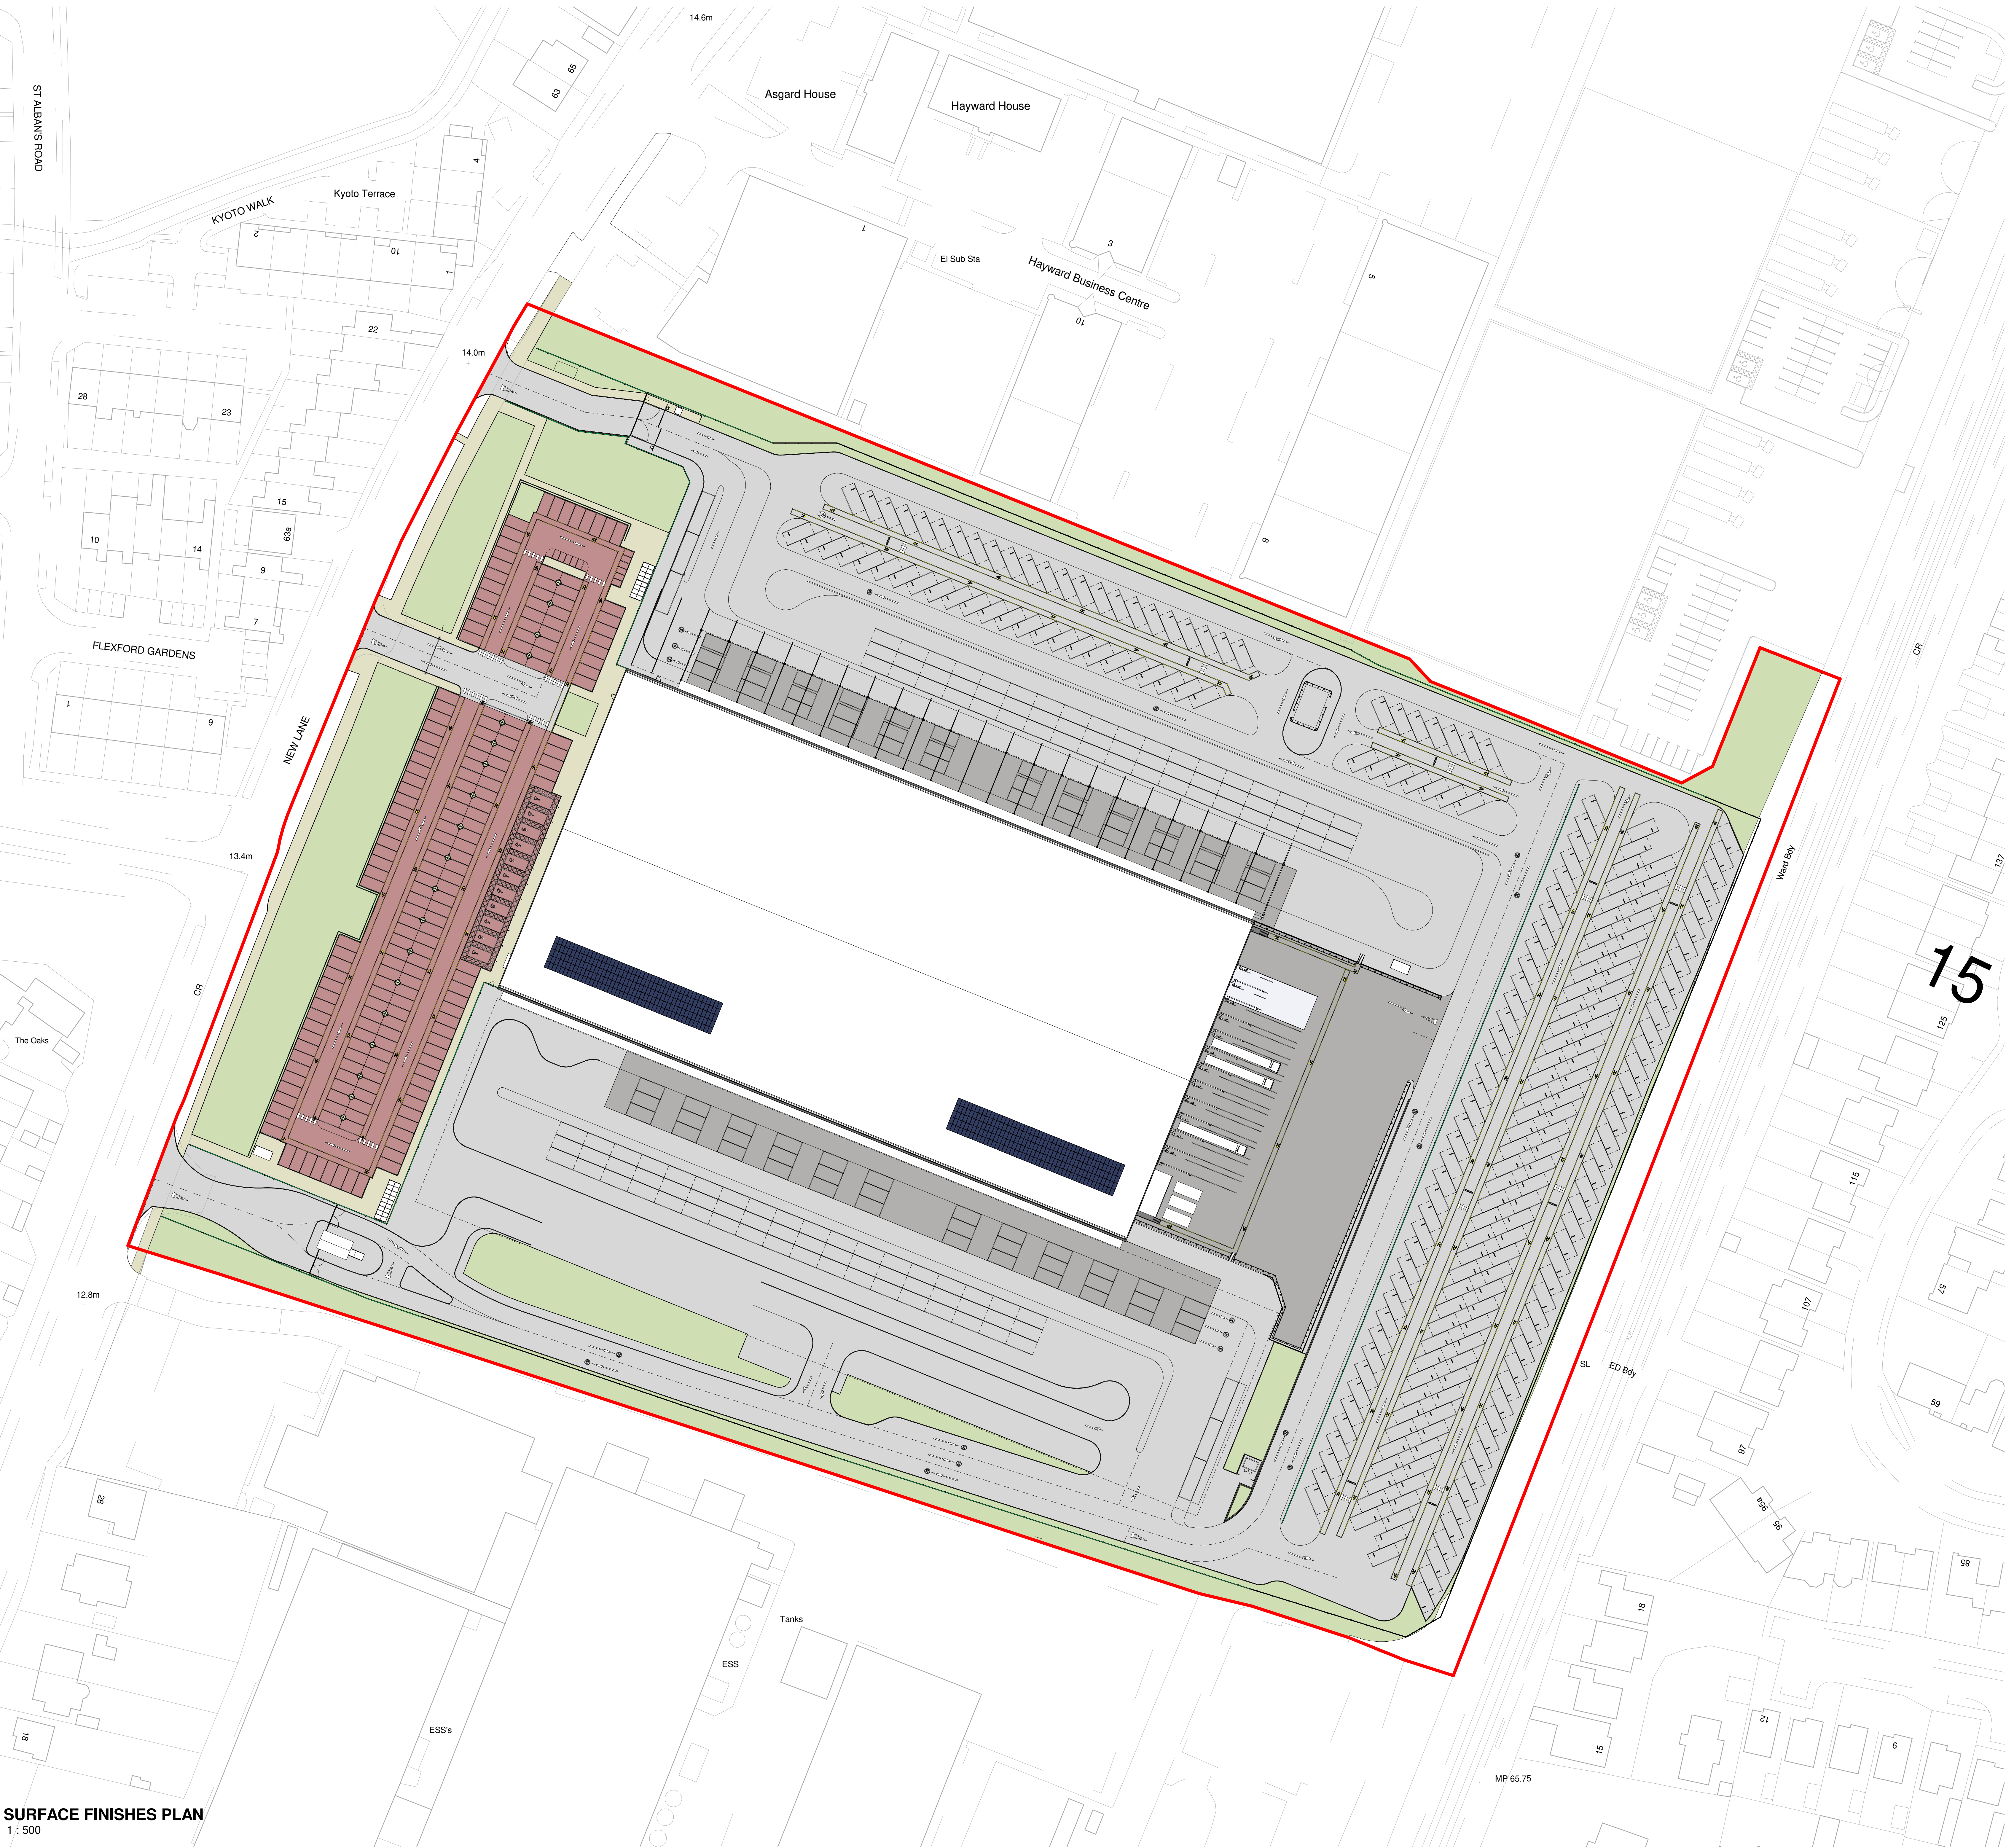


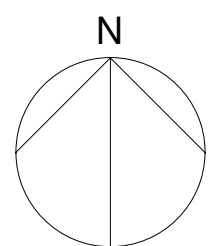

SURFACE FINISHES PLAN
1 : 500


Architects are to be notified of any discrepancies.
Contractors must check all dimensions on site.
This drawing is subject to copyright law and is to be used only for the project only.
The drawing is to be used only for the information as stated only.
For other information refer to the latest revision of any cross referenced drawings.
To be read in conjunction with relevant design standards/protocols.

This is a colour drawing. In order to ensure any subsequent reproduction is viewed correctly it should be printed in full colour.

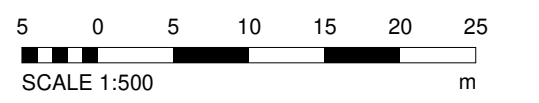


SITE AREA		
	APPLICATION SITE	Ha
	BOUNDARY	6.78

SITE MATERIALS KEY	
	TARMAC
	CONCRETE
	ASPHALT FOOTPATHS
	EXISTING SOFT LANDSCAPING
	PROPOSED SOFT LANDSCAPING
	POROUS BLOCK PAVING

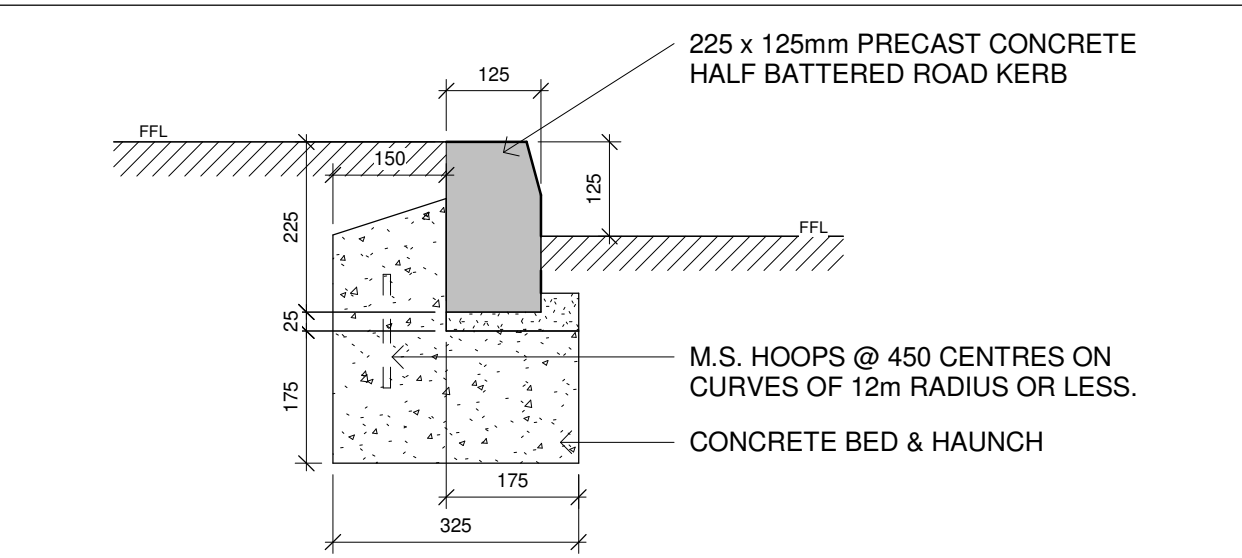


KT01
225 x 125mm PRECAST CONCRETE HALF BATTERED ROAD KERB

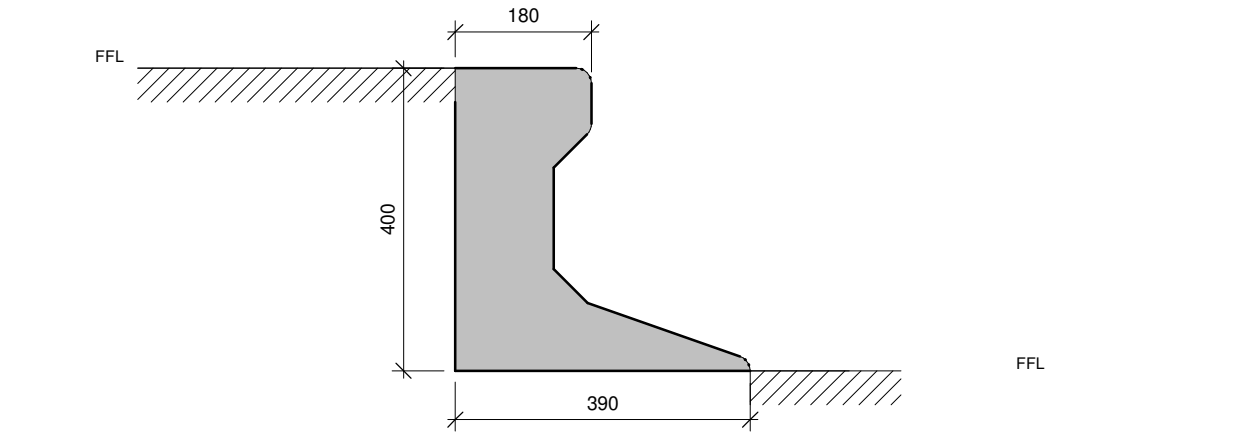

KT02
400 x 390mm PRECAST CONCRETE TRIEF KERB

KERB DETAILS ARE SUBJECT TO STRUCTURAL ENGINEER REVIEW - CONTRACTOR TO ALLOW FOR TRANSITION KERBS FROM HALF BATTERED TO TRIEF KERB

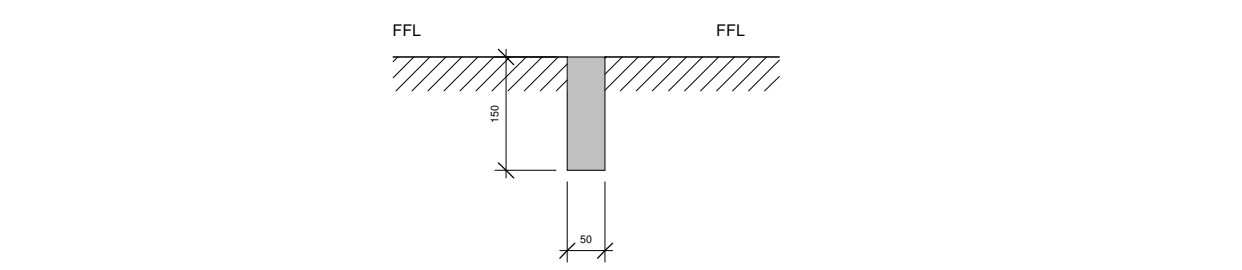

KT03
150 x 80mm PRECAST CONCRETE FIN KERB

KERB DETAILS ARE SUBJECT TO STRUCTURAL ENGINEER REVIEW AND SPECIALIST DESIGN.

CONTRACTOR TO ALLOW FOR TRANSITION KERBS FROM HALF BATTERED TO TRIEF KERB

KERB DETAILS
1 : 10

P5	EXTENT OF BLOCK PAVING INDICATED	10.12.21	DW	DW
P4	PLANNING ISSUE: DRAWING UPDATED TO CAPTURE LATEST DESIGN DEVELOPMENT	22.11.21	CV	DW
P3	KERBING DETAILS ADDED	30.09.21	DW	DW
P2	FIRST ISSUE	20.09.21	DW	DW
P1	APPLICATION SITE BOUNDARY AMENDED	08.02.21	GK	SR

Rev. Description Date Dwn Cdd

Status

PLANNING

SMR
SMALLEY MARSEY RISPIN
ARCHITECTS

Floor 2, The Exchange, Station Parade, Harrogate, HG1 1TS
01423 707 757
admin@smrarchitects.co.uk

Project
HAVANT, NEW LANE

Client
HAVANT PROPERTY INVESTMENT LLP

Drawing Title
SITE WITH SURFACE FINISHES PLAN

Proj Ref	Origin	Zone	Level	Type	Rev	Rev
7379	SMR	00	22	DR	A	2012
7379-00-2012	Sheet	A0	Scale	NOTED	Drawn	DW