


Schedule of Accommodation

Unit 501	sq m	sq ft
Warehouse	2,090	22,500
First Floor Office	232	2,500
[[inc. GF Core Areas]		

Total	2,322	25,000
--------------	--------------	---------------

3 No. Level access doors
26 No. Car parking spaces
(inc. 2 No. accessible and 4 No. electric charging bays)
10 No. Cycle spaces

12m Clear Internal Height

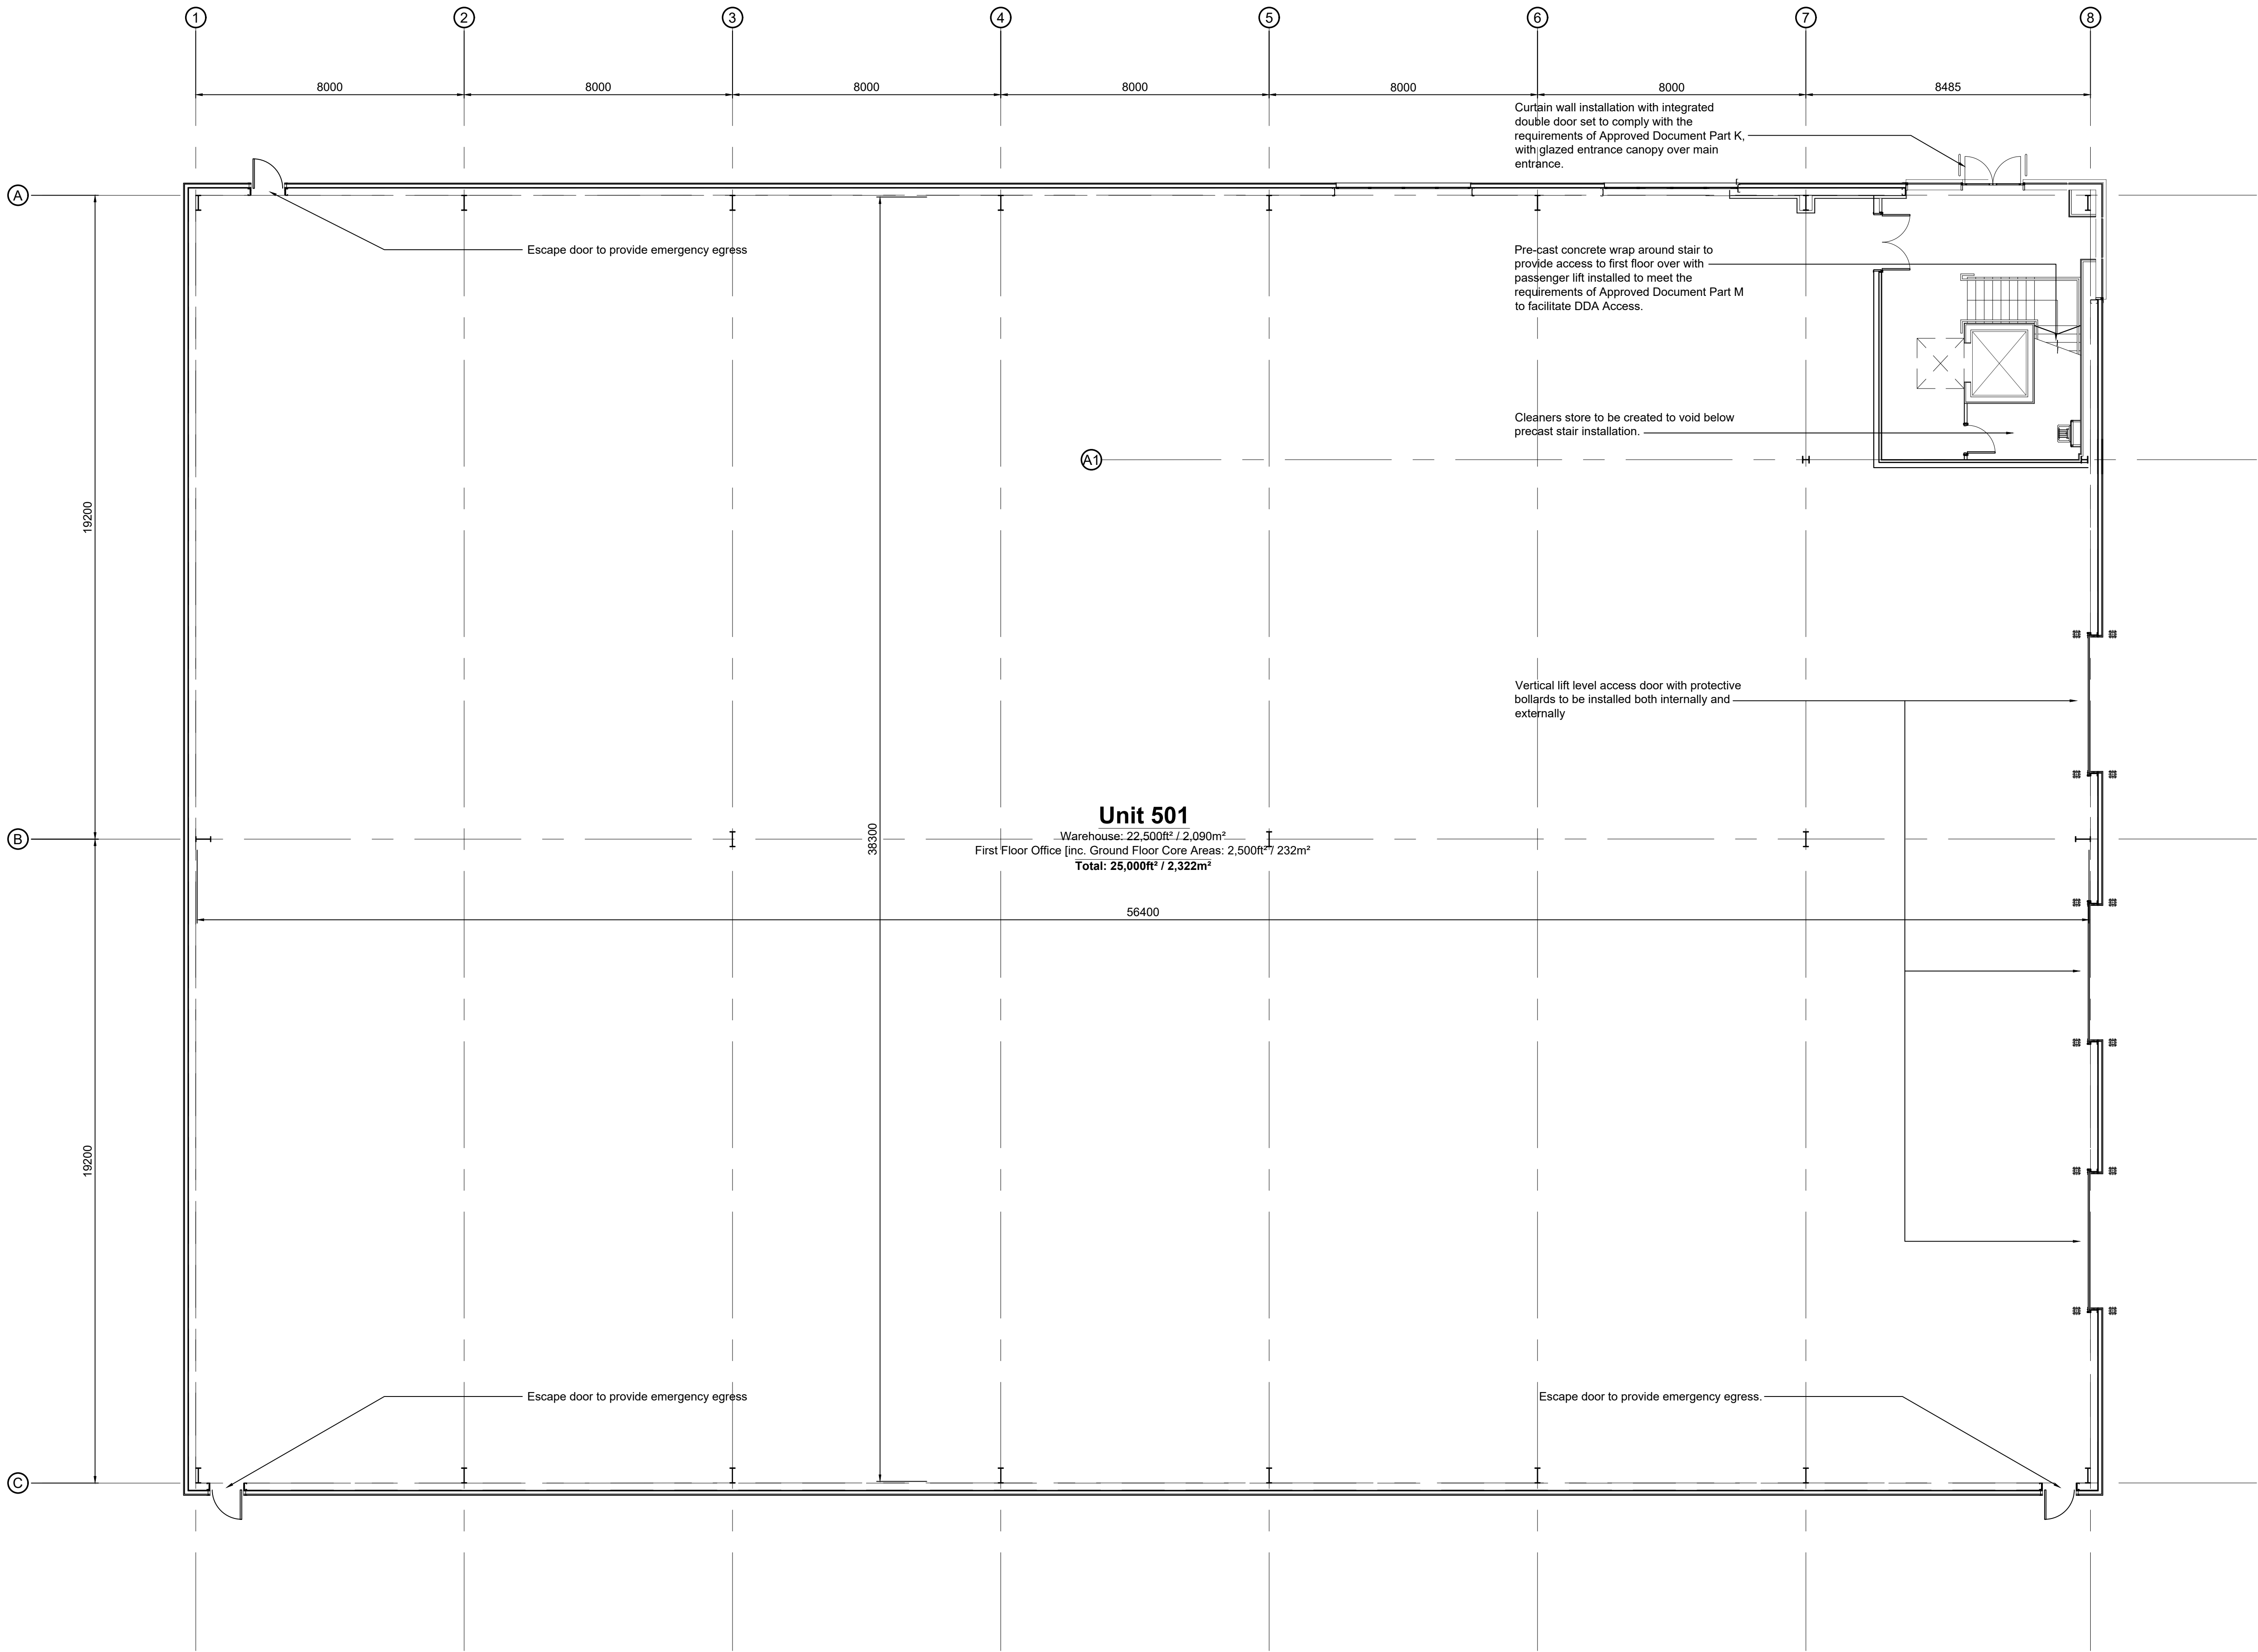

Unit 501, Building Plan_SCALE 1:100 @ A1



B	Stage 3 Issue	DS	MDS	07.10.21
A	Initial Issue	DF	DS	13/08/21
rev	amendments	by	ckd	date

DUNSBURY PARK, MASTERPLAN,
PORTSMOUTH
UNIT 501, BUILDING PLAN



Newark Beacon, Cafferata Way, Newark, Nottinghamshire NG24 2TN
t: +44 (0)1636 653027 e: info@umcarchitects.com

RIBA PoW Stage:	3 - Spatial Coordination
Document Suitability:	S1
Drawn / Checked:	DS / MDS
Date:	13.08.2021
Scale:	1:100 @ A1
UMC Project Number:	20179
Document Reference:	Drawing no: Revision:
DP - UMC - 501 - GF - DR - A	1022 B