


DEVELOPMENT PHASING

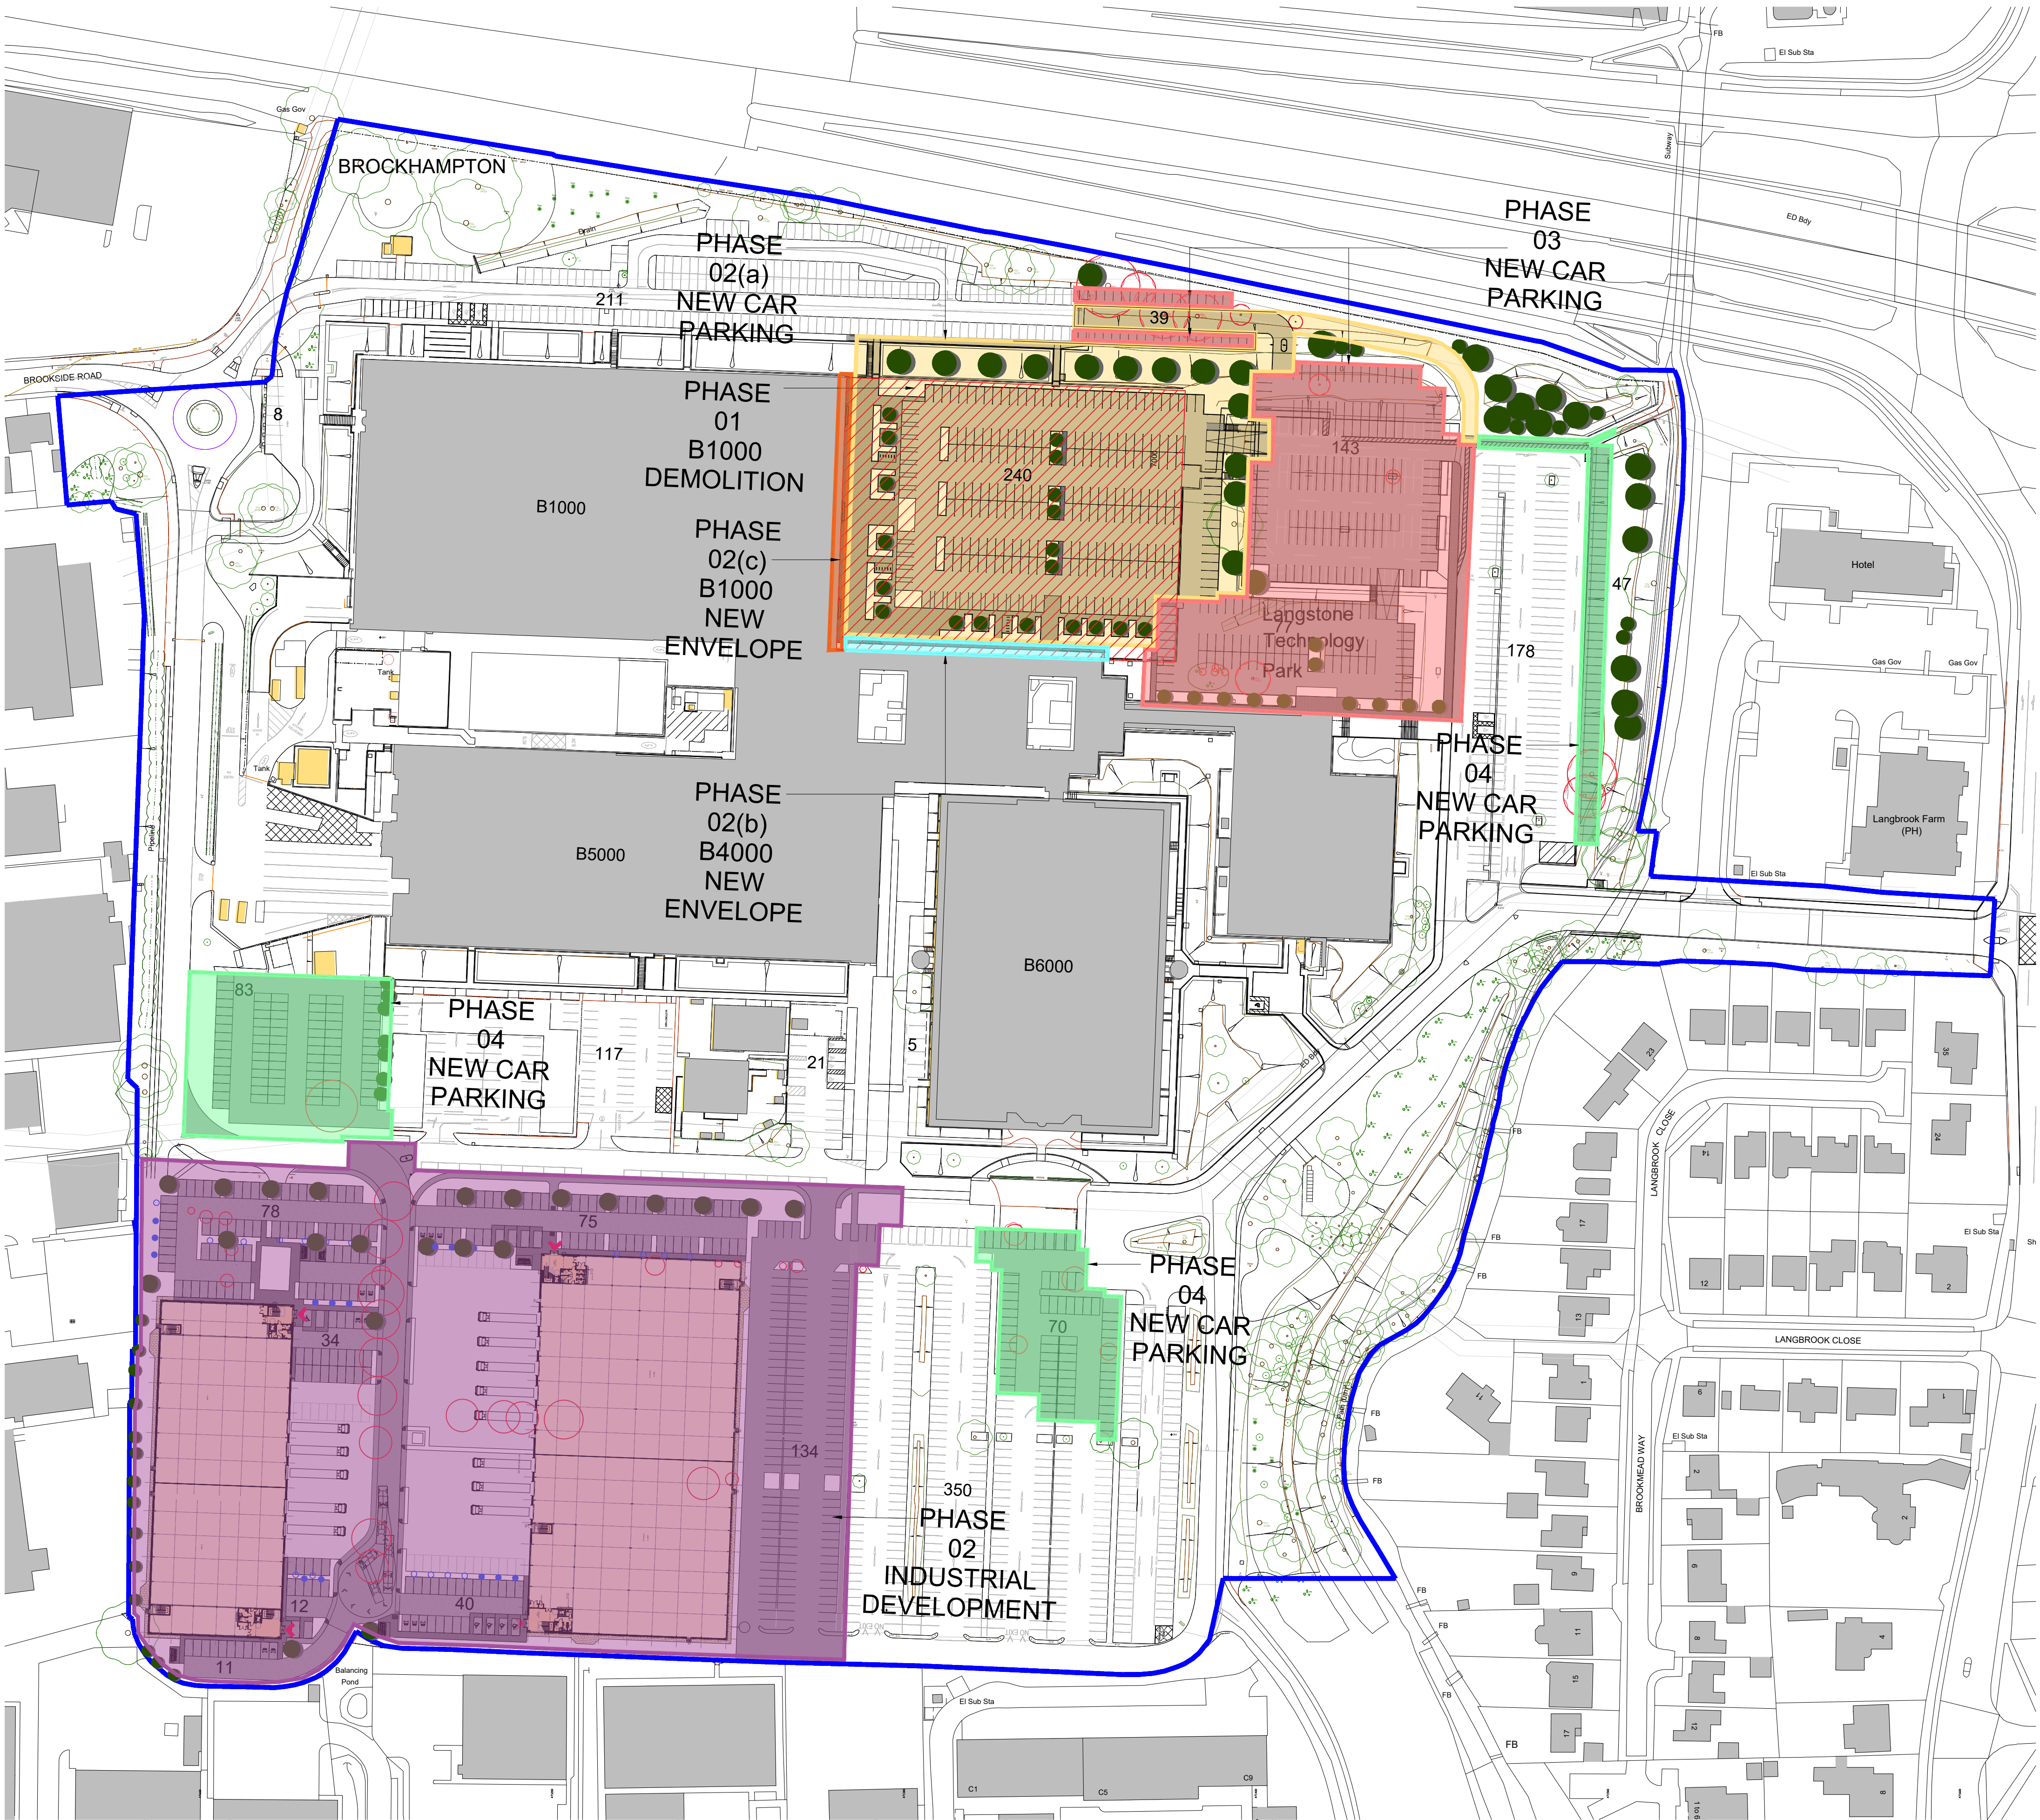


PHASE 1: B1000 DEMOLITION WORKS & CONTRACTORS COMPUND



PHASE 2: CONSTRUCTION OF NEW INDUSTRIAL UNITS



PHASE 2(a): CONSTRUCTION OF 240 CAR PARKING SPACES & ASSOCIATED FOOTPATHS AND LANDSCAPING. NEW LINK ROAD AND ACCESS BARRIER AND REALIGNMENT OF FIRE ACCESS TRACK

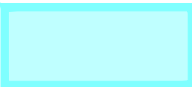


PHASE 2(b): CONSTRUCTION OF NEW B4000 ELEVATIONS



PHASE 2(c): CONSTRUCTION OF NEW B1000 ELEVATIONS



PHASE 3: CONSTRUCTION OF 259 CAR PARKING SPACES & ASSOCIATED FOOTPATHS AND LANDSCAPING.

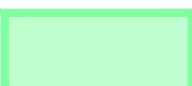

PHASE 4: CONSTRUCTION OF 200 CAR PARKING SPACES & ASSOCIATED FOOTPATHS AND LANDSCAPING.

Client:
XLB PROPERTY LTD &
HAVANT S.a.r.l. (Luxembourg)



Project:
LANGSTONE TECHNOLOGY PARK
HAVANT

12 Warren Yard,
Warren Park,
Milton Keynes,
MK12 5HW
01908 305 246

info@prc-group.com
www.prc-group.com

Drawing Title:
DEVELOPMENT PROGRAMME
PHASES

Scale @ A1:
1:1000

Checked by:
ME

Date:
MAY 22

Job No:
11319

Stage: Drawing No: Rev:
PL 052

Issue Status:
Construction ☐ Preliminary ☐
Information ☐ Approval ☐
Tender ☐

Architecture
Planning
Master Planning
Urban Design
Interiors
Landscape

Offices
Woking
London
Milton Keynes
Warsaw