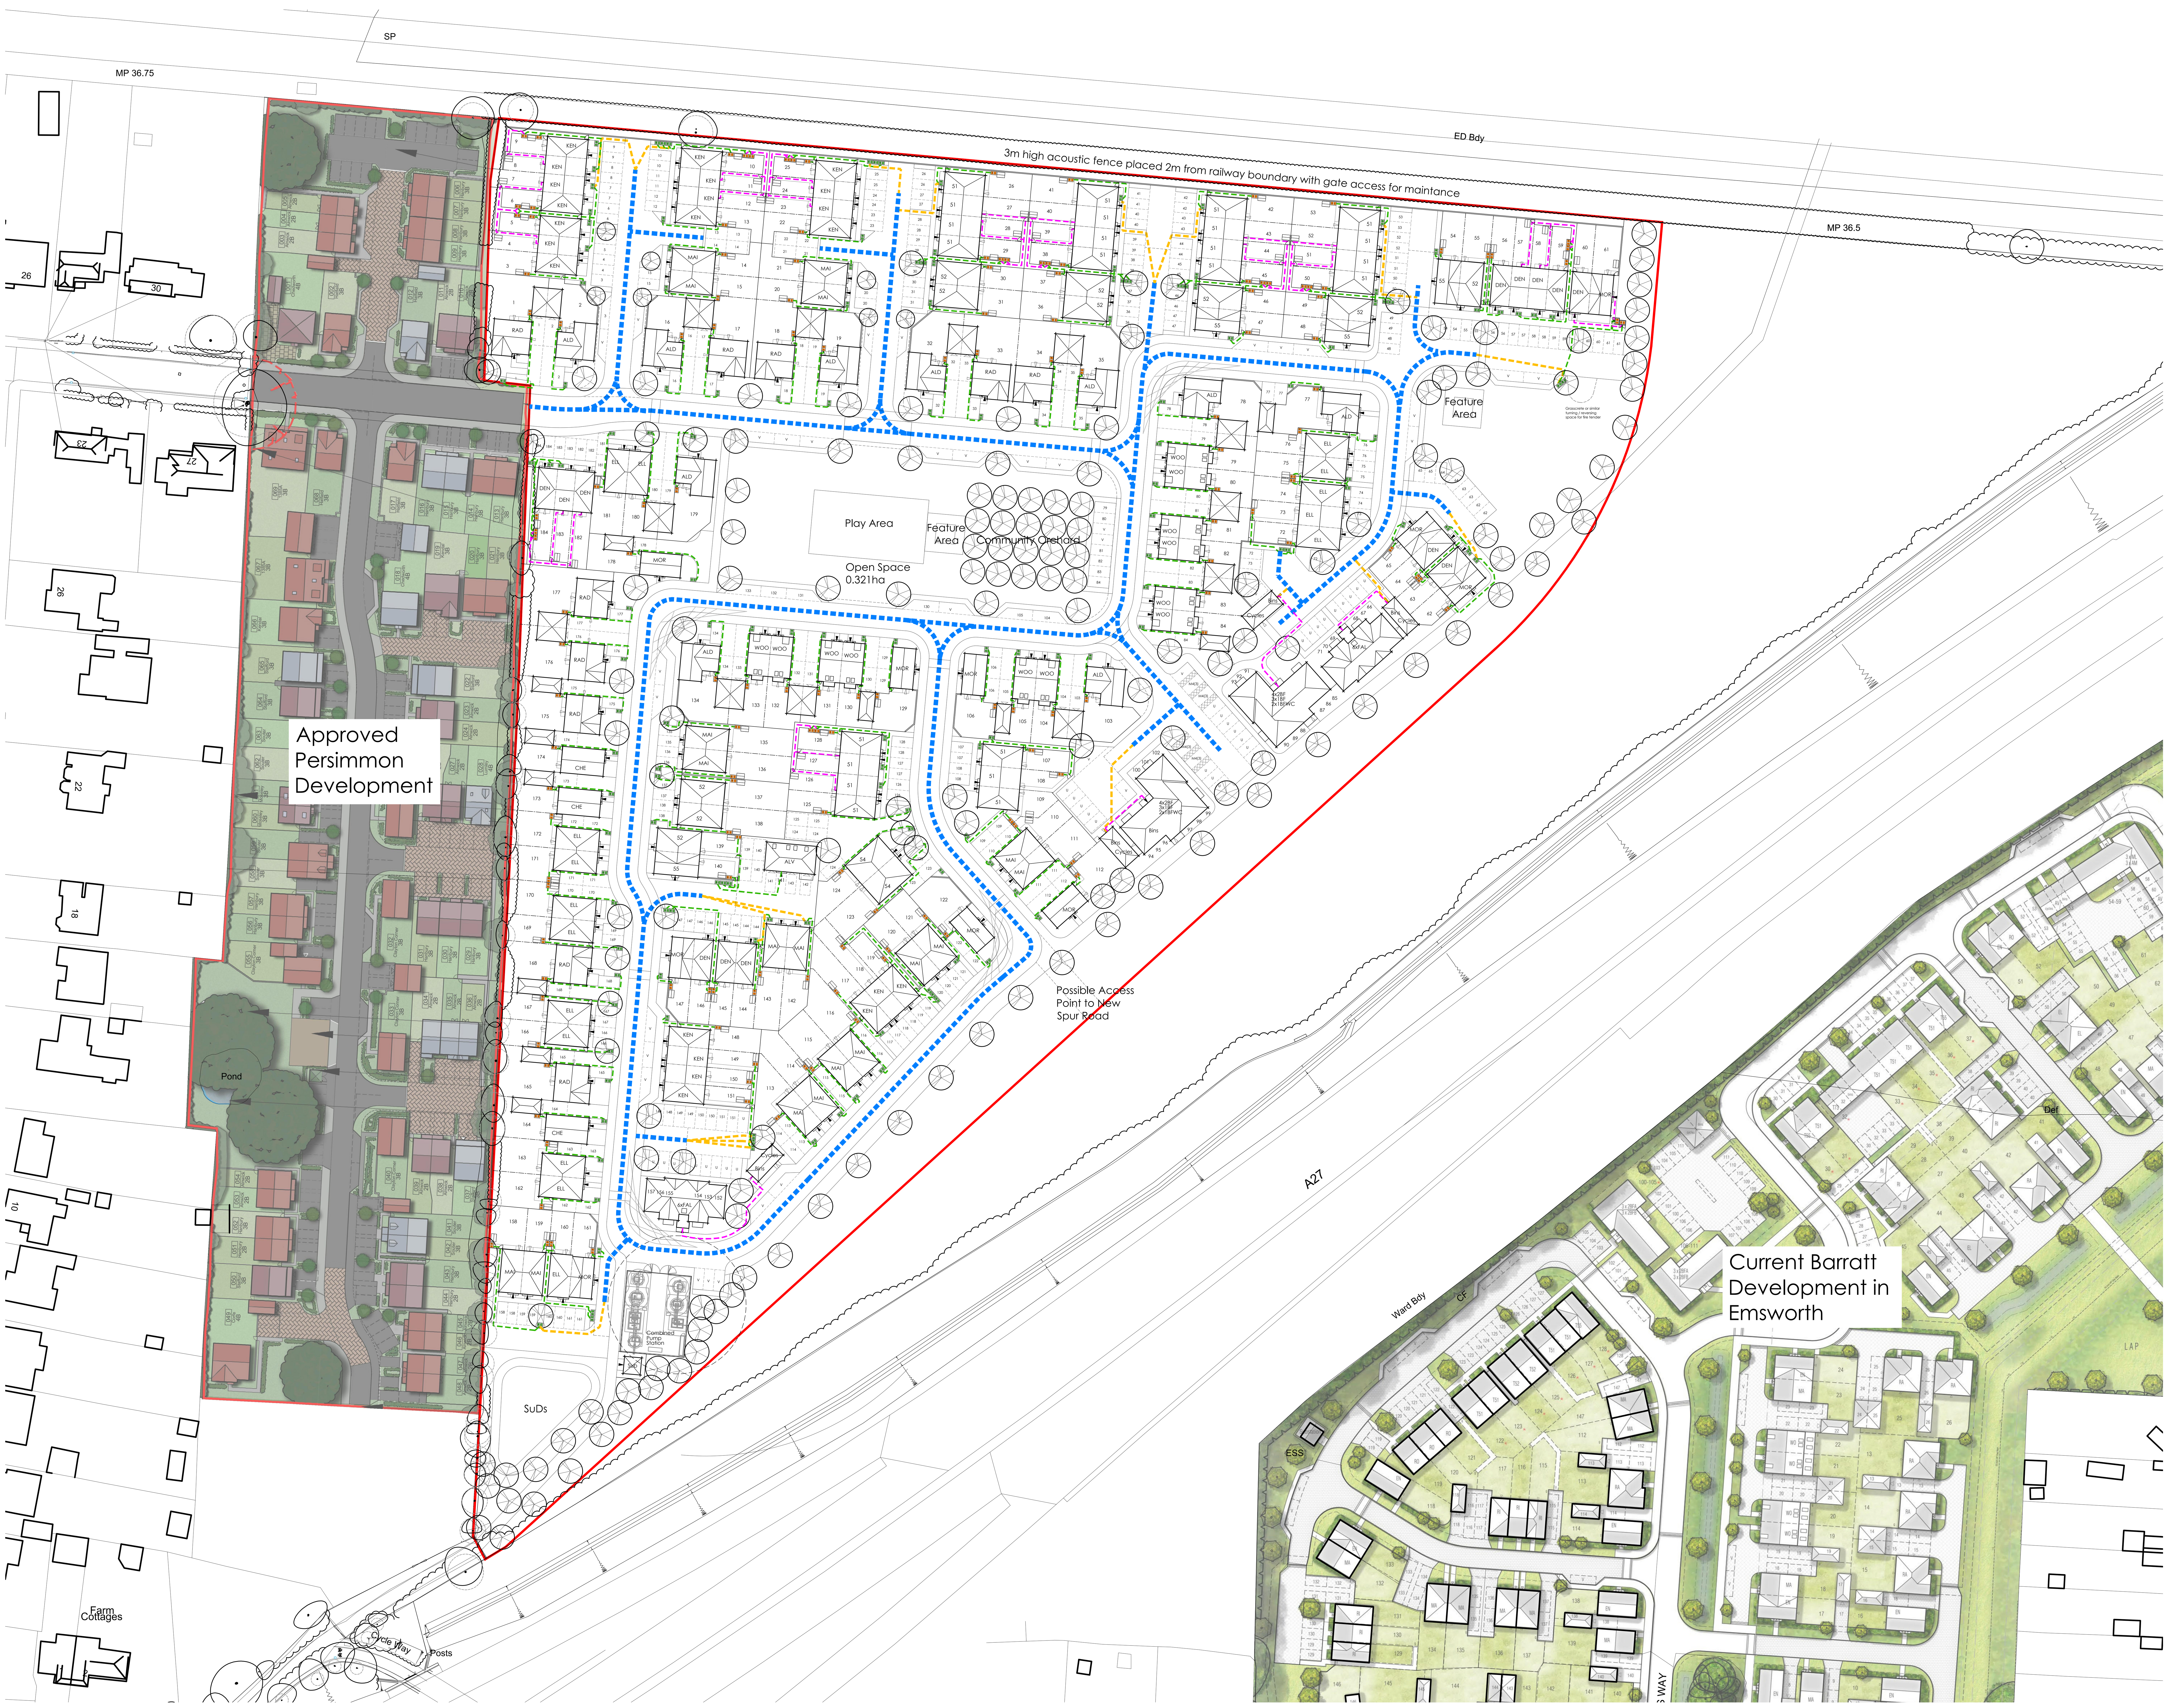

© This drawing and the works depicted contains information that is the copyright of Carlton Design Partnership Ltd. This drawing may also contain copyrighted information of third parties. This drawing or part thereof may not be reproduced, re-used or altered except with the written permission of the originators. No liability will be accepted for amendments made by third parties. Scaled measurements must not be taken from this drawing, other than for planning purposes. Any discrepancy or disparity must be notified to the originator in writing. This drawing may contain Ordnance Survey Data that is subject to Crown Copyright. All Rights reserved.

Rev	Date	Drawn	Checked
A	17/08/21	SD	
COMBINED PUMP STATION ADDED PARKING SPACES OPPOSITE 76-78 ADJUSTED			
B	23/08/21	PH	
PUMPSTATION SIZE AMENDED ISSUED FOR PLANNING			
C	16/02/21	PH	
UPDATED IN LINE WITH SITE LAYOUT REV E			
D	18/02/21	PH	
UPDATED IN LINE WITH SITE LAYOUT REV F ISSUED FOR PLANNING			
E	22/02/22	PH/LD	
BIN AND CYCLE STORE REPOSITIONED ISSUED FOR PLANNING			
F	08/03/22	PH	
UPDATED IN LINE WITH SITE LAYOUT REV H ISSUED FOR PLANNING			

Legend

- Bin Storage Location
- Bin Collection Point
- Communal Bin Store
- Route of Refuse Collection Vehicle
- Wheelie Bin Route
- Operative Carry Distance
- Resident Carry Distance

Project:
LAND OFF ST GEORGES AVENUE
HAVANT

Drawing Title:
SITE LAYOUT
REFUSE STRATEGY PLAN

BARRATT HOMES

carlton design partnership
Selwyn House, 32a Castle Way, Southampton, SO14 2AW
023 8011 8866 www.carltondesignpartnership.com

1:500 @A0 — 0 5 10 15 20 25m

Drg No: PLN-1-1107 Rev: F