



General Notes
Do Not scale off drawing - refer to the tree data schedule for accurate crown spread measurements.
Depictions of tree canopies are based on measurements taken to four cardinal compass points.
No liability of any kind is accepted for any omissions or inaccuracies in respect of this plan.
The original of this drawing was produced in colour. A monochrome copy should not be relied upon.
All rights reserved.

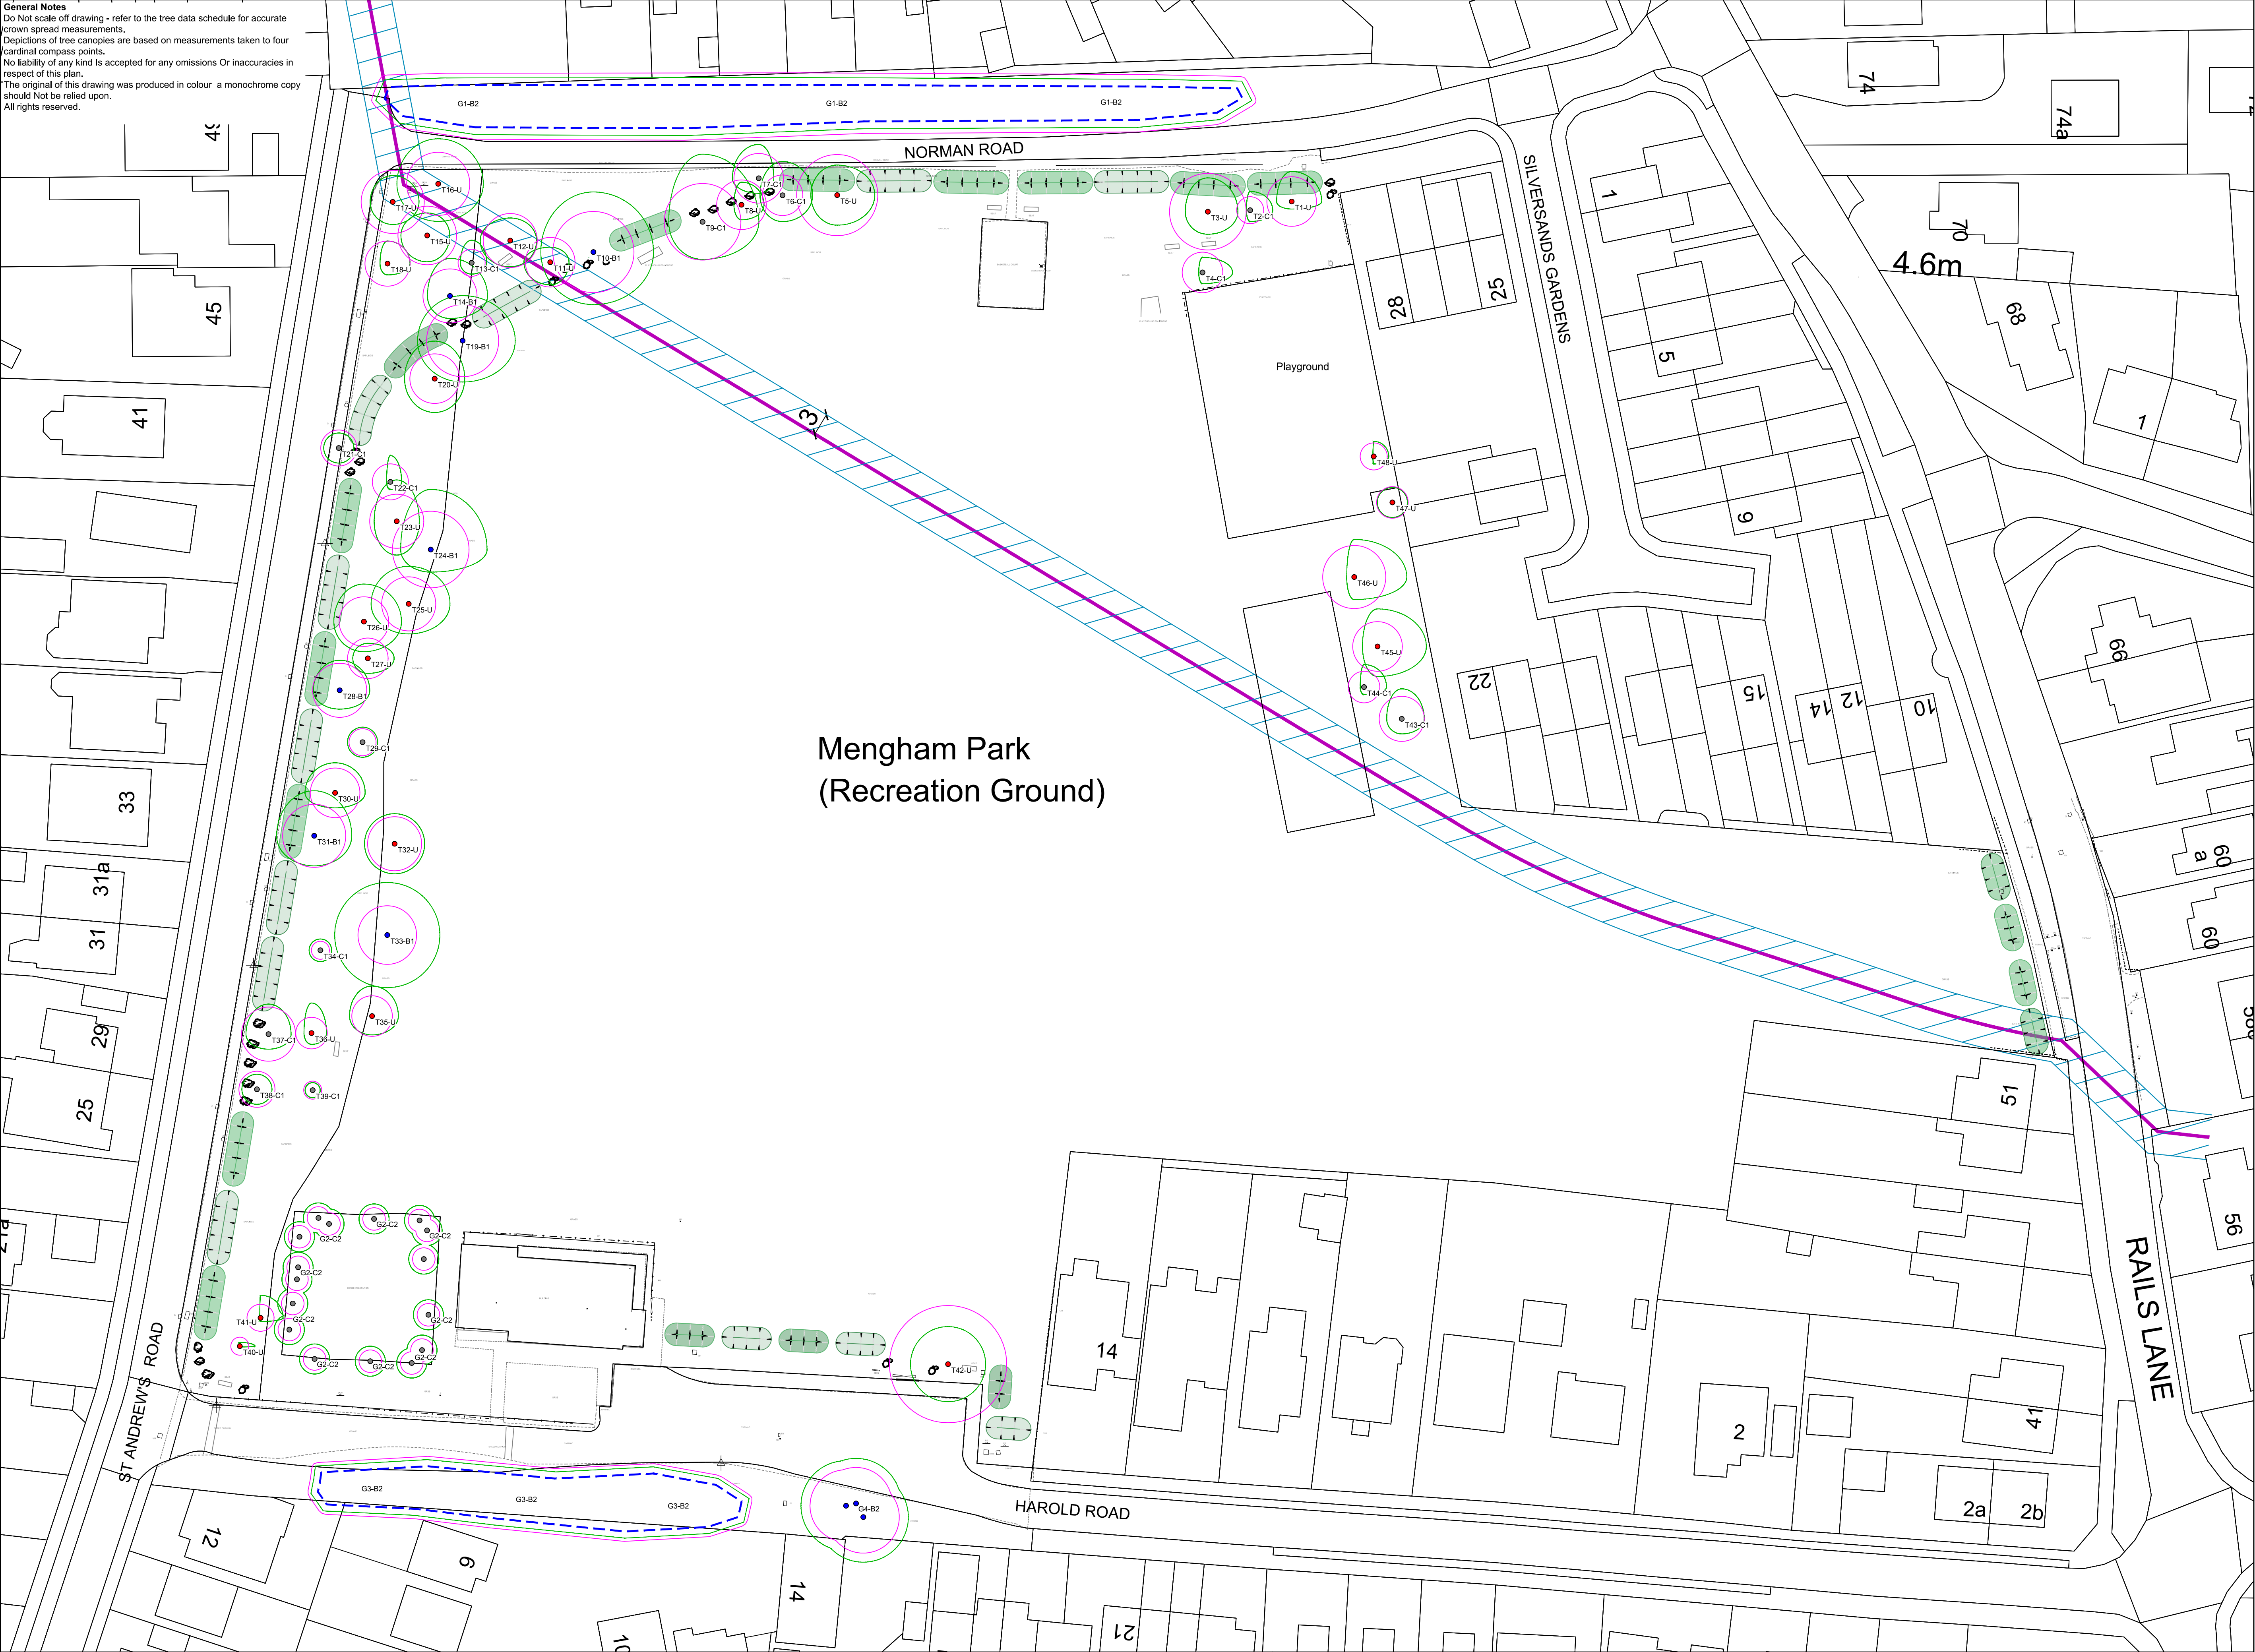

Key

- Trees
Showing Canopy extents, category colour and tag number (with category).
- Category A
Trees of high quality with an estimated remaining life expectancy of at least 40 years.
- Category B
Trees of moderate quality with an estimated remaining life expectancy of at least 20 years.
- Category C
Trees of low quality with an estimated remaining life expectancy of at least 10 years, or young trees with a stem diameter below 150 mm.
- Category U
Trees in such a condition that they can not realistically be retained as living trees in the context of the current land use for longer than 10 years.
- Tree Groups
Shown as dashed centre/boundary line. Colour represents category (see above).
- BS 5837:2012 Root Protection Area

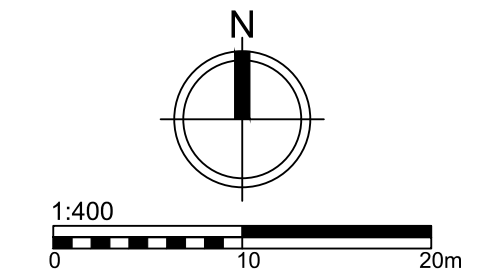


Arbor-Eco Consultancy
2 Daisy Lane, Locks Heath,
Hants. SO31 6RA.
Email: arborecoconsultancy@gmail.com
Telephone: 07542 093882
Arboricultural Consultant
Marco Bartolini

Client
Havant Borough Council

Project
Mengham Park, Hayling Island

Drawing Title
Tree Assessment Plan

Scale	Date	DB	CS	CB	MB
1:400 - A1	18/02/2022				

Drawing Number	Rev
MB220117-01-01	A