



East Elevation

Michelmersh
bricks,
Hampshire
Stock range -
Red Multi
ATR

North Elevations


Michelmersh
bricks,
Hampshire
Stock range -
Red Multi
ATR

Section A-A



No.5&7 No. 9
South Elevations

Michelmersh
bricks,
Hampshire
Stock range -
Red Multi
ATR

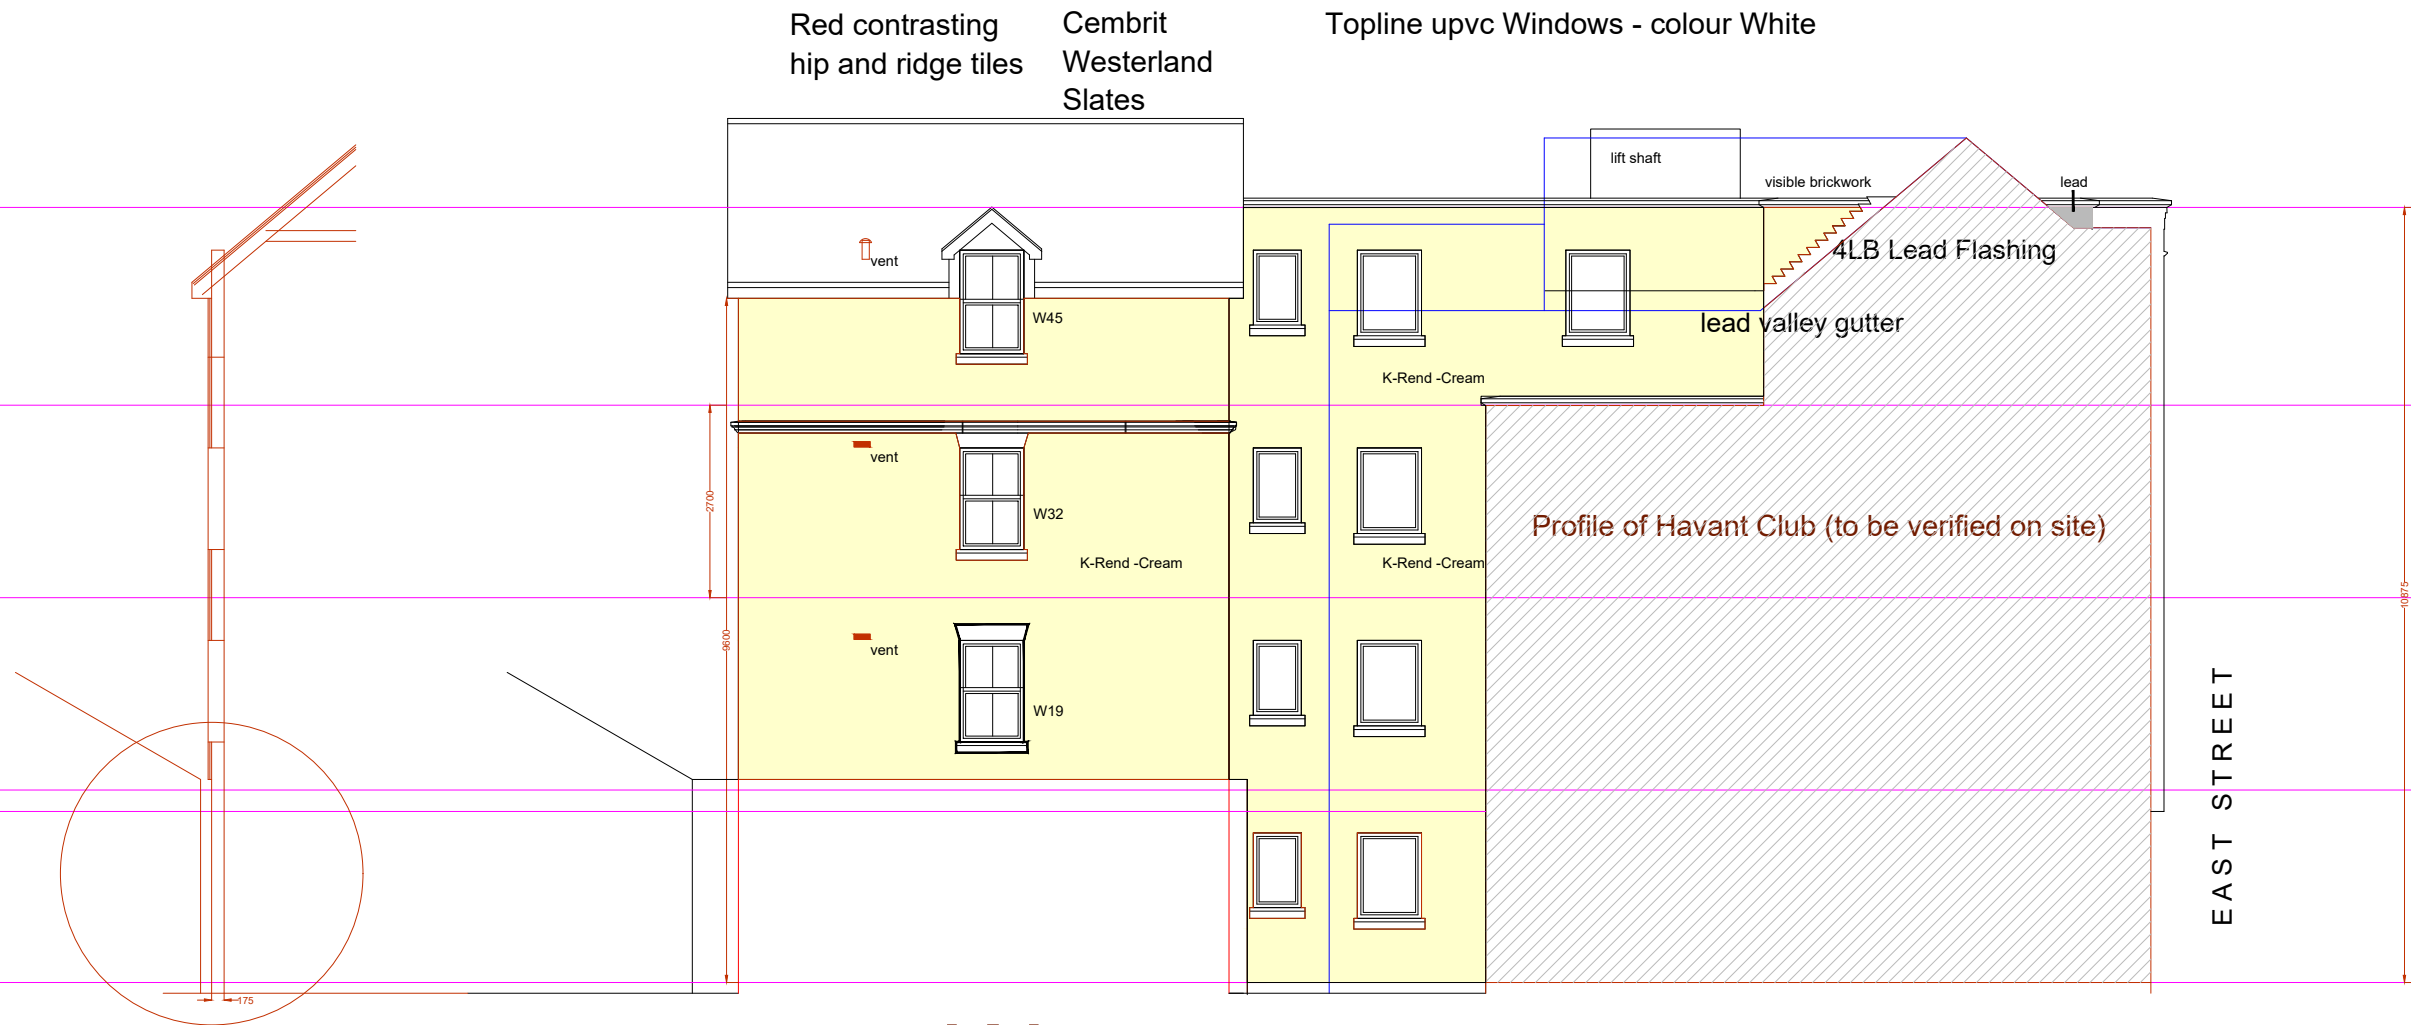

West

