

Notes


This drawing is the property of fabrik ltd. It must not be copied or reproduced without written consent.
Only figured dimensions are to be taken from this drawing. All contractors must visit site and be responsible for taking and checking all dimensions related to the works shown on the drawing.
This drawing uses COLOURS. Please do not rely on a monochrome copy.

Note for Contractors




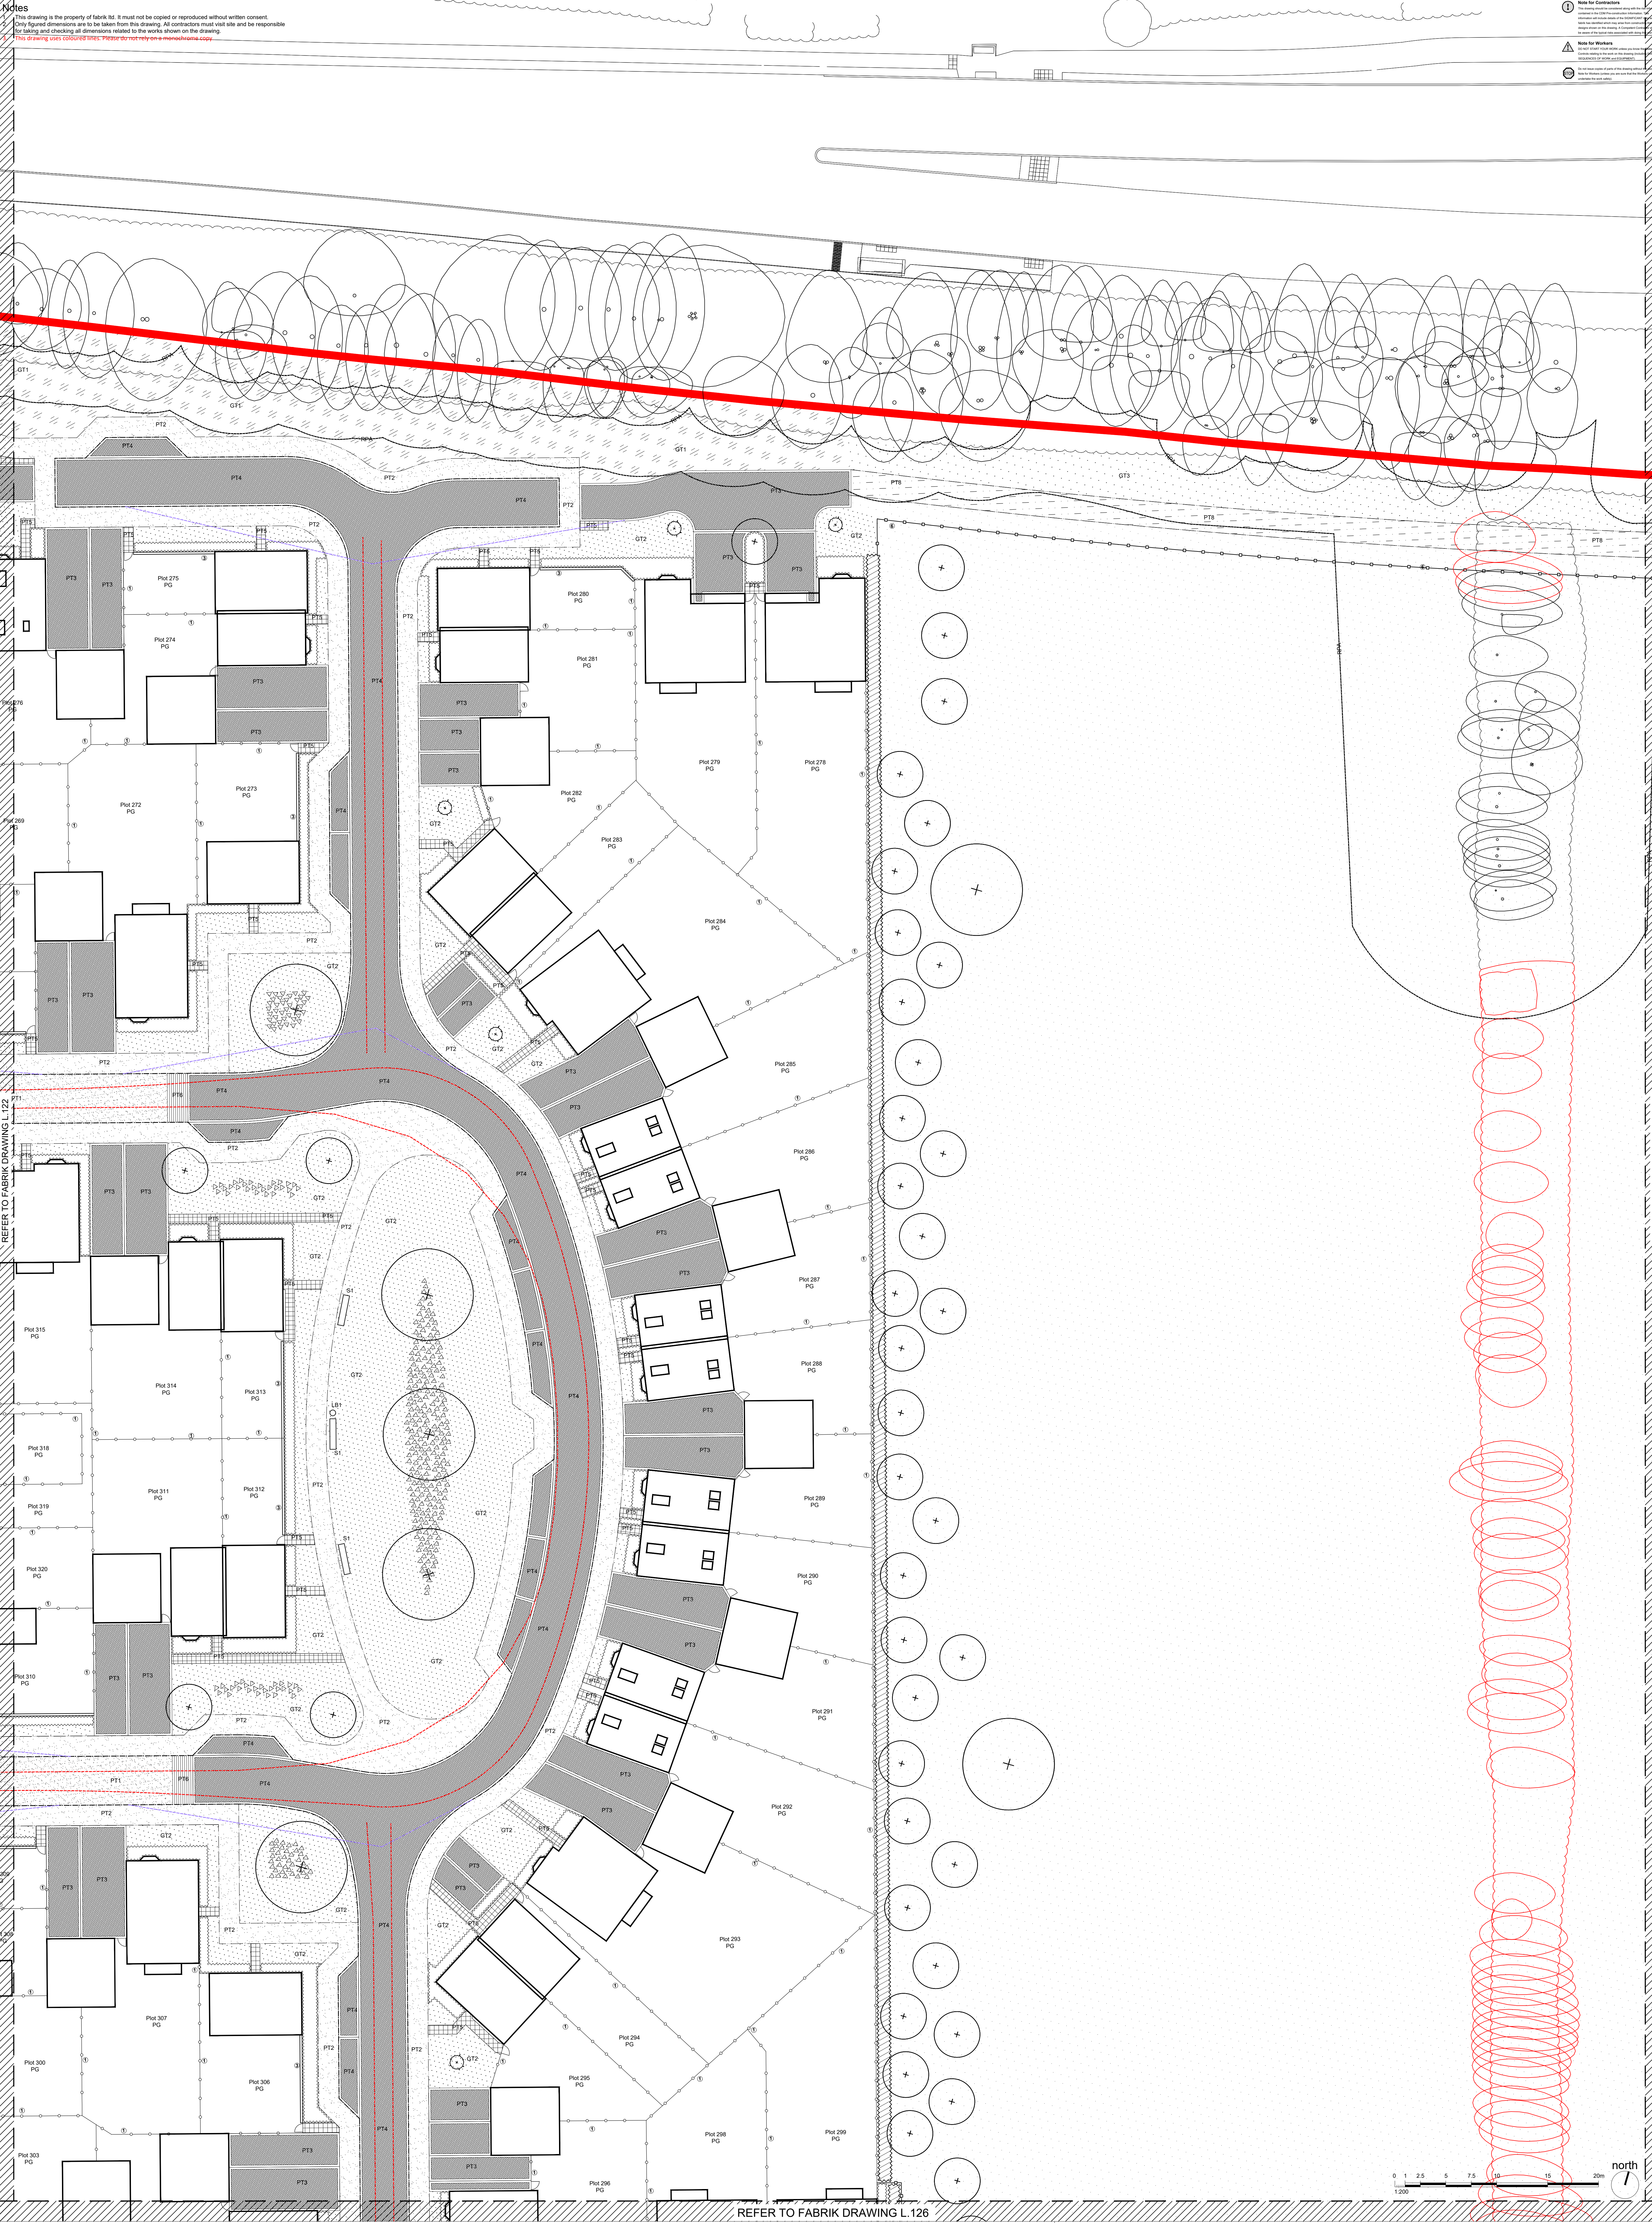

fabrik
Lewden House
16 Lewden Street
Alton
Hampshire
GU34 1HG

T: 01420 593250
E: info@fabrik.com
W: www.fabrik.com

120	121	122	123	124
129	128	127	126	125

Notes
The landscape design is subject to confirmation on all existing and proposed above and below ground services.

- External References:
- D2434 Forty Acre Farm, Bedhampton Drawings Architect Rev'd: 18-04-20 Proposed Site Layout - Standard Proposed Site Layout, copy dwg
 - D2434 Forty Acre Farm, Bedhampton Drawings Architect Rev'd: 18-04-20 cannone/PAGEB_site_copy dwg
 - D2434 Forty Acre Farm, Bedhampton Drawings Engineer Rev'd: 18-04-20 BSO-E4519-007-009 - Levels Strategy - Standard 999 - XREF'd-level strategy dwg
 - D2434 Forty Acre Farm, Bedhampton Drawings Site Survey Rev'd: 16-04-20 BSO-E4519-007-009 - Forty Acre dwg
 - D2434 Forty Acre Farm, Bedhampton Drawings Site Survey Rev'd: 18-04-20 B270-BT2 - Standard B270-BT2_copy dwg

REFER TO FABRIK DRAWING L.126

Project
Forty Acre Farm, Bedhampton
for Barratt David Wilson Homes Southampton

Drawing
Combined Hard and Soft Landscape General
Arrangement Plan (Sheet 4 of 10)

Scale
1:200 @ A0

Date
April '18

Checked
pb

Drawn
clk

Drawing No
D2434 L.123

Revision
02

Copyright Reserved ©

Notes

This drawing is the property of fabrik ltd. It must not be copied or reproduced without written consent.
Only figured dimensions are to be taken from this drawing. All contractors must visit site and be responsible for taking and checking all dimensions related to the works shown on the drawing.
This drawing uses coloured lines. Please do not rely on a monochrome copy.

- Note for Contractors**





REFER TO FABRIK DRAWING L.123

REFER TO FABRIK DRAWING L.125



fabrik

Lentini House
10, Lenton Street
Alton
Hampshire
GU34 1HG
T : 01420 593250
E : info@fabrikuk.com
W : www.fabrikuk.com

120	121	122	123	124
129	128	127	126	125

Notes
The landscape design is subject to confirmation on all existing and proposed above and below ground services.

- External References:**
- D2434 Forty Acre Farm, Bedhampton Drawings Architect Record: 18-04-2594_270m (includes landscape) web transfer of 1000 Proposed Site Layout 250418 - Standard Proposed Site Layout 250418_copy.dwg
 - D2434 Forty Acre Farm, Bedhampton Drawings Architect Record: 18-04-20 canthorn/PA005_site_copy.dwg
 - D2434 Forty Acre Farm, Bedhampton Drawings Engineer Record: 18-04-18rcp/BSO-E4519-007-009 - Levels Strategy - Standard 999 - XREF to level strategy.dwg
 - D2434 Forty Acre Farm, Bedhampton Drawings Site Survey Revd: 16-09-09 36FA01 - Forty Acre.dwg

No. Date
Revisions

Reason

Name

Project
Forty Acre Farm, Bedhampton
for Barratt David Wilson Homes Southampton

Drawing
Combined Hard and Soft Landscape General
Arrangement Plan (Sheet 5 of 10)

Scale
1:200 @ A0

Date
April '18

Checked
pb

Drawn
clk

Drawing No.
D2434 L.124


Revision
-

- ☐ Preliminary
☒ Issued for Planning Approval
☐ Issued for Construction

- ☐ Issued for Design Information
☐ Issued for Tender
☐ As Built

Drawing sheet size - A0

Copyright Reserved ©

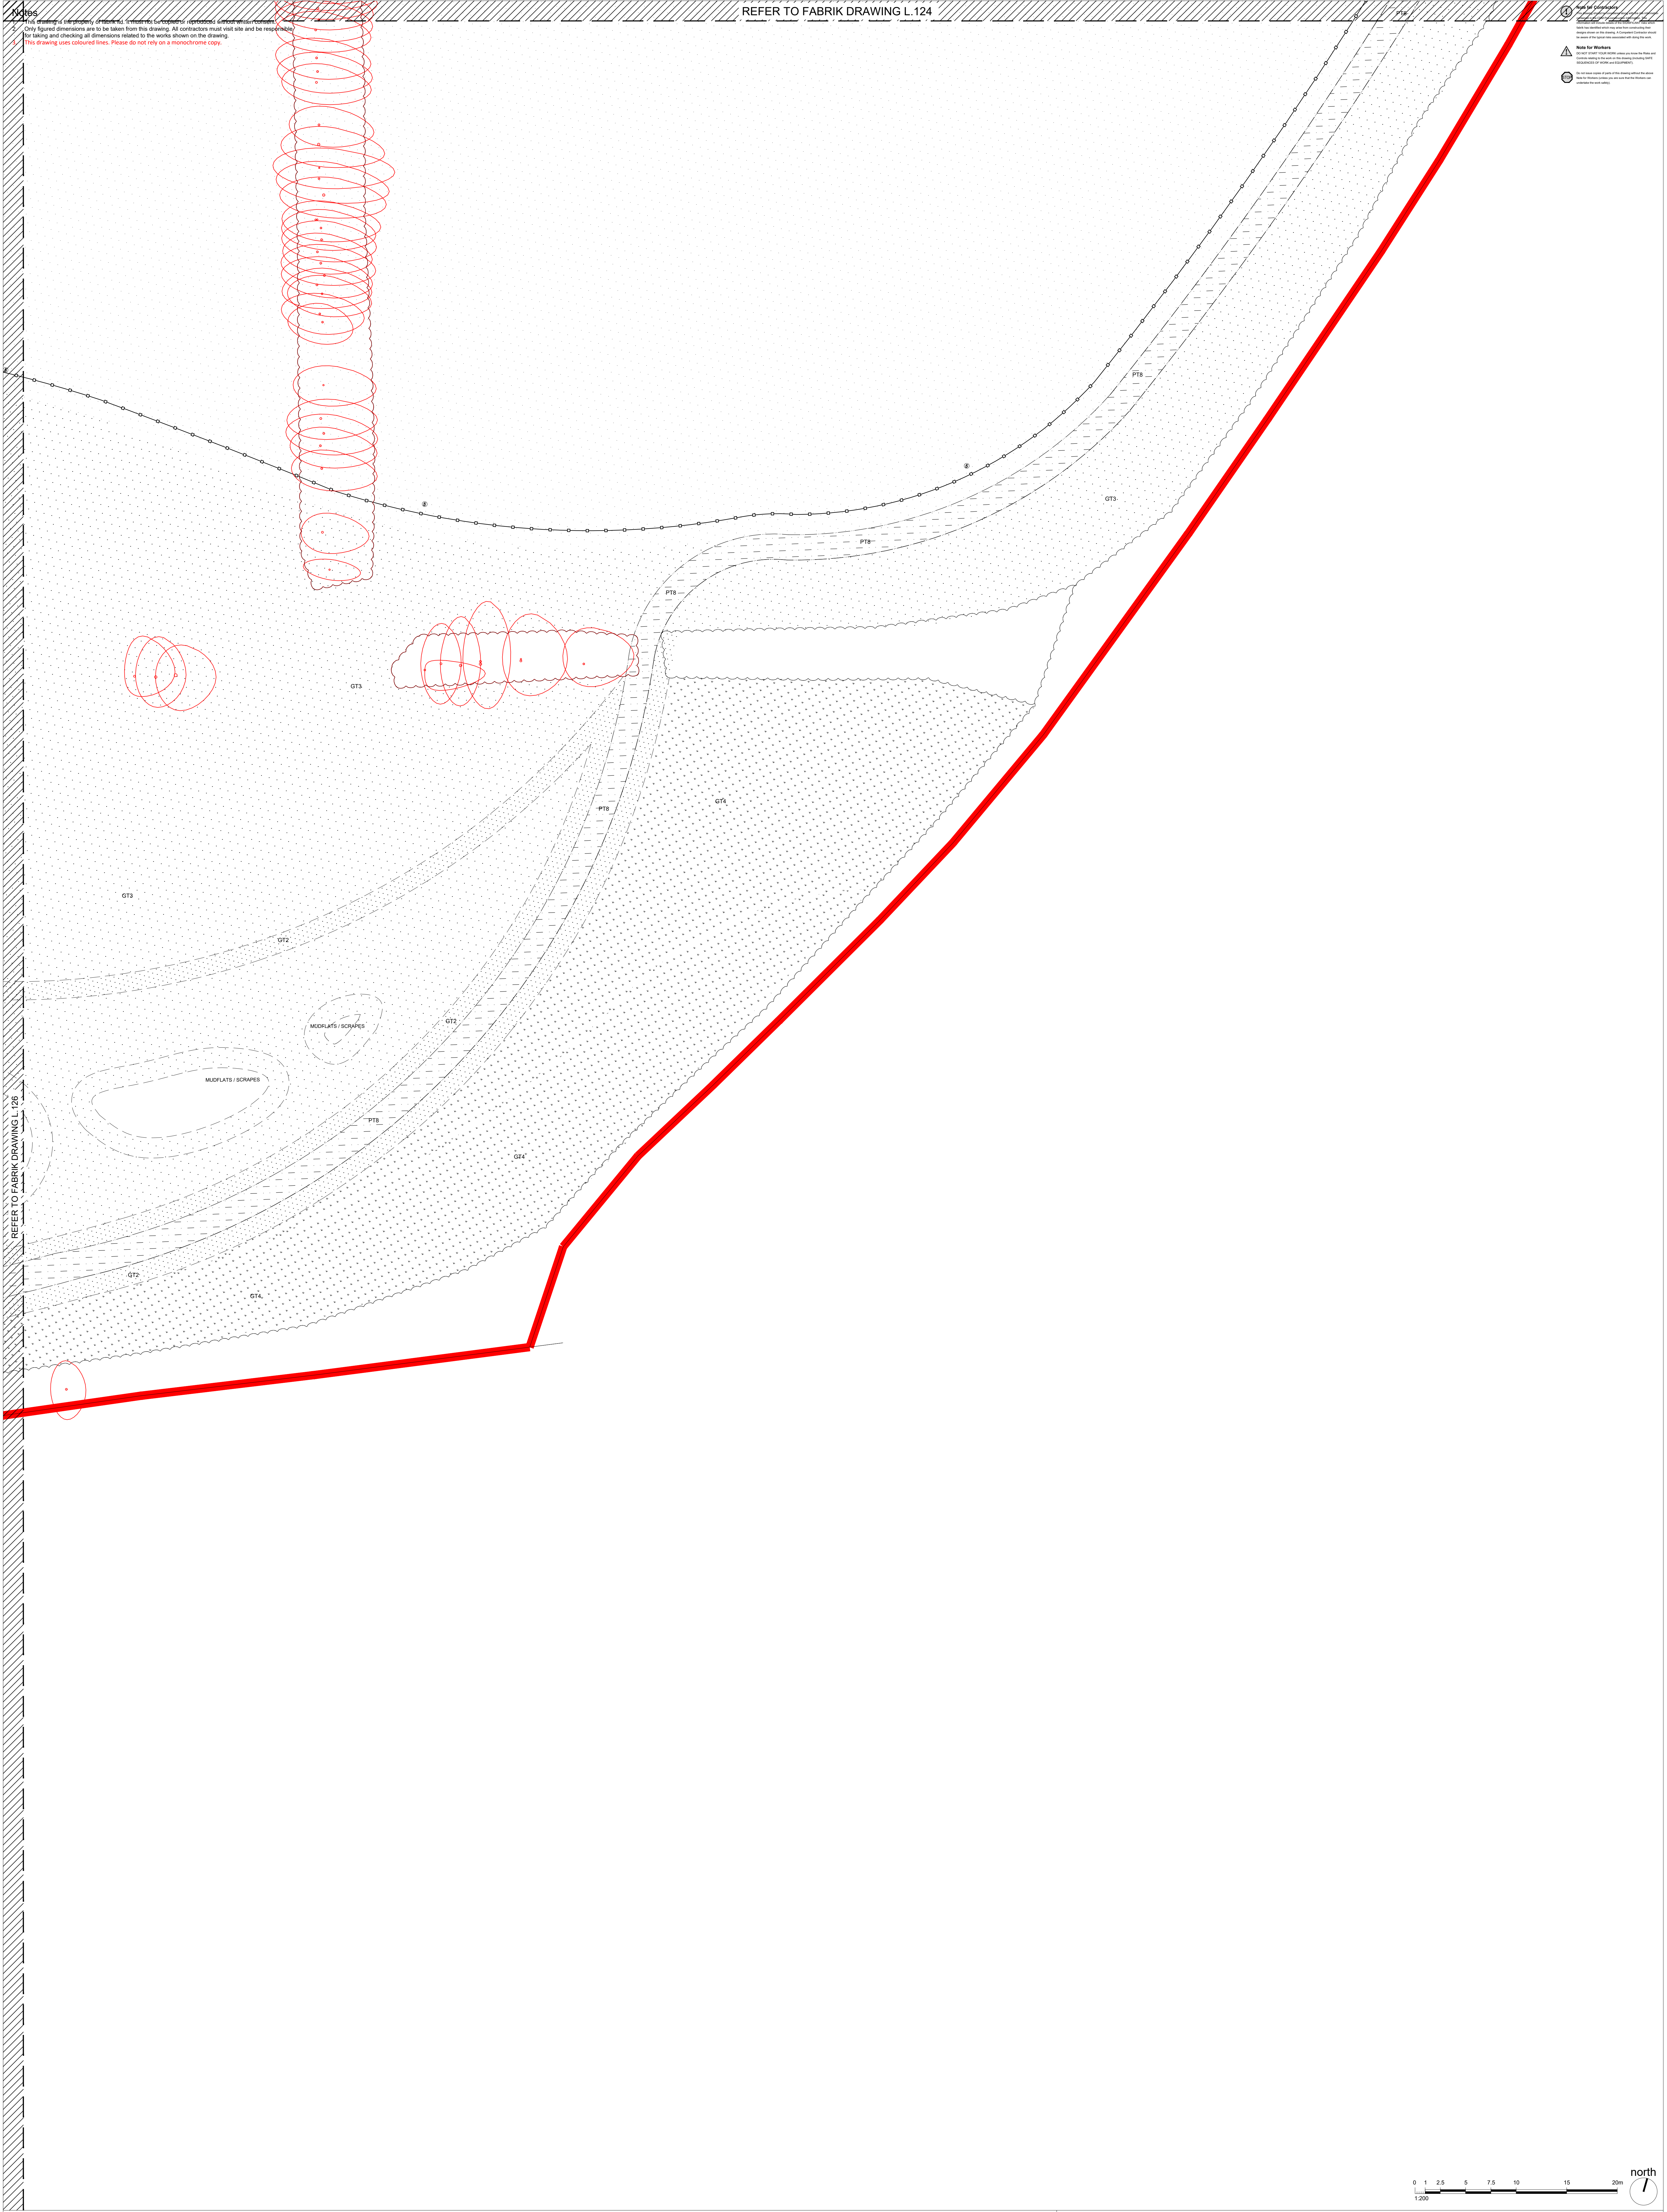

Notes:
Only figured dimensions are to be taken from this drawing. All contractors must visit site and be responsible for taking and checking all dimensions related to the works shown on the drawing.
This drawing uses coloured lines. Please do not rely on a monochrome copy.

REFER TO FABRIK DRAWING L.124

Note for Contractors


fabrik
Lantern House
10, Leinster Street
Alton
Hampshire
GU34 1HG
T : 01420 593250
E : info@fabrikuk.com
W : www.fabrikuk.com

120	121	122	123	124
129	128	127	126	125

Notes:
The landscape design is subject to confirmation on all existing and proposed above and below ground services.

- External References:**
- D2434 Forty Acre Farm, Bedhampton\Drawings\Architect\Recvd-18-04-25\4_270m (includes landscape)\webtransfer-051000\Proposed Site Layout 250418 - Standard\Proposed Site Layout 250418_copy.dwg
 - D2434 Forty Acre Farm, Bedhampton\Drawings\Architect\Recvd-18-04-20\carthorn\PA005_site_copy.dwg
 - D2434 Forty Acre Farm, Bedhampton\Drawings\Engineer\Recvd-18-04-18\cp\BSO-E4519-007-009 - Levels Strategy - Standard\999 - XREF\9a-level strategy.dwg
 - D2434 Forty Acre Farm, Bedhampton\Drawings\Site Survey\Recvd-16-09-09\36FA01 - Forty Acre.dwg

No.	Date	Reason

Project
Forty Acre Farm, Bedhampton
for Barratt David Wilson Homes Southampton

Drawing
Combined Hard and Soft Landscape General
Arrangement Plan (Sheet 6 of 10)

Scale
1:200 @ A0

Date
April '18

Checked
pb


Drawn
clk

Drawing No.
D2434 L.125

☐ Preliminary	☐ Issued for Design Information
☒ Issued for Planning Approval	☐ Issued for Tender
☐ Issued for Construction	☐ As Built

Drawing sheet size - A0

Copyright Reserved ©

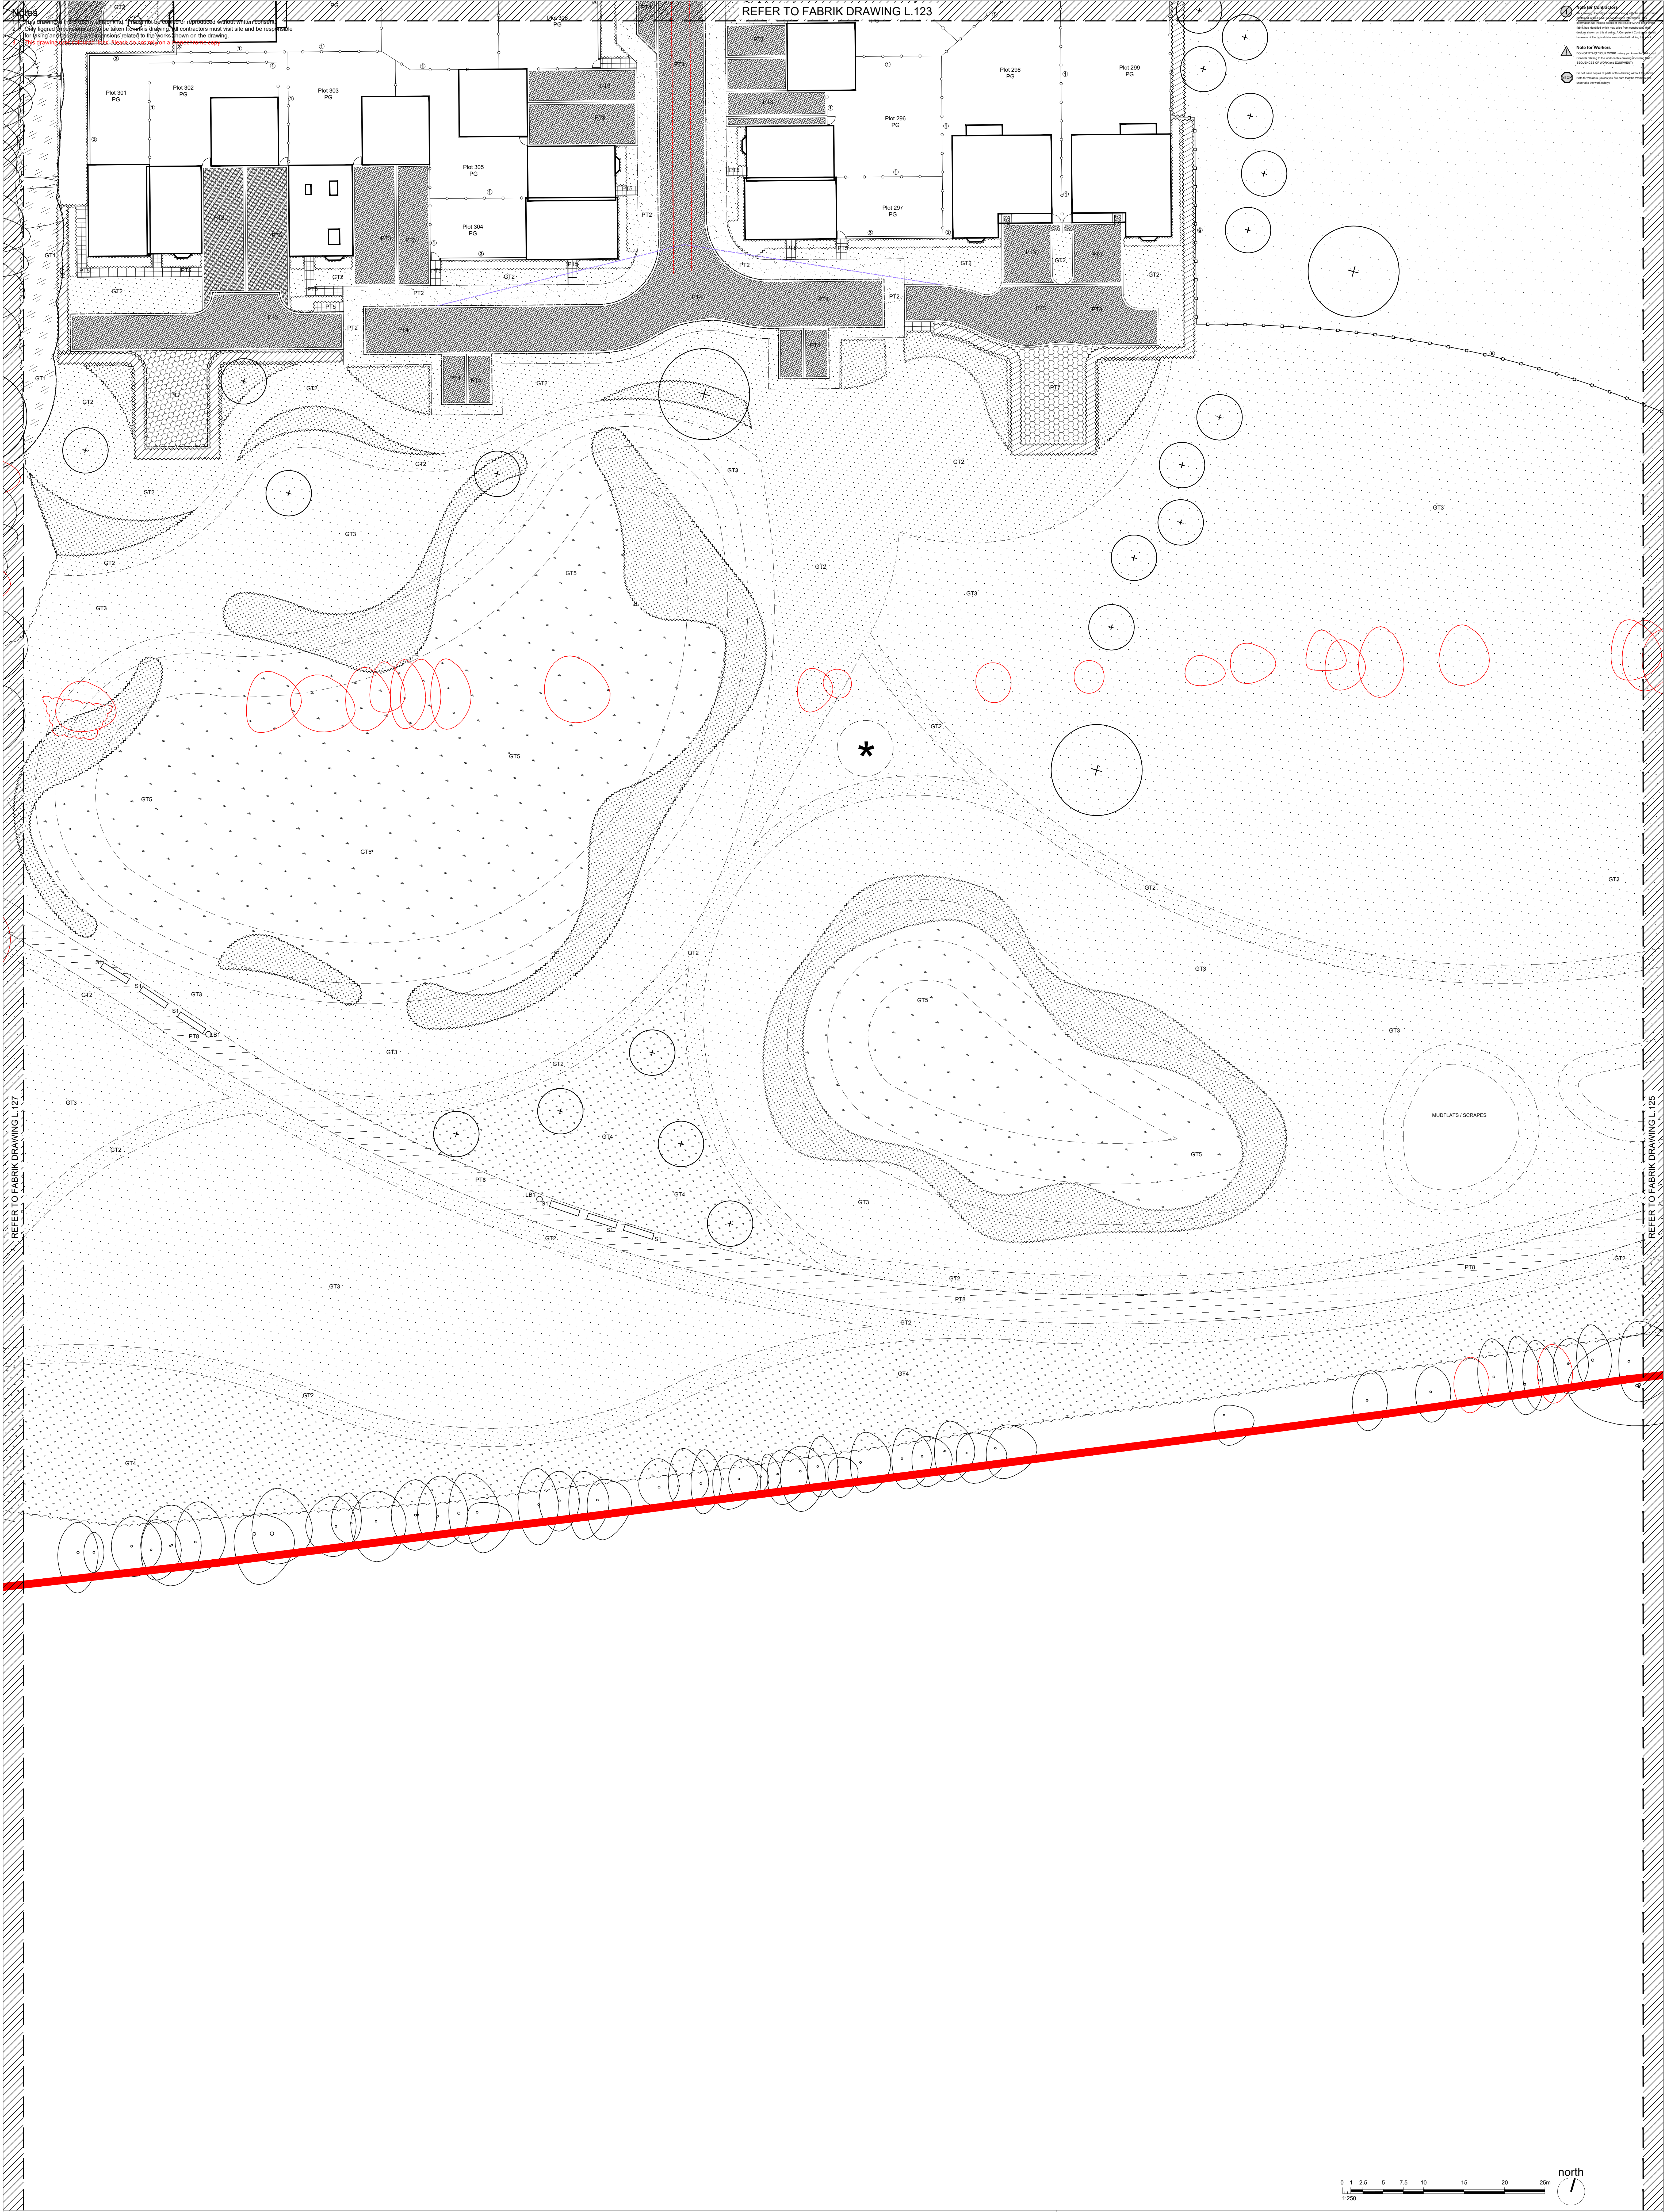



Notes

REFER TO FABRIK DRAWING L.123


120	121	122	123	124
129	128	127	126	125

fabrik
Lentil House
10, Lentil Street
Alton
Hampshire
GU34 1HG
T: 01420 593250
E: info@fabrikuk.com
W: www.fabrikuk.com

Notes
The landscape design is subject to confirmation on all existing and proposed above and below ground services.

- External References:**
- D2434 Forty Acre Farm, Bedhampton (Drawings/Architect/Rev: 18-04-20) Proposed Site Layout - Standard/Proposed Site Layout, copy.dwg
 - D2434 Forty Acre Farm, Bedhampton (Drawings/Architect/Rev: 18-04-20) canehome/PAGE site, copy.dwg
 - D2434 Forty Acre Farm, Bedhampton (Drawings/Engineer/Rev: 18-04-18) BSO-C4519-007-009 - Levels Strategy - Standard/999 - XREF/level strategy.dwg
 - D2434 Forty Acre Farm, Bedhampton (Drawings/Site Survey/Rev: 16-06-20) BSO-C4519-007-009 - Forty Acre.dwg
 - D2434 Forty Acre Farm, Bedhampton (Drawings/Site Survey/Rev: 18-04-20) BSO-C4519-007-009 - Standard/16270-BT2 - copy.dwg

No.	Date	Reason
02	01_06_18	Updated to latest architects layout and boundary types added
01	26_04_18	Updated to latest architects layout

Project
Forty Acre Farm, Bedhampton
for Barratt David Wilson Homes Southampton

Drawing
Combined Hard and Soft Landscape General
Arrangement Plan (Sheet 8 of 10)

Scale
1:200 @ A0

Date
April '18

Checked
pb

Drawn
clk

Drawing No.
D2434 L.127

Revision
02

☐ Preliminary
☒ Issued for Planning Approval
☐ Issued for Construction

☐ Issued for Design Information
☐ Issued for Tender
☐ As Built

Drawing sheet size - A0

Copyright Reserved ©

Notes

- This drawing is preliminary, it should not be used for construction or for any other purpose without the consent of the architect.
- Only signed dimensions are to be taken from this drawing. All contractors must visit site and be responsible for taking and checking all dimensions related to the works shown on the drawing.
- This drawing uses coloured lines. Please do not rely on a monochrome copy.

REFER TO FABRIK DRAWING L.120



fabrik

Lendon House
16 Lendon Street
Aldershot
Hampshire
GU24 1HG
T: 01420 593250
E: info@fabrikuk.com
W: www.fabrikuk.com

Notes
The landscape design is subject to confirmation on all existing and proposed above and below ground services.

- External References:
- D2434 Forty Acre Farm, Bedhampton Drawings Architect Rev'd: 18-04-20 Proposed Site Layout - Standard Proposed Site Layout, copy.dwg
 - D2434 Forty Acre Farm, Bedhampton Drawings Architect Rev'd: 18-04-20 car/home/PA08B_site_copy.dwg
 - D2434 Forty Acre Farm, Bedhampton Drawings Engineer Rev'd: 18-04-18 bsp/ISO-L4519-007-009 - Levels Strategy - Standard 999 - XREF's-level strategy.dwg
 - D2434 Forty Acre Farm, Bedhampton Drawings Site Survey Rev'd: 16-09-20 301 A11 - Forty Acre.dwg
 - D2434 Forty Acre Farm, Bedhampton Drawings Site Survey Rev'd: 16-04-20 16270-BT2 - Standard 16270-BT2_copy.dwg

No.	Date	Reason
02	01_05_18	Updated to latest architects layout and boundary types added
01	26_04_18	Updated to latest architects layout

Project
Forty Acre Farm, Bedhampton
for Barratt David Wilson Homes Southampton

Drawing
Combined Hard and Soft Landscape General
Arrangement Plan (Sheet 10 of 10)

Scale
1:200 @ A0

Date
April '18

Checked
pb

Drawn
clk

Drawing No.
D2434 L.129

Revision
02

☐ Preliminary	☐ Issued for Design Information
☒ Issued for Planning Approval	☐ Issued for Tender
☐ Issued for Construction	☐ As Built

Drawing sheet size - A0

Copyright Reserved ©

