

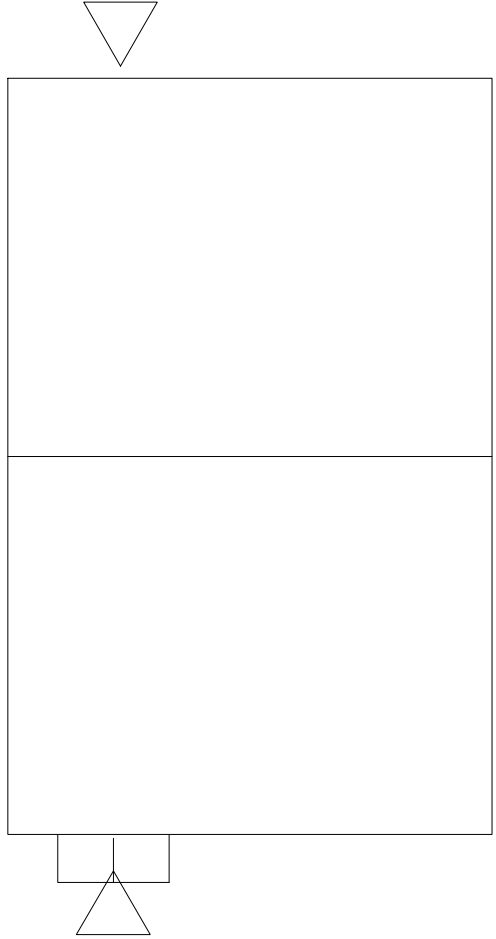
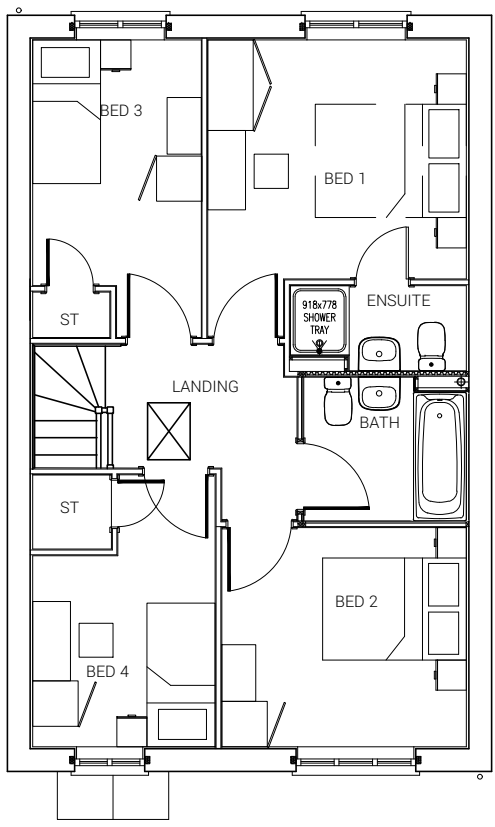
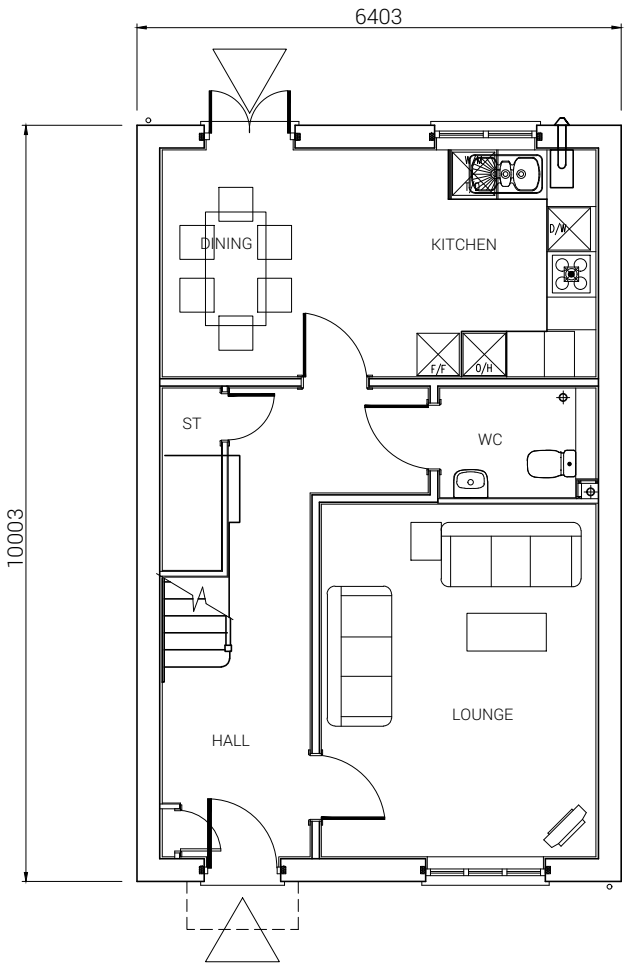


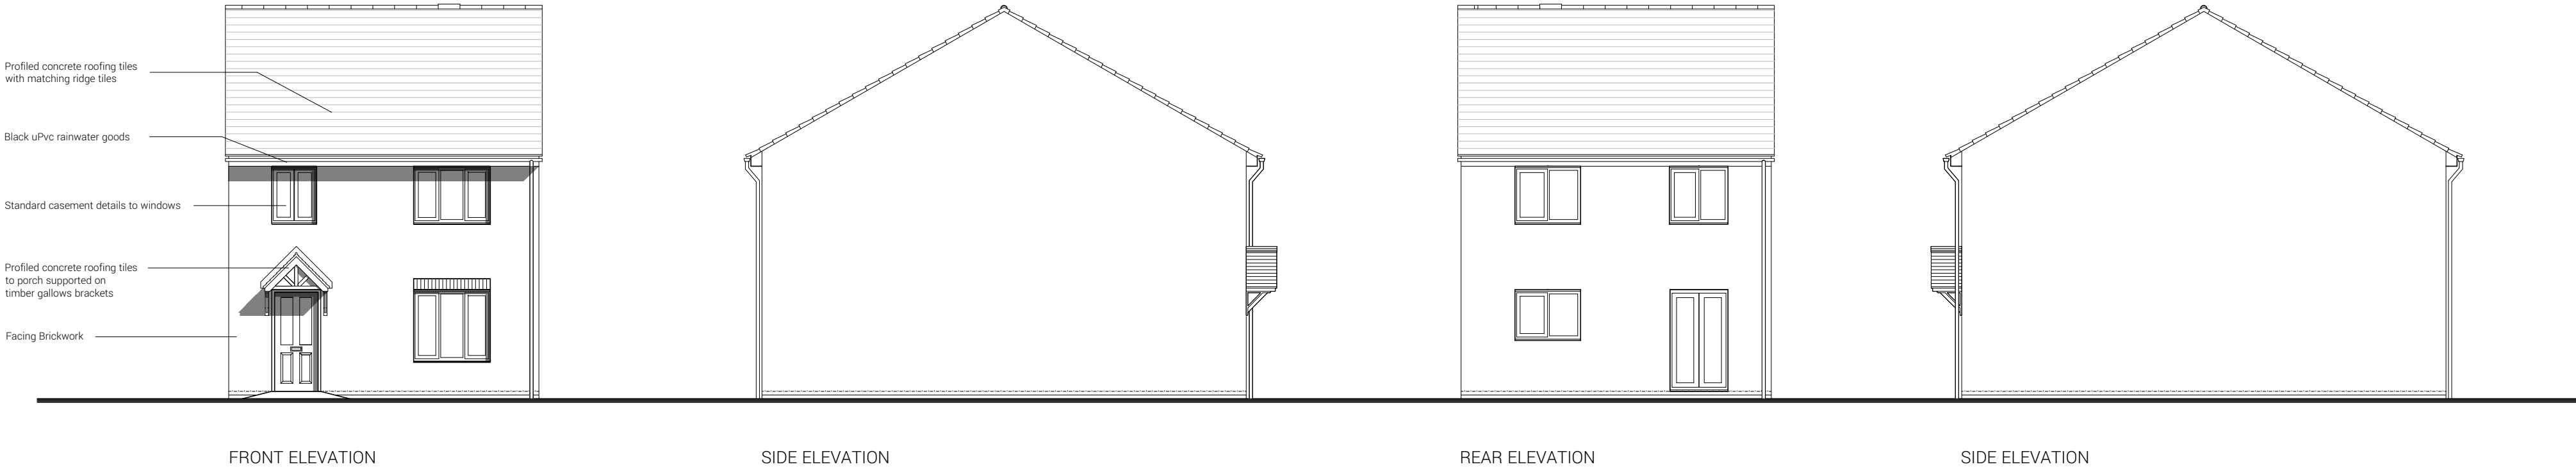

Plot 51
4 BED HOUSE - NA42.
109.275 sq.m. / 1175 sq.ft.
Private

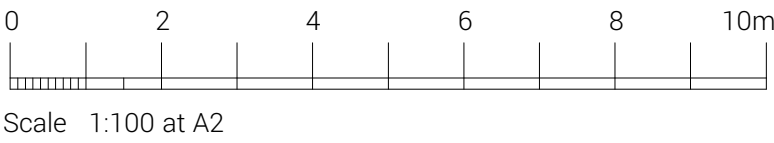

FATHOM'S REACH
HAYLING ISLAND

TAYLOR WIMPEY SOUTHERN COUNTIES

DRAWING TITLE
PLOT 51 HOUSE
TYPE NA42 FLOOR
PLANS &
ELEVATIONS

+(44) 1962 589 030
designs@sdadesigngroup.com
Ground Floor Studio, Unit 2,
East Horton Business Park,
Knowle Lane, Fair Oak,
Hampshire, SO50 7HN



DETAIL PLANNING

19-1105-044-1ST

