


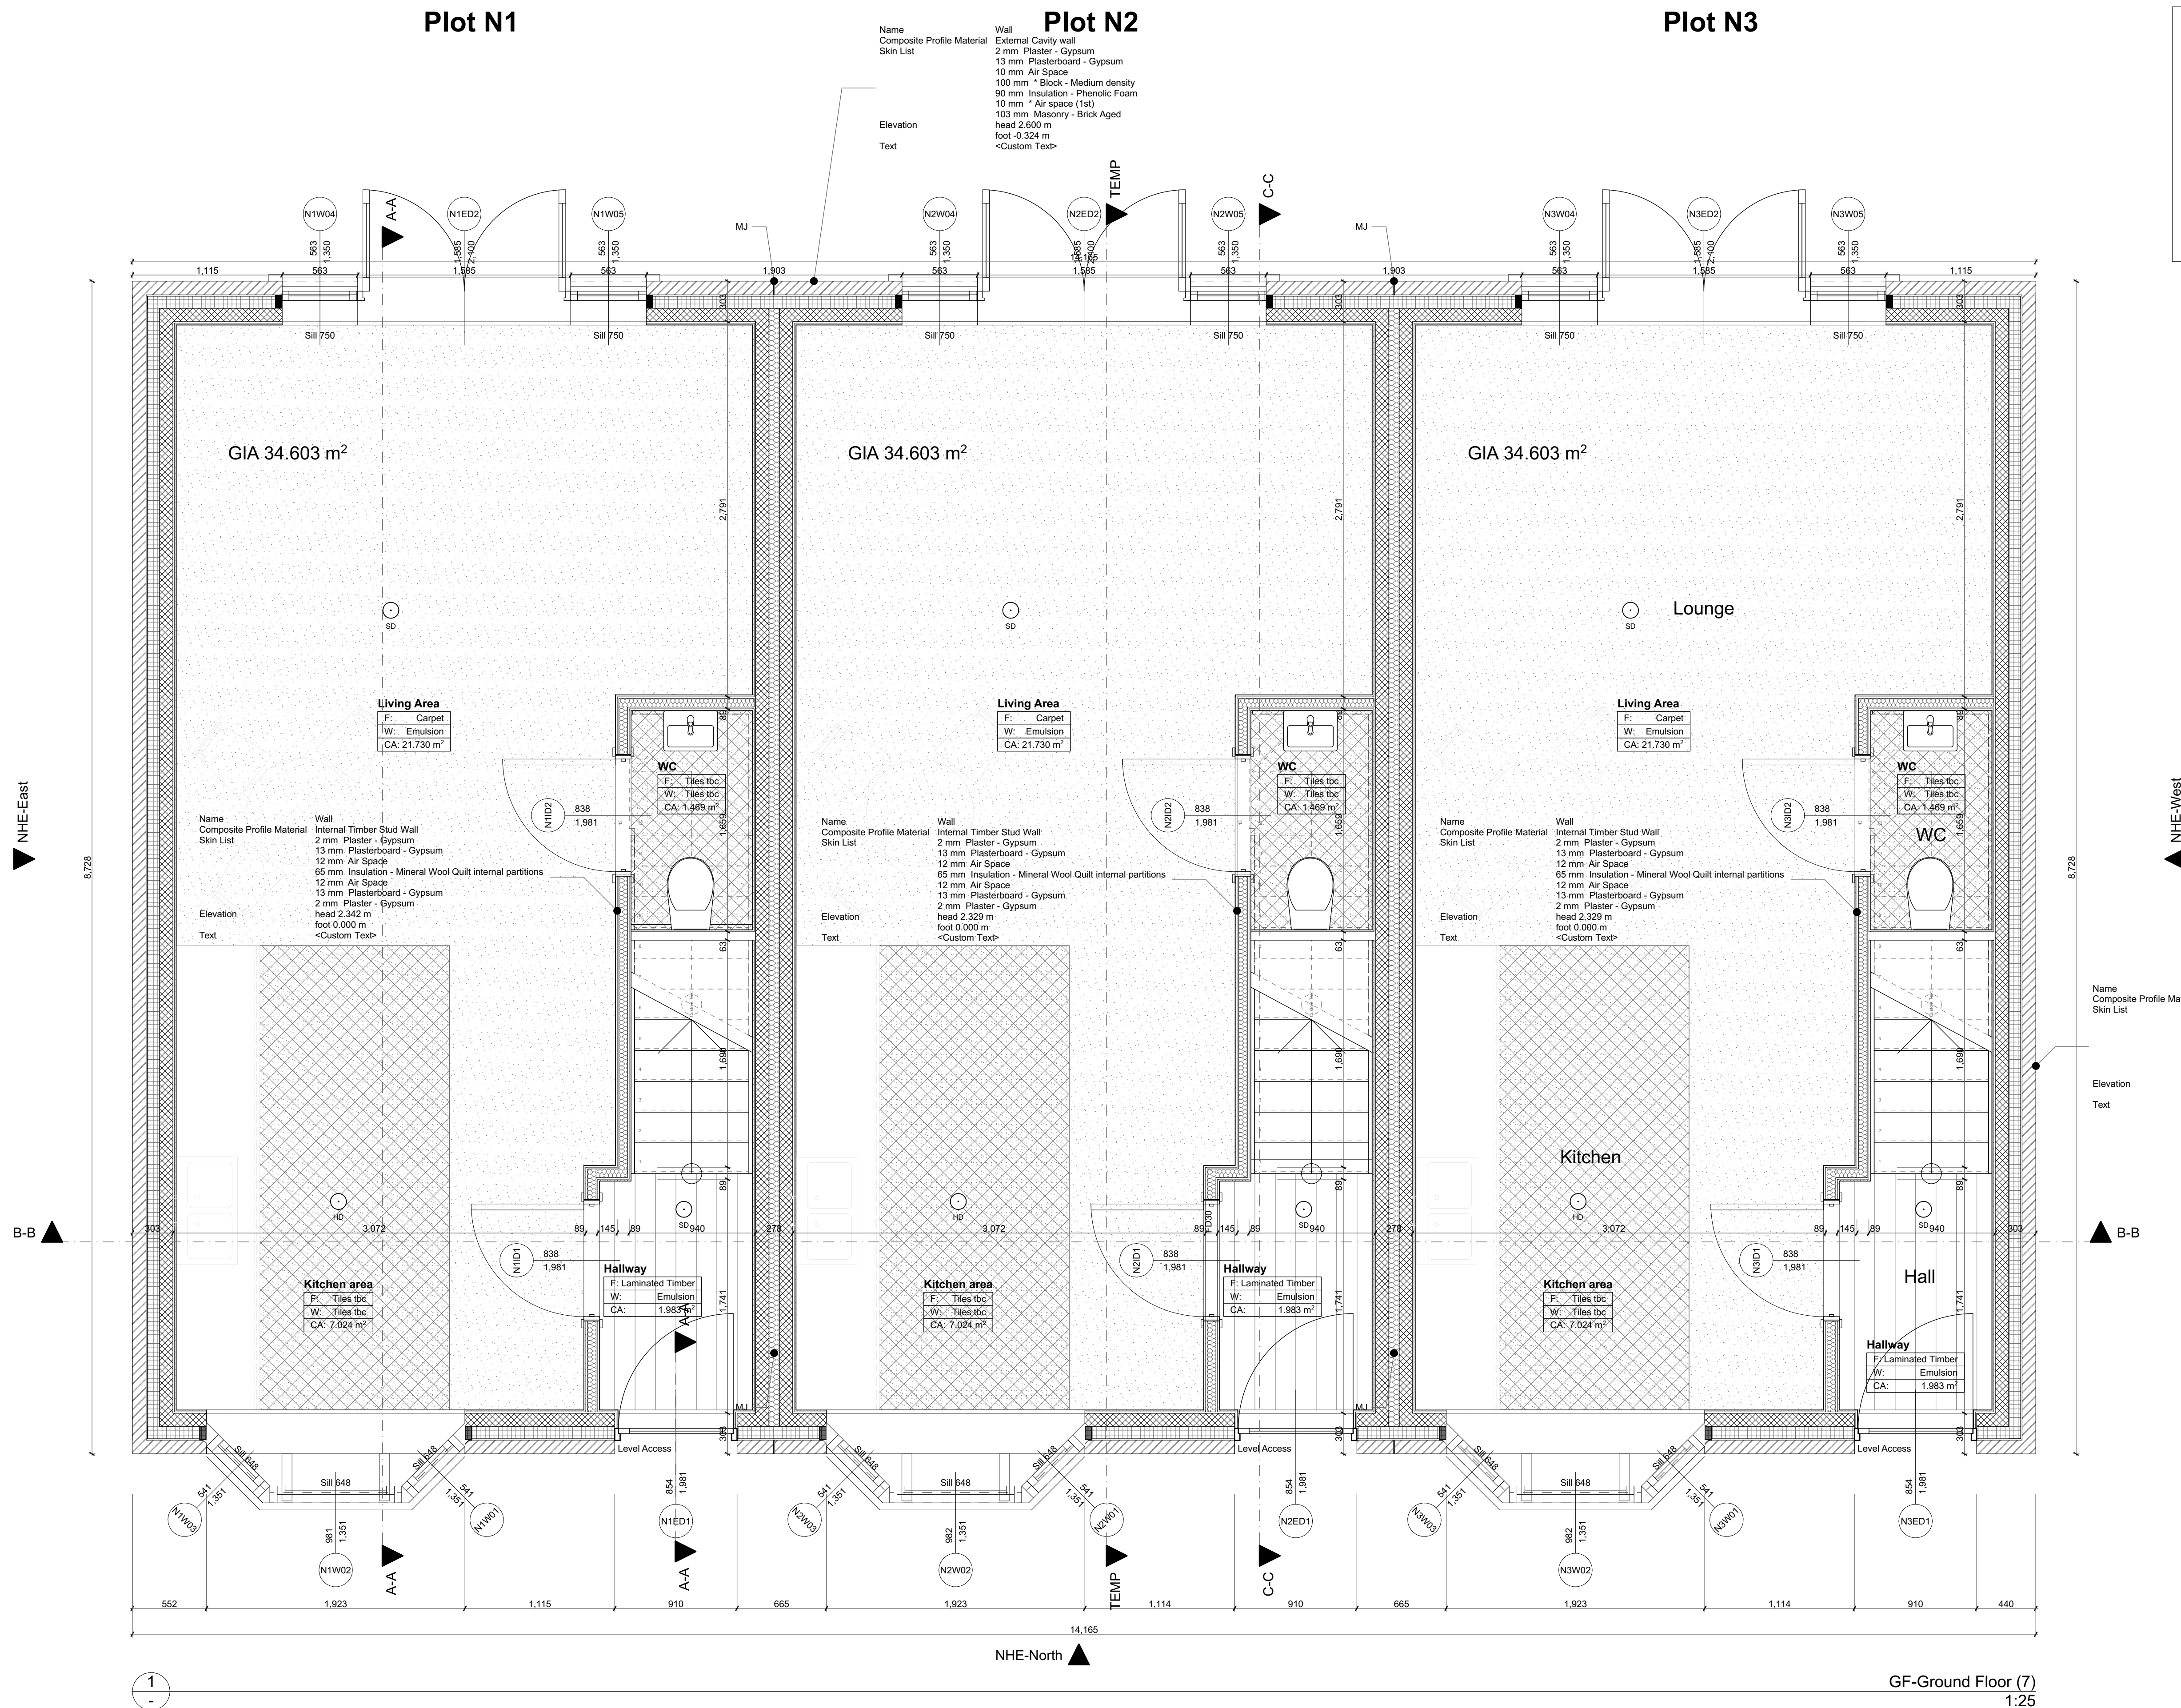

## Plots

Plot N1: Total Floor Area: 62.778m<sup>2</sup>  
No Of Beds: 2

Plot N2: Total Floor Area: 79.697m<sup>2</sup>  
No Of Beds: 3

Plot N3: Total Floor Area: 62.778m<sup>2</sup>  
No Of Beds: 2