


KEY:

— VIS-2.4X25 — JUNCTION VISIBILITY

—MS-1.5x25— PEDESTRIAN VISIBILITY SPLAYS

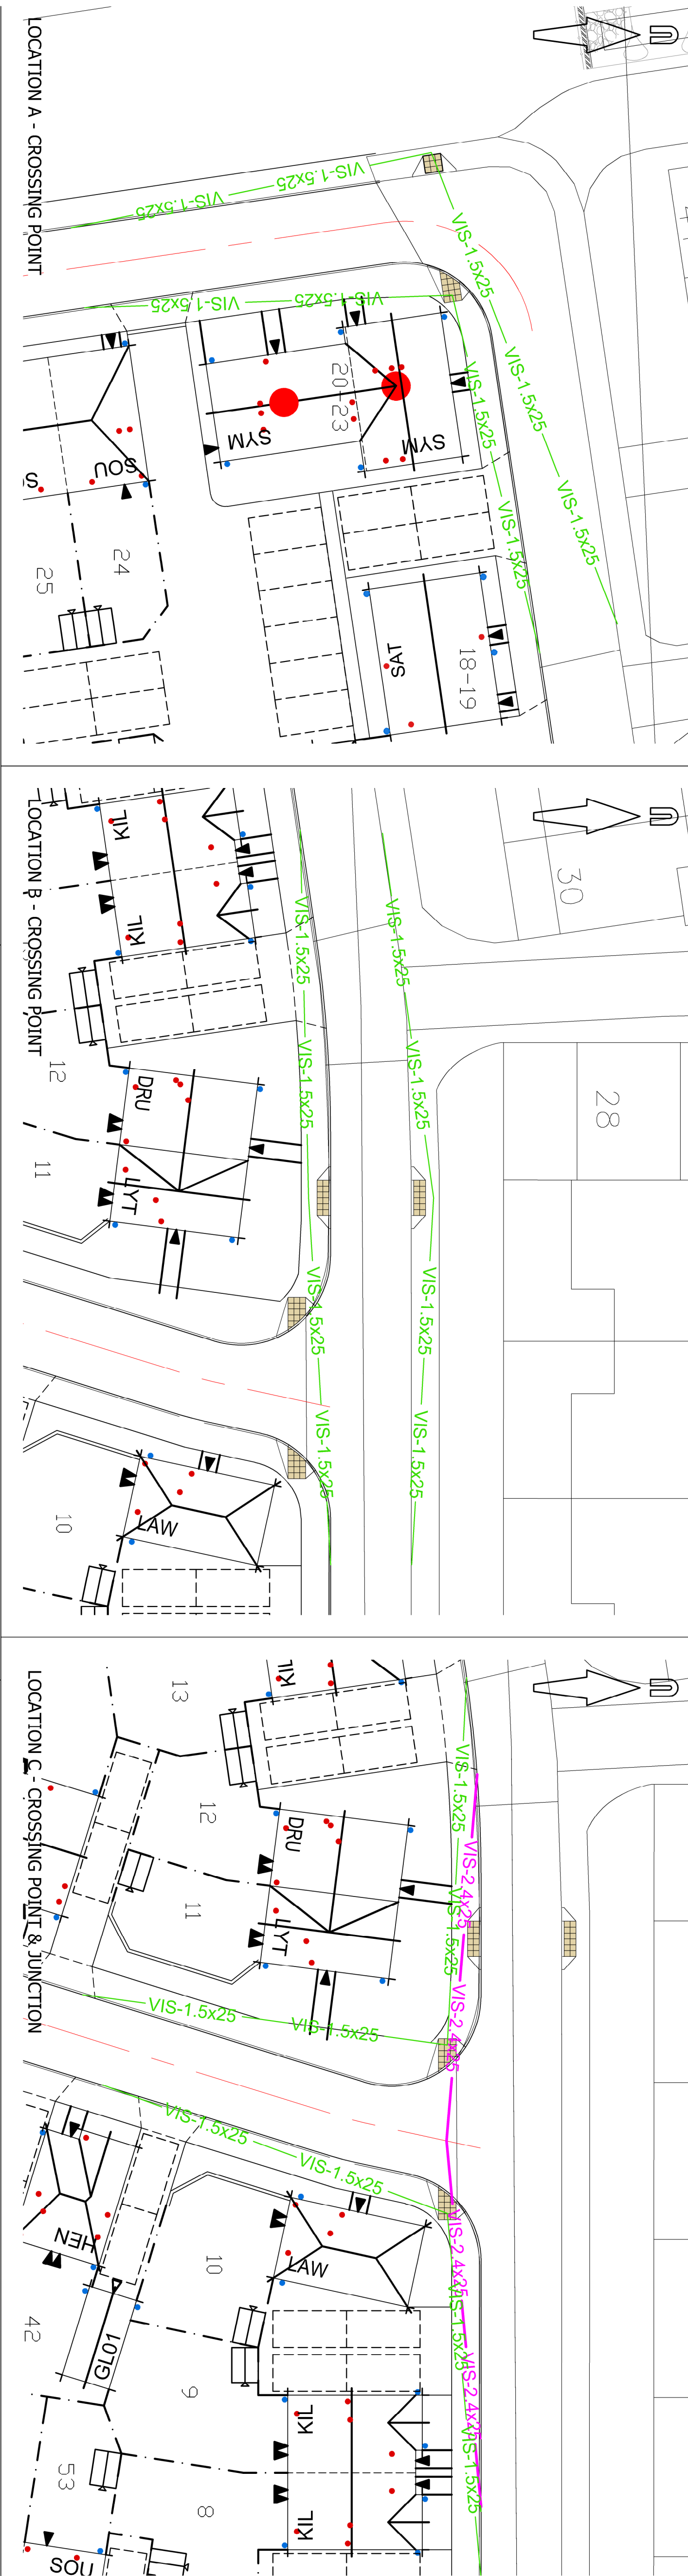

FOR APPROVAL
NOT FOR CONSTRUCTION

rev.	amendment	checked	date
P2	REMOVED TO HCC COMMENTS AND UPDATED LAYOUT	RM	21/02/2022
P1	RESERVE MATTERS ISSUE	RM	28/10/2021



Mayer Brown Limited
Lion House Oriental Road Woking Surrey GU22 8AR
Telephone 01483 750 508 Fax 01483 750 437
wokingoffice@mayerbrown.co.uk www.mayerbrown.co.uk



project
PHASE 3B
BEREWOOD, WATERLOOVILLE

scale	drawn by	checked by
1:250	KD	RHA
date	card file	
OCTOBER 2021	25418-MBL-XX-00-DR-D-0005-7	

VISIBILITY SPLAYS
SHEET 1 OF 3

Mayer Brown Limited Jobcode

25418-MBL-XX-00-DR-D-0005