


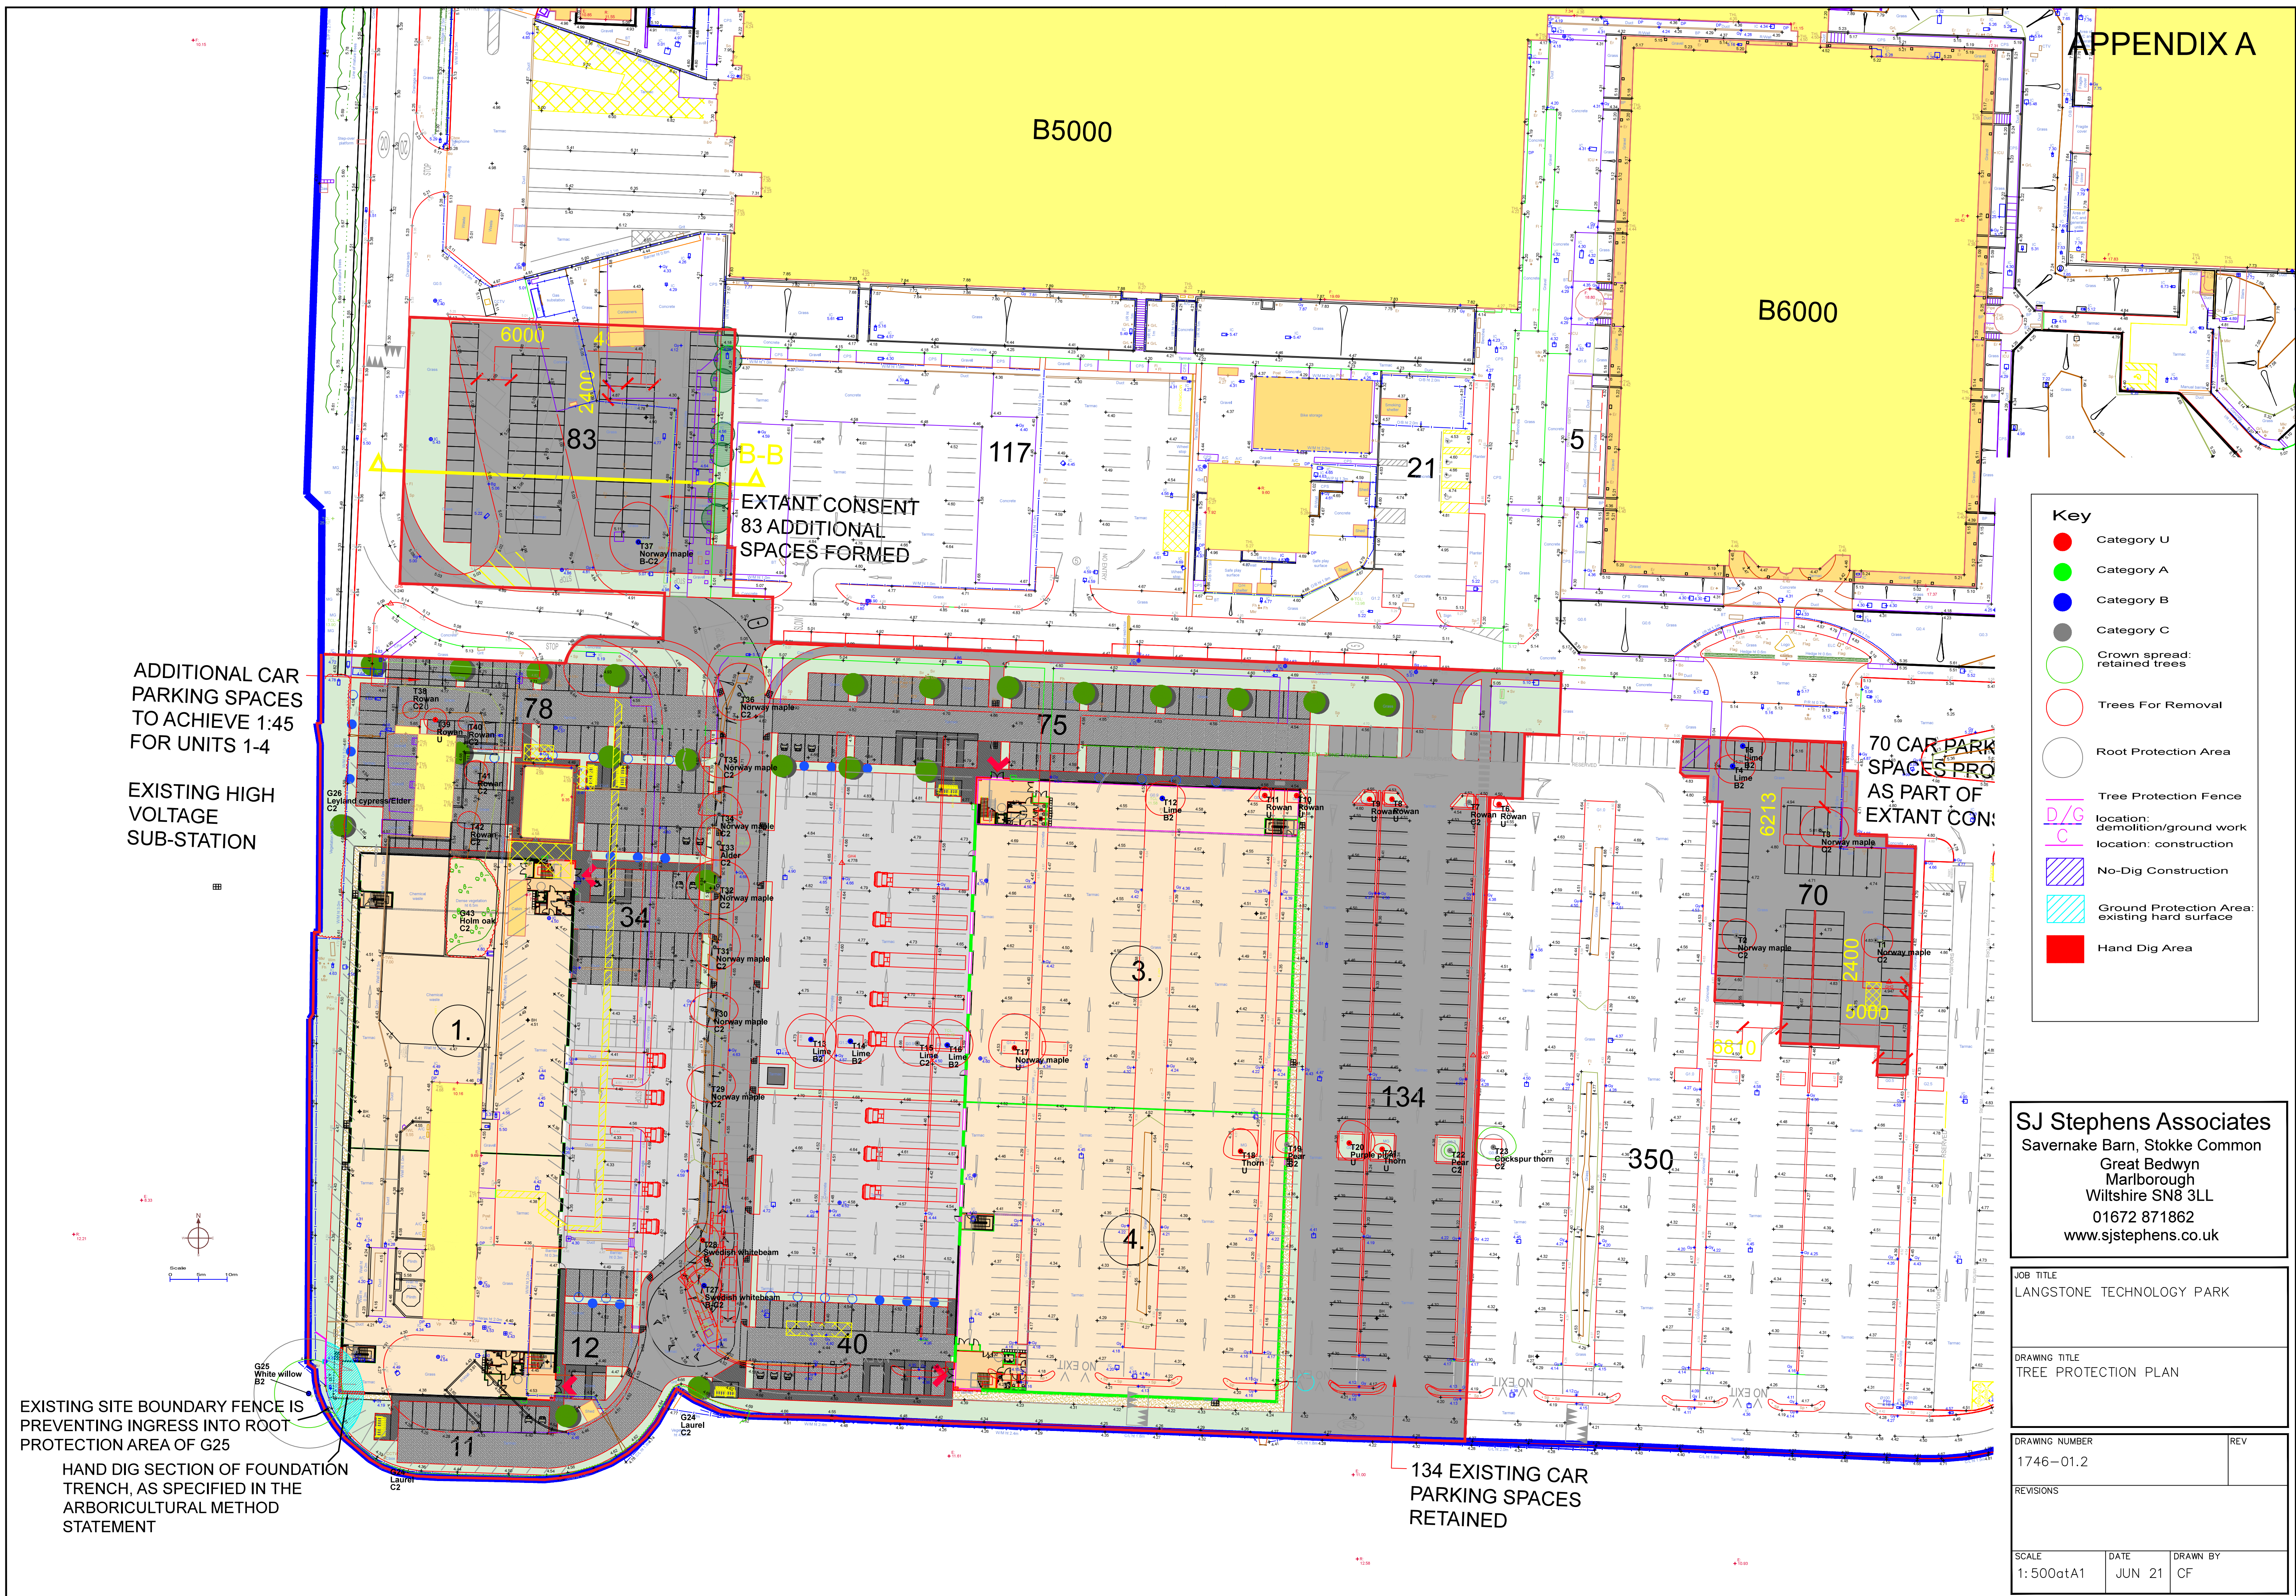

SJ Stephens Associates
Savernake Barn, Stokke Common
Great Bedwyn
Marlborough
Wiltshire SN8 3LL
01672 871862
www.sjstephens.co.uk

JOB TITLE LANGSTONE TECHNOLOGY PARK		
DRAWING TITLE TREE PROTECTION PLAN		
DRAWING NUMBER 1746-01.2		REV
REVISIONS		
SCALE 1:500atA1	DATE JUN 21	DRAWN BY CF