


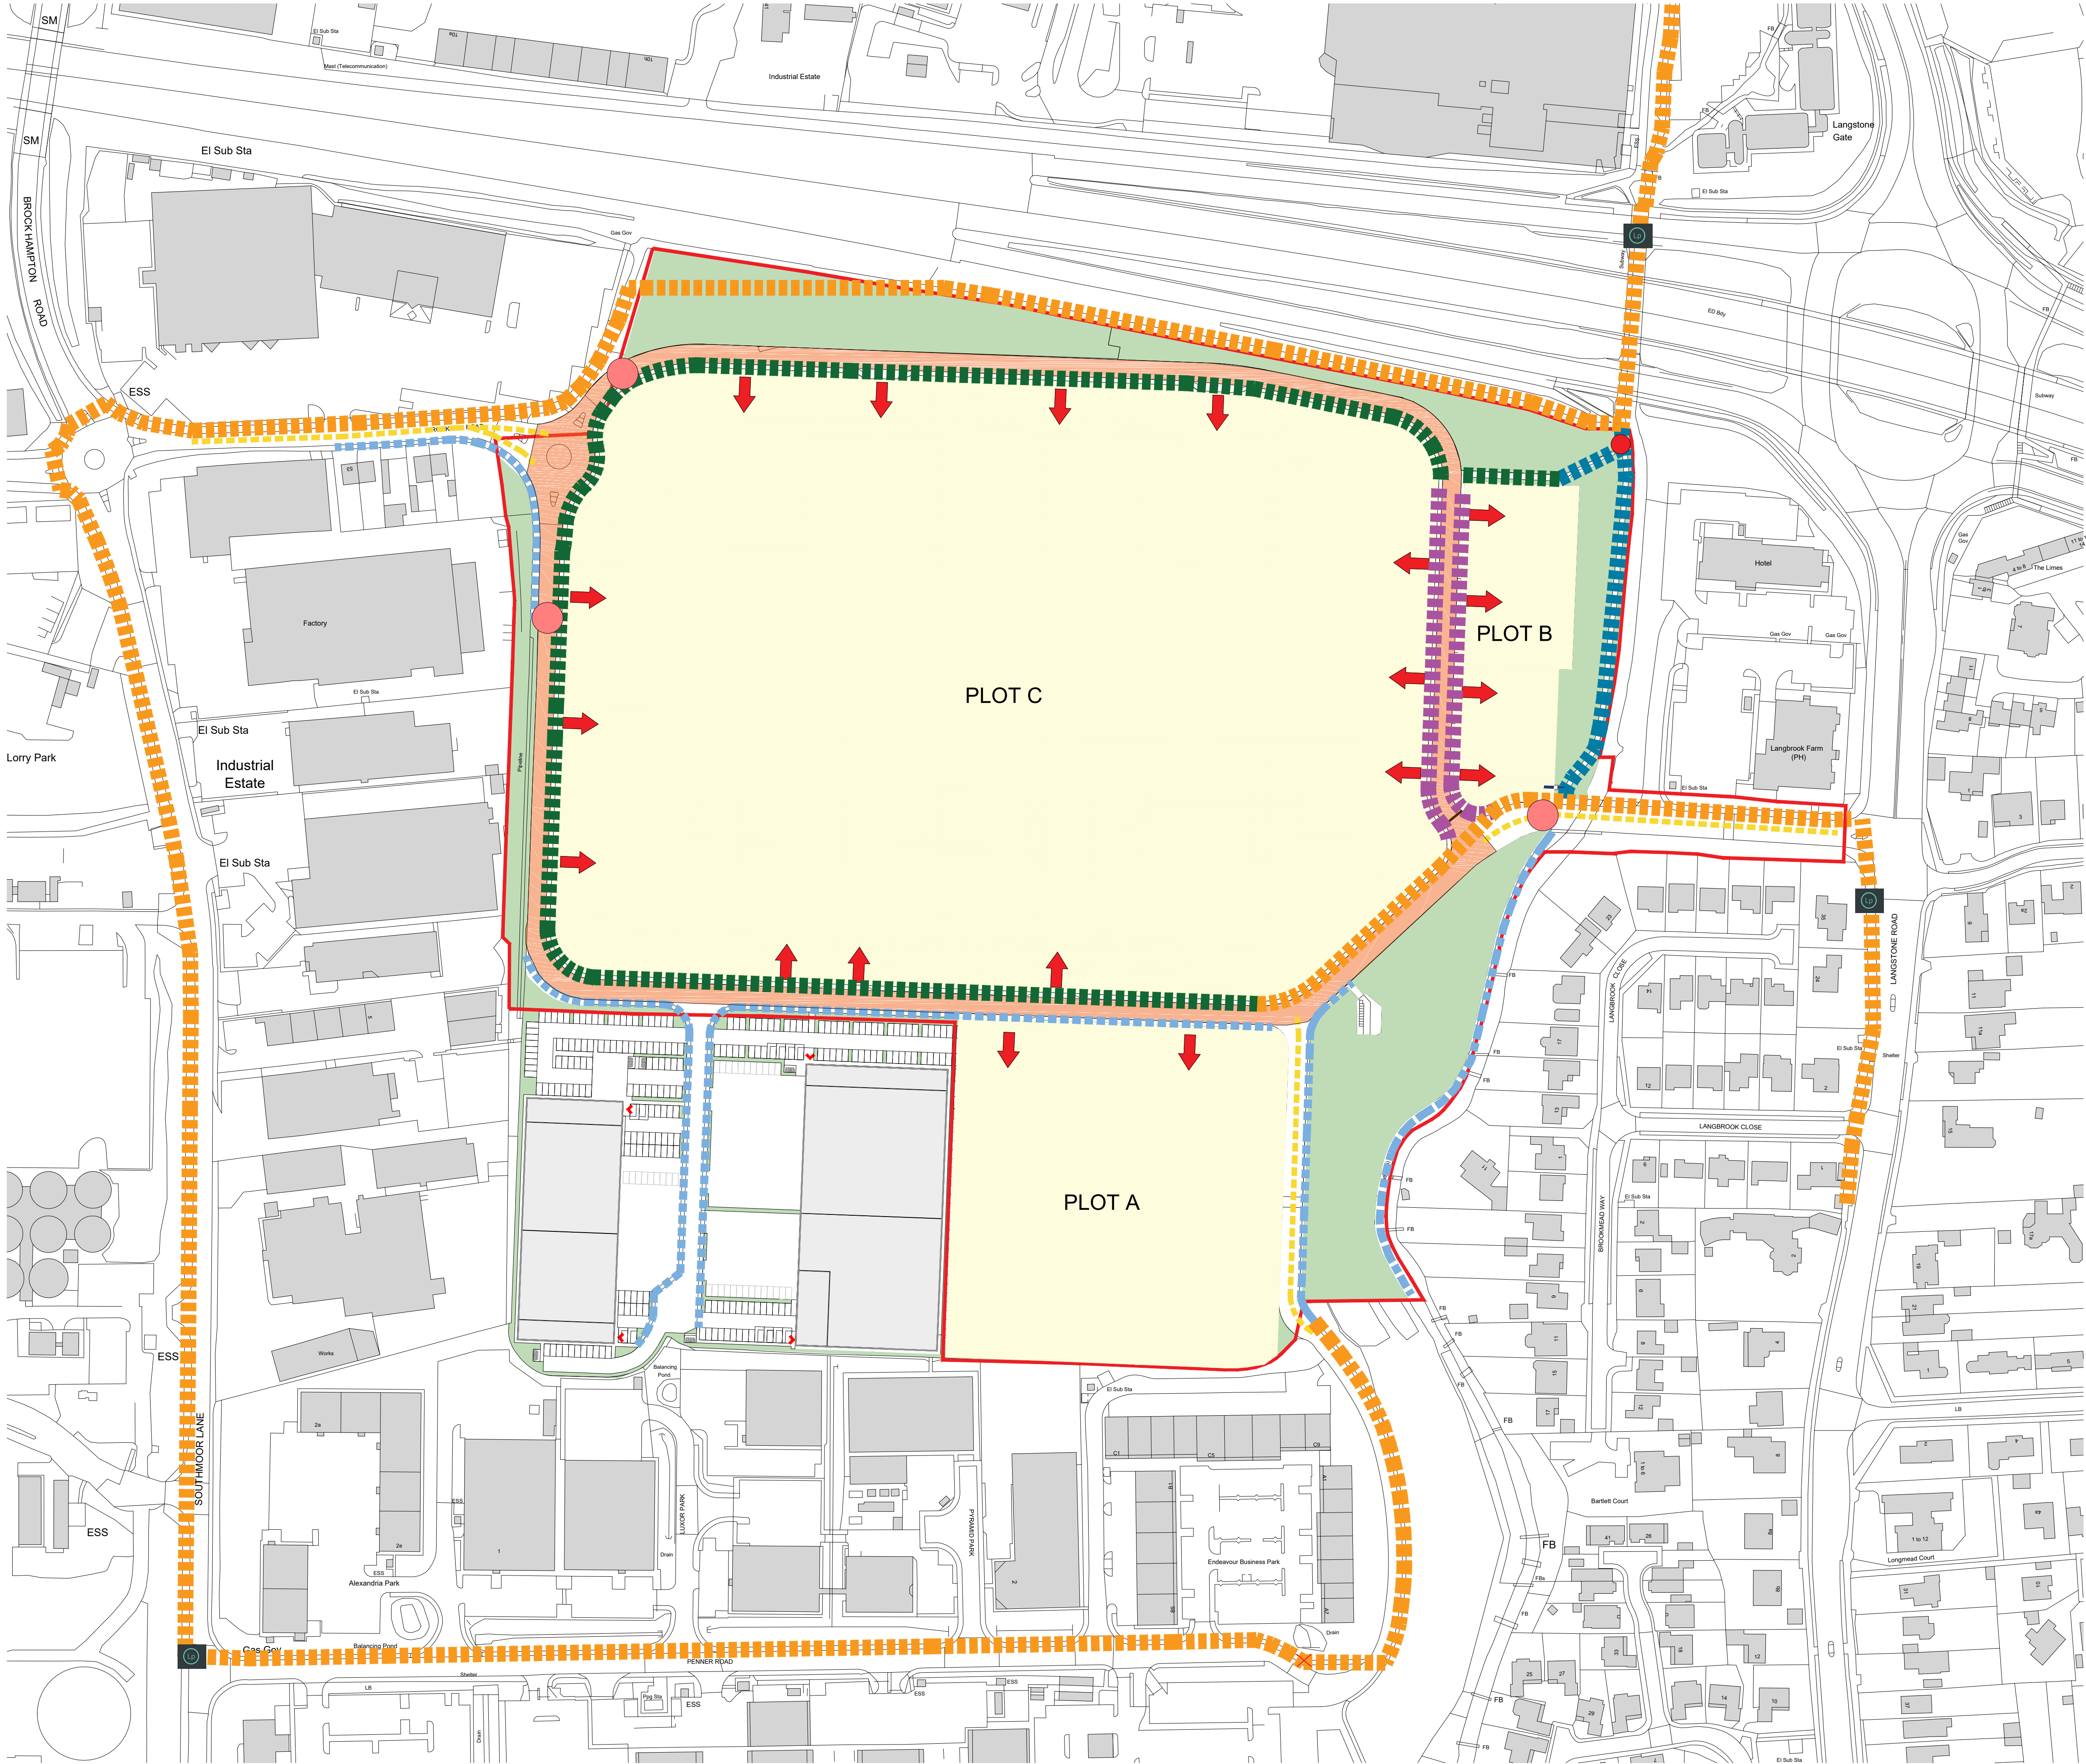


Ordnance Survey, (c) Crown Copyright 2020. All rights reserved. Licence number 100022432

Figured dimensions only are to be used. All dimensions to be checked onsite. Differences between drawings and between drawings and specification or bills of quantities to be reported to the PRC Group.

The copyright of the drawings and designs contained therein remains vested in the PRC Group.

Revisions: Drawn/Chkd: Date:

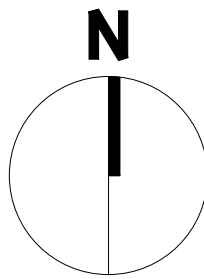

- Key
- Existing site access
 - Existing pedestrian / cycle routes
 - Existing footpaths
 - Internal primary access route
 - New footpath / potential cycleway
 - New footpath
 - Existing footpaths resurfaced & extended to form 3m wide cycleways
 - Connection point with existing pedestrian/cycle route
 - Potential secondary access route to plots
 - Barrier control system with ANPR to control traffic flow
 - Barrier and restricted vehicular access
 - Potential replace of wayfinding signage to pedestrian/cycle routes in wider area with new signs featuring Langstone Logo

Client:
XLB PROPERTY &
HAVANT S.a.r.l. (Luxembourg)



Project:
LANGSTONE PARK
HAVANT

12 Warren Yard,
Warren Park,
Milton Keynes,
MK12 5HW
01908 305 246

info@prc-group.com
www.prc-group.com

Drawing Title:
PROPOSED DEVELOPMENT
ACCESS PLAN

Scale @ A1: 1:1000
Checked by: ME
Date: SEPT 21
Job No: 11392
Stage: PL 002
Drawing No: *
Rev: *

Issue Status:
Construction ☐ Preliminary ☐
Information ☐ Approval ☐
Tender ☐
Working ☐
London ☐
Milton Keynes ☐
Warsaw ☐

PRC Architecture & Planning

0 10 20 30 40 50 100m
Scale 1:1000