

Existing - Trees with RPAs
Existing mature trees to be retained and protected on site in accordance with BS 5837:2012 - 'Trees in Relation to Design, Demolition and Construction - Recommendations'.
(Refer to LLD1619-ARB-DWG-002 - Tree Protection and Retention Plan)

G1 - Gate to Match F1
External Pedestrian
Access for to New Lane
for maintenance only
Height: 1.8 m

Root Barrier
Proposed product 'ReRoot 2000/RootStop
- RER210X1.0A' by Green Blue Urban
Size:1000mm height, 1mm thickness

G1b - Gate to Match F1
Personnel gate for security,
suitable for means of escape
Height: 2.4 m

Notes:
1. All alternatives to proposed materials to be fit for purpose, of equal quality and subject to Landscape Architect's approval.
2. For detailed soft landscape scheme proposals refer to LLD1619-LAN-DWG-200 - Detailed Planting Plan, LLD1619-LAN-SCH-001 - Detailed Planting Schedule and Specification and LLD1619-LAN-SPE-001 - Soft Landscape Specification.
Tree Pit Details - LLD1619-LAN-DWG-300

**Site Boundary**

**Proposed - (F1/G1a-G1b) Boundary Fencing**
Commercial palisade fencing (one pointed)
Colour: blue powder coating (Ral 5010)
Size: 1.8 m height
G1a - Gate to match, External Access maintenance.
G1b - Personnel gate for security, suitable for means of escape; Height: 2.4 m

**Proposed - (F2/G2) Timber Fencing**
to compound areas and bin store
Close board timber fencing
Size: 1.8 m height
G2 - Gate to match

**PV1-Vehicular Access and Pedestrian Paving**
Bitmac to Engineer's specification.

**PV2 - Shared Yard and Parking Surface Area**
Brush finished reinforced concrete to Engineer's specification.

**PV3 - Permeable Reinforced Paving**
Proposed product: 'PP40 Porous Grass Paver' by Sure Green; or equal and approved.
Heavy duty plastic paving grid ground reinforcement system to be laid in accordance with the manufacturers recommendations.

**K1 - Drain Channel**
Drain Channel profile to Engineer's specification

**K2 - CS3 Square Top Channel**
Size:150mm wide x 125mm high

**K3 - Flat Top Edging (pin kerb)**
Size: 50mm wide x 150mm high

**K4 - Half Battered Kerb Profile -**
Size: 125 mm wide x 255 mm height (125mm face)

**K5 - BN (Bullnose) Kerb Profile**
Size: 125mm wide x 150mm high

**G6 - Gravel Mulch**
Proposed product 'Red Granite Chippings' by Stone Warehouse
Size: 14 mm

**Root Barrier**
Proposed product 'ReRoot 2000/RootStop - RER210X1.0A' by Green Blue Urban
Size:1000mm height, 1mm thickness
For details refer to: LLD1619-LAN-DWG-300

**R1 - Cycle Racks**
Sheffield Stands
Finish: Galvanized finish
Size: (H) 750 x (L) 750 mm

**Existing - Trees with RPAs**
Existing mature trees to be retained and protected on site in accordance with BS 5837:2012 - 'Trees in Relation to Design, Demolition and Construction - Recommendations'.
(Refer to LLD1619-ARB-DWG-002 - Tree Protection and Retention Plan)

**Proposed - Native Trees**

**Proposed - Feature Trees**

**Proposed - Hedgerows**

**Proposed - Planting Areas**


**Proposed - Native Understorey Planting Areas**

**Proposed - Tree Pit System**
Proposed product 'RootSpace 600' by Green Blue Urban
Size: 500x500x600 mm; no.80 modules
Area: 19,625 m²; Volume: 12 m³

**Proposed Vertical Tree Guard**
Proposed product: Derwent vertical steel tree guard by GreenBlueUrban
Size: 1.2m high x 600mm diameter, secured to square DTS tree grille frame: 'ARBPC12C'
Porous tree pit surface filled with Precast Arborestin - Red Granite

PLANNING ISSUE

Rev	Description	Date	Initials
02	Planning Issue	23.08.21	RM
01	Planning Issue	10.09.19	RM
00	Draft Issue	16.08.19	RM

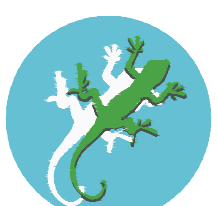**LIZARD**
Landscape Design and Ecology

The Old Bank, 34 South Street, Tarring, Worthing, West Sussex, BN14 7LH
T. 01903 216033 E. lizardlandscape@btconnect.com W. lizardlandscape.co.uk

Client
Kingsbridge Estates Limited
Project Title and Location
Buttericks
New Lane, Havant, Hampshire

Drawing Title
Landscape General Arrangement Drawing

Scale
1:250@A1


Drawn
RM

Approved
KM

Date
16.08.19

Drawing No
LLD1619-LAN-DWG-100

Revision
02

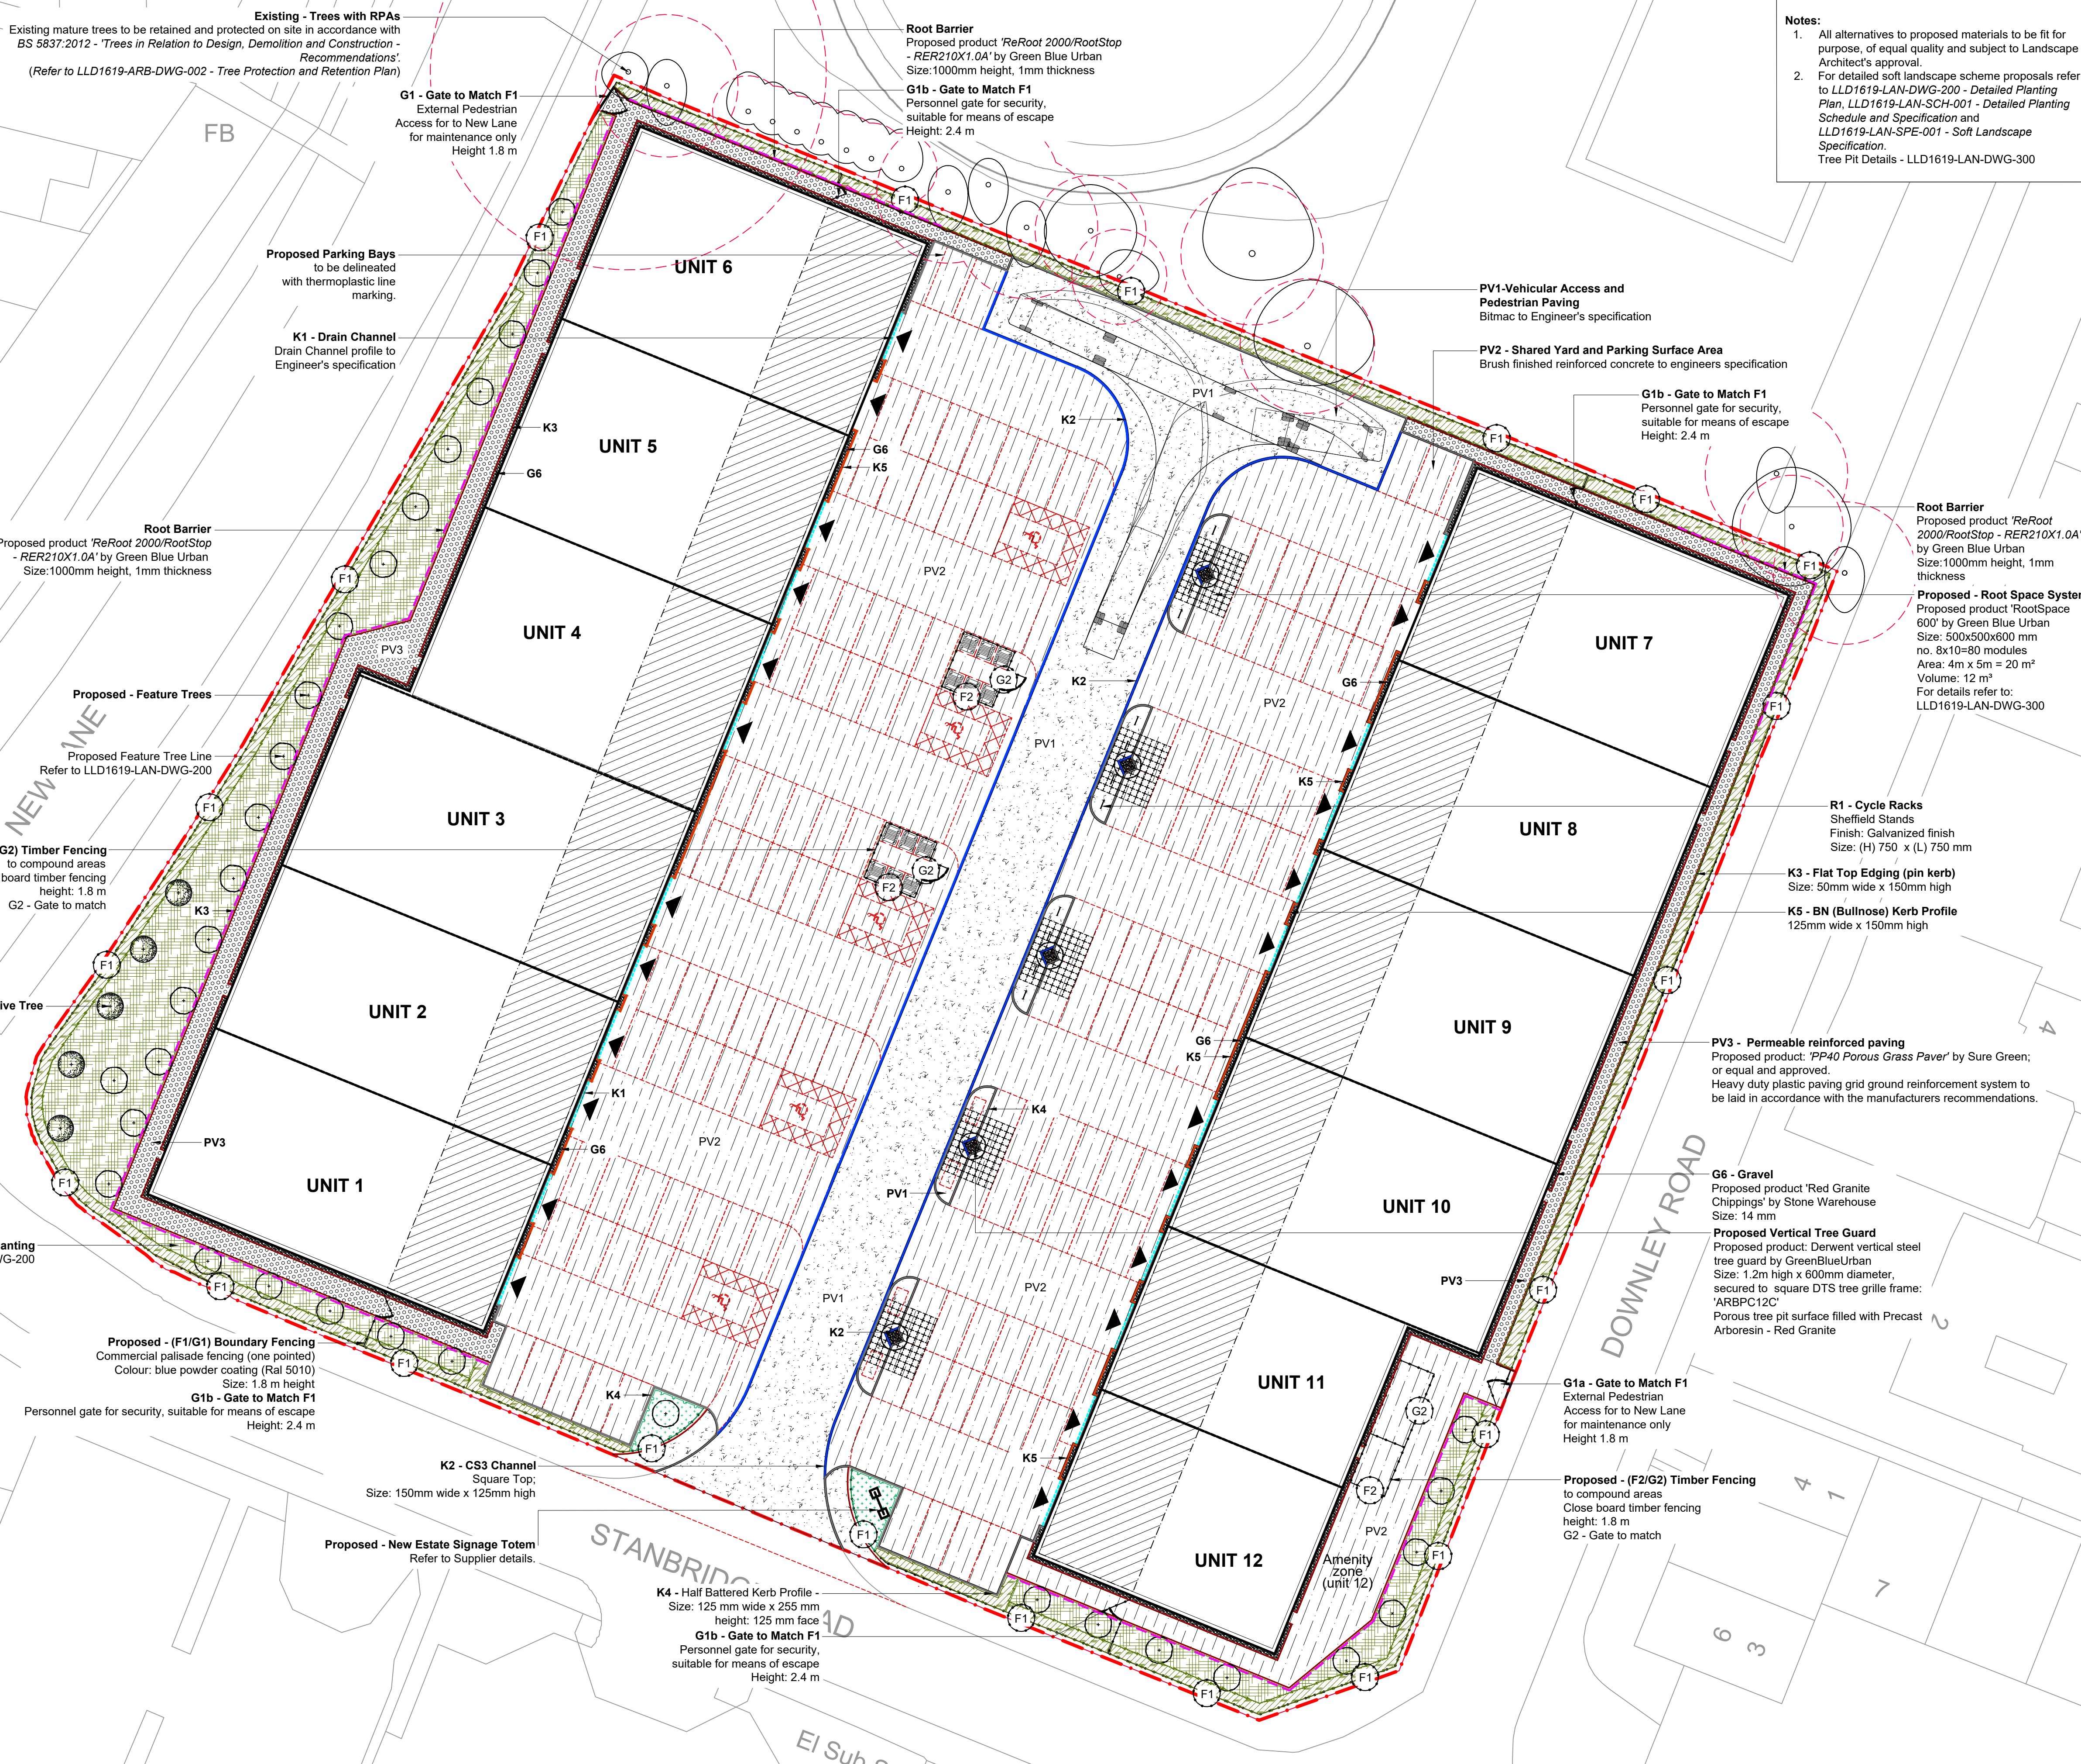

15.2m

**N**

0 1 2.5 5 10 m
Scale 1:250

Landscape General Arrangement Drawing Buttericks, Havant