

PROPOSED WASTE COMPOUND AT HAVANT RFC



Compound created on grass verge to accommodate bins (N) and composter + maturation boxes (S). Compound base* to be level with car park surface.

Requires removal of tree root and 2 small shrubs and the hedge to be partially trimmed back but does not affect lighting stanchion or mature tree.

*** Compacted scalplings**

PROPOSED WASTE COMPOUND AT HAVANT RFC

Vehicle access (Car Park)

Compound base to be compacted scalplings – level with car park surface

Drop kerbs in front of both gates.


NOTE Gates will be secured and locked with occasional personal access to deposit waste material and routine vehicular collections

The gates will not be left open without personnel present

Fencing will be closeboard 1800 mm high panels plus 150mm Gravel boards and 1950 mm (nominal) concrete posts.

A weldmesh flat 'roof' may be fitted at 2150mm, with infills to fence top, if there is excessive fly tipping – this will either be supported off the posts or stand on legs inside the fence

NOTE
Dimensions are **minimum internal** allowing for posts

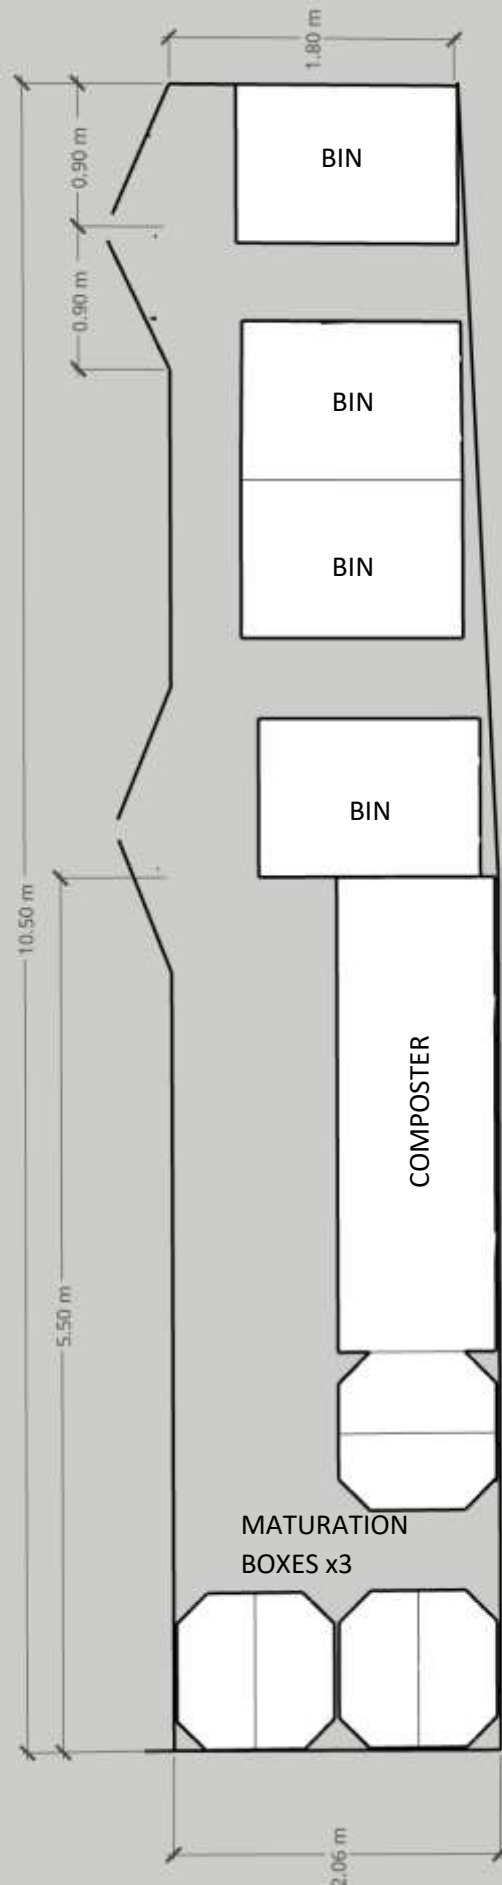

North End tapering sides

4 x 1100l Wheelie Bins

requires personnel access to deposit and remove bins for emptying

Hedge line requires North section to narrow

South End parallel sided

Rudan Composter and 3 x Maturation boxes

requires only personnel access