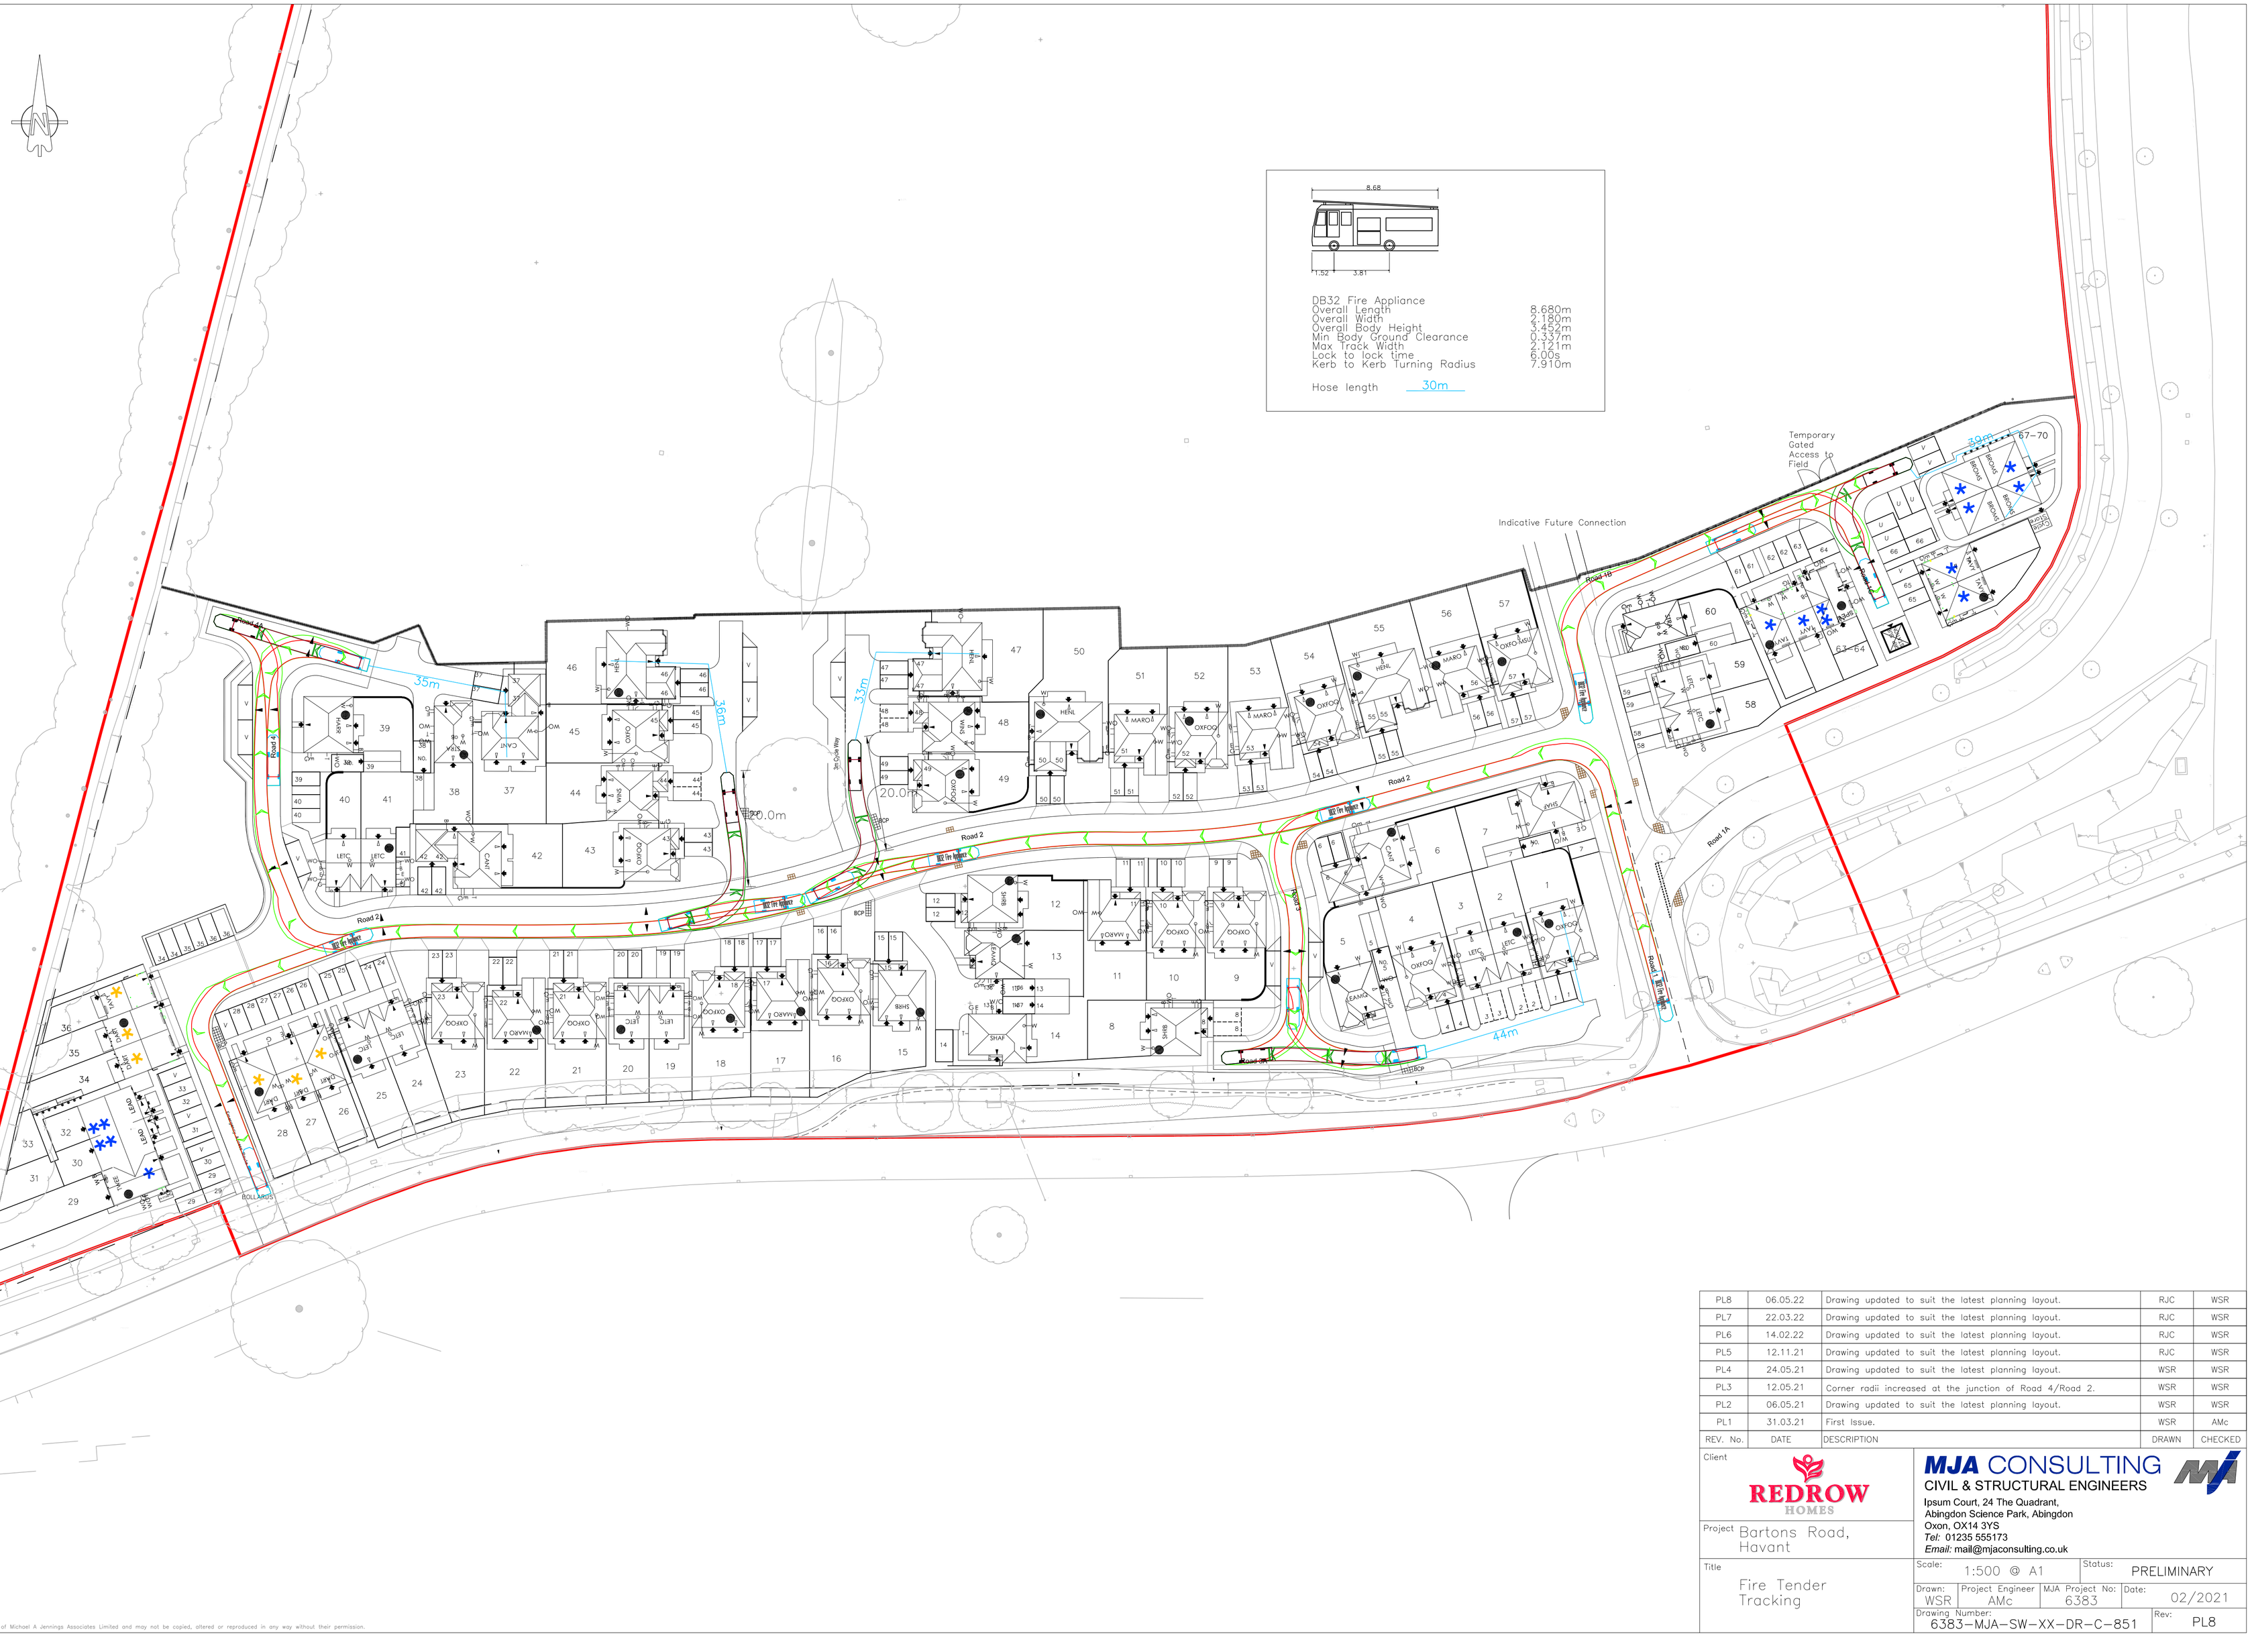


REV. No.	DATE	DESCRIPTION	DRAWN	CHECKED
PL8	06.05.22	Drawing updated to suit the latest planning layout.	RJC	WSR
PL7	22.03.22	Drawing updated to suit the latest planning layout.	RJC	WSR
PL6	14.02.22	Drawing updated to suit the latest planning layout.	RJC	WSR
PL5	12.11.21	Drawing updated to suit the latest planning layout.	RJC	WSR
PL4	24.05.21	Drawing updated to suit the latest planning layout.	WSR	WSR
PL3	12.05.21	Corner radii increased at the junction of Road 4/Road 2.	WSR	WSR
PL2	06.05.21	Drawing updated to suit the latest planning layout.	WSR	WSR
PL1	31.03.21	First Issue.	WSR	AMc

Client: REDROW HOMES

Project: Bartons Road, Havant

Title: Fire Tender Tracking

MJA CONSULTING
CIVIL & STRUCTURAL ENGINEERS
Ipsum Court, 24 The Quadrant,
Abingdon Science Park, Abingdon
Oxon, OX14 3YS
Tel: 01235 555173
Email: mail@mjaconsulting.co.uk

Scale: 1:500 @ A1
Status: PRELIMINARY
Drawn: WSR
Project Engineer: AMc
MJA Project No: 6383
Date: 02/2021
Drawing Number: 6383-MJA-SW-XX-DR-C-851
Rev: PL8

© This drawing is the copyright of Michael A Jennings Associates Limited and may not be copied, altered or reproduced in any way without their permission.