

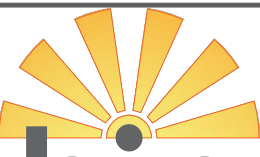
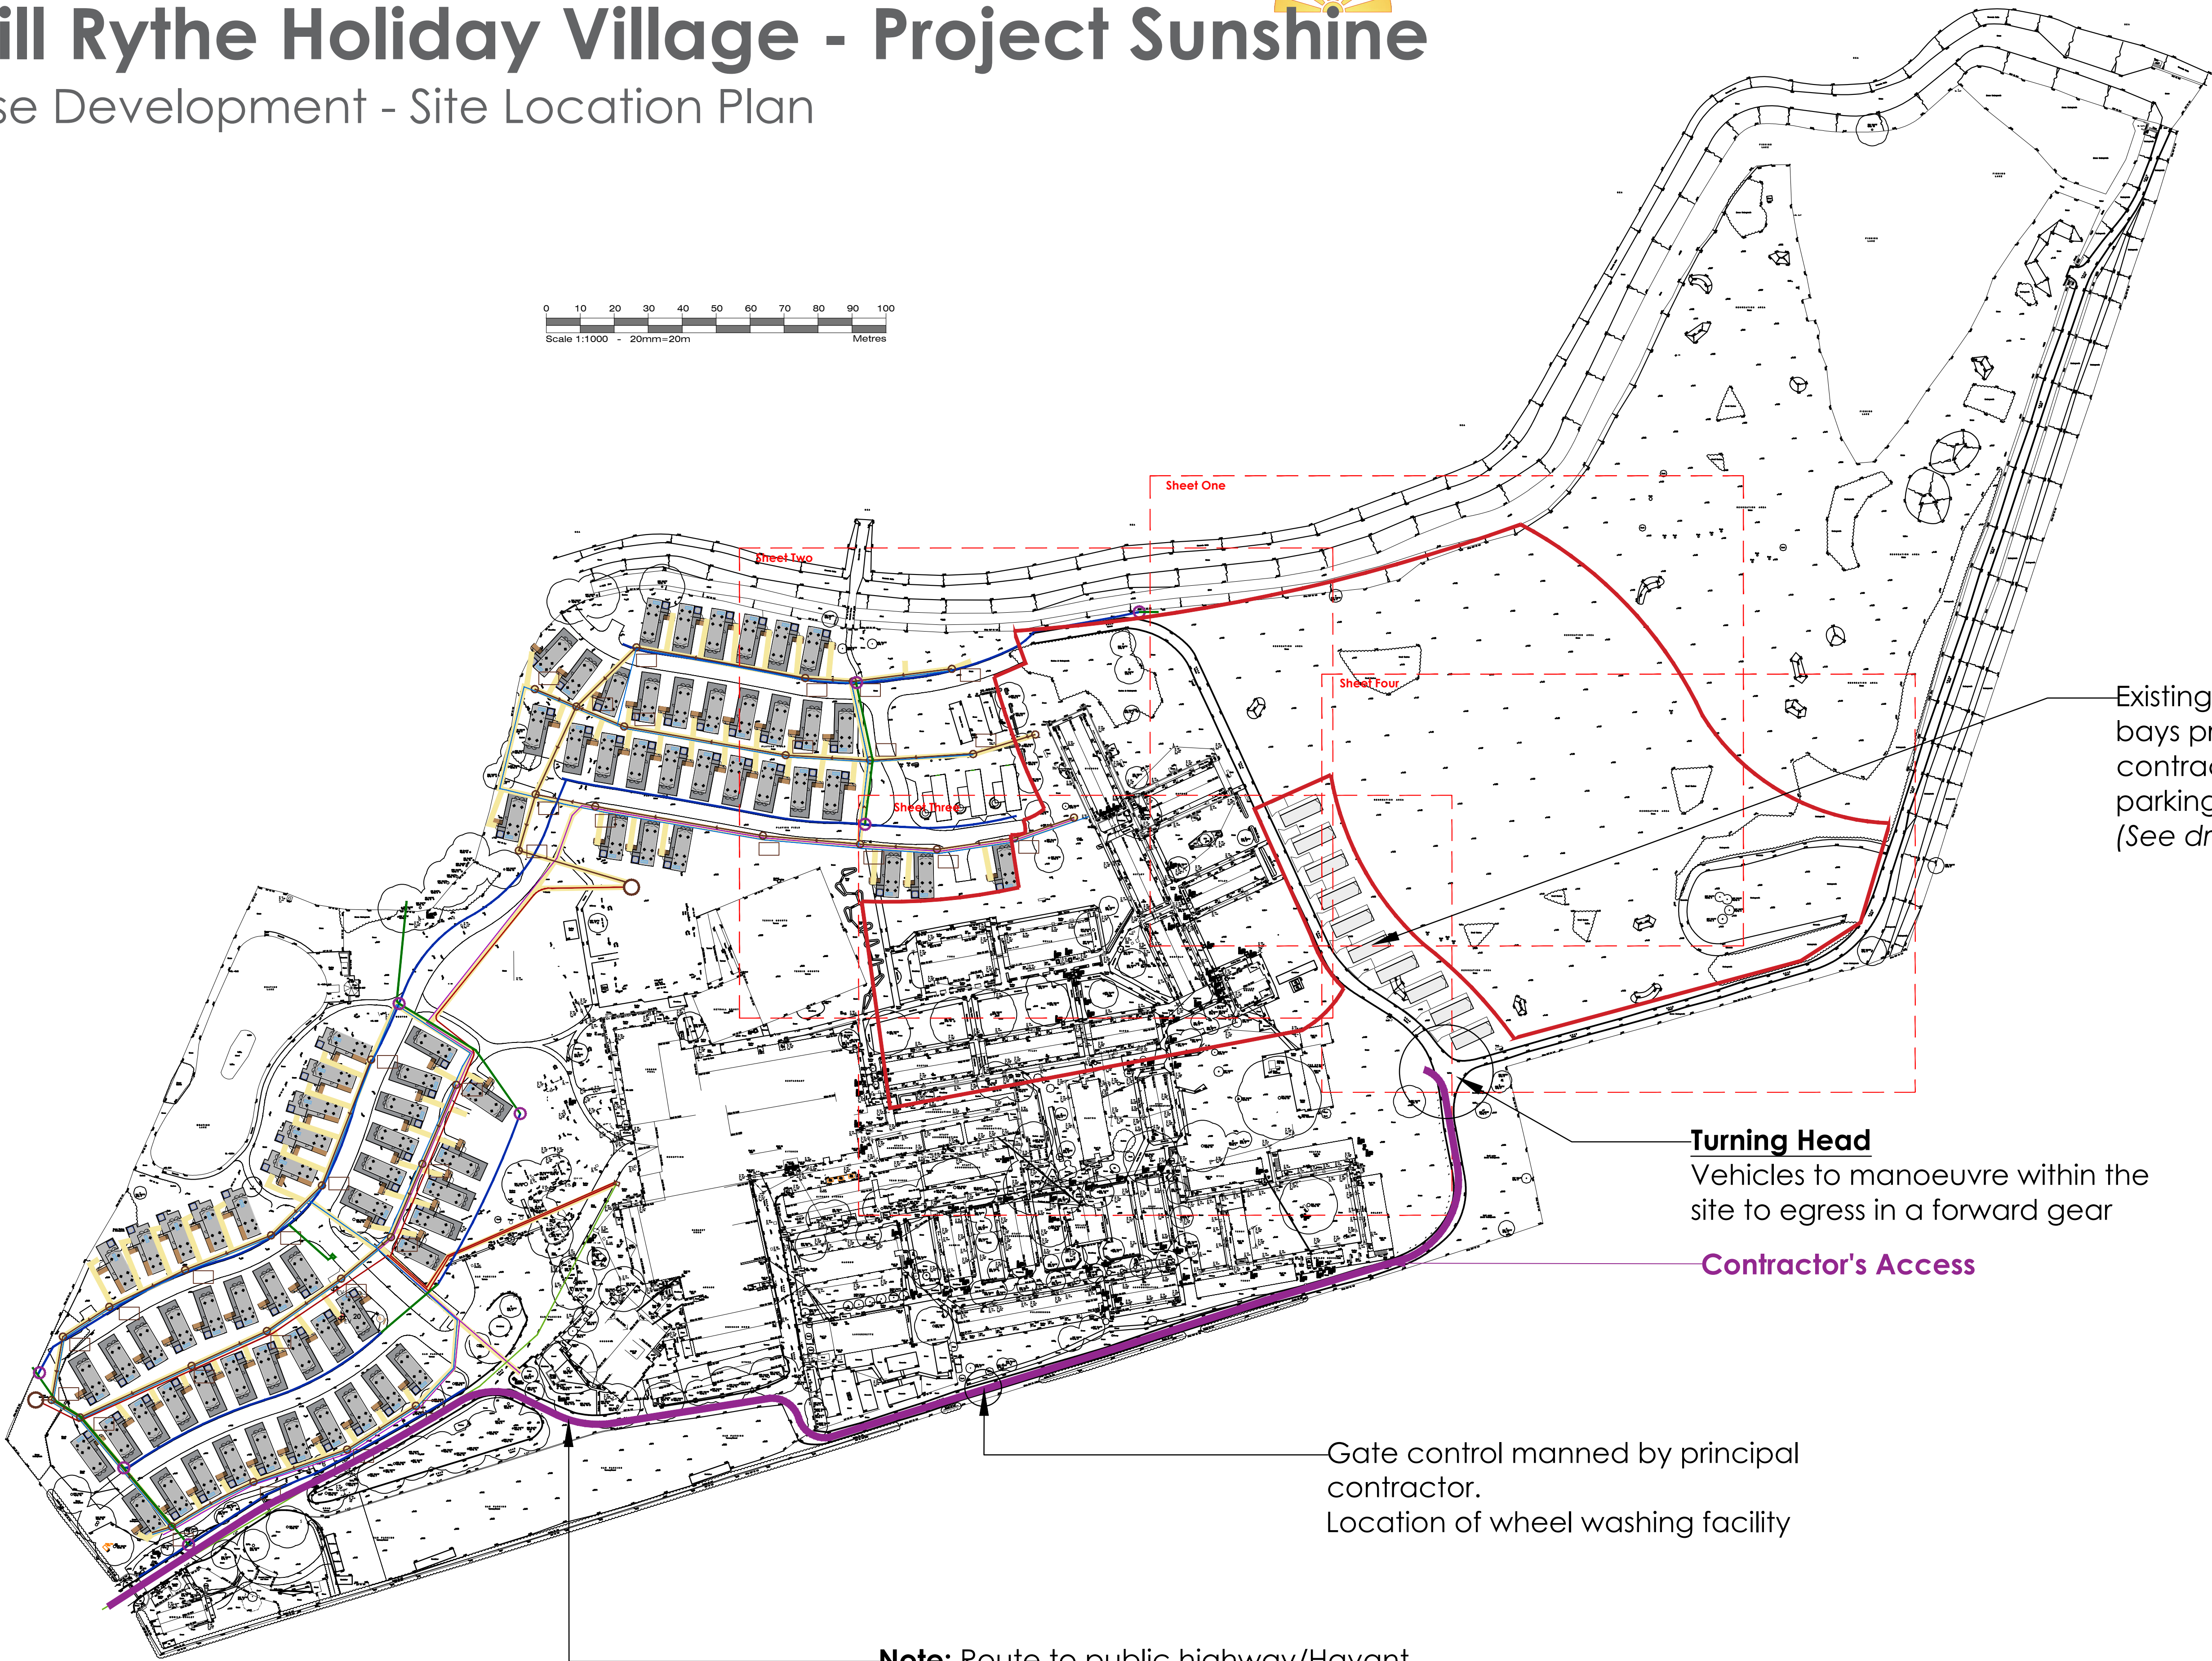


Mill Rythe Holiday Village - Project Sunshine

Base Development - Site Location Plan

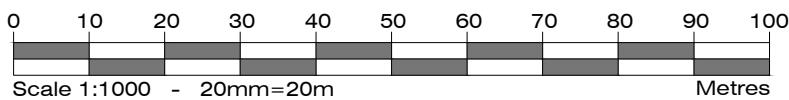

Copyright. This drawing is the property of A&M Architectural Partnership LLP. Its copyright and design content is reserved by them and the drawing is issued on the condition that it, is not copied, reproduced, retained or disclosed to any other unauthorized person, either wholly or in part without the consent in writing of A&M Architectural Partnership LLP.
Do not scale this drawing. Drawings can be scaled for Planning purposes only.
Verify all dimensions on site before commencing any work or preparing any shop drawings. All dimensions are in mm unless otherwise stated. Report any alterations or omissions to the Architect.
This drawing incorporates information from other professions. A&M Architectural Partnership LLP cannot accept responsibility for the integrity and accuracy of such information. Any clarification and/or additions that are required appertaining to such information should be sought from the relevant profession or their appointed representative. All contractors and sub contractors are to comply in all respects with current building regulations whether or not specifically stated on these drawings.

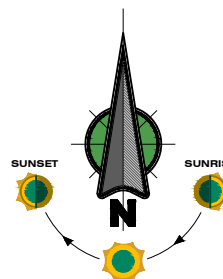

Existing caravan bases and parking bays provide hardstanding for contractors accommodation and parking for 10 No. vehicles.
(See drawing 4566-BD-101)

Turning Head
Vehicles to manoeuvre within the site to egress in a forward gear

Contractor's Access

Gate control manned by principal contractor.
Location of wheel washing facility

Note: Route to public highway/Havant Road swept twice weekly

B	As CMP	FB	31.03.22
A	Added Sheet References	RW	11.11.21
Rev.	Details	Name	Date



A&M Architectural Partnership LLP

40 Cambridge Road, Hastings, East Sussex, TN34 1DT
T: 01424 200222 W: amarchitectural.co.uk E: admin@a-and-m.co.uk

Client: **Away Resorts Ltd.**

Site Address: **Mill Rythe Holiday Village**
Havant Road, Hayling Island,
Hampshire, PO11 0PB

Project: **Project Sunshine**
Phase One

Drawing Title: **Site Location Plan**

Date: **Sept 2021** Scale: **1:1000@A1** Drawn: **RW**
Computer File Name: **4566-BD-100,110,111,112,113 etc.dwg** Checked By: **-**

Status: **For Information**

Drawing Number: **4566-BD-100** Revision: **B**