



PROPOSED ELEVATIONS
SCALE 1 : 100

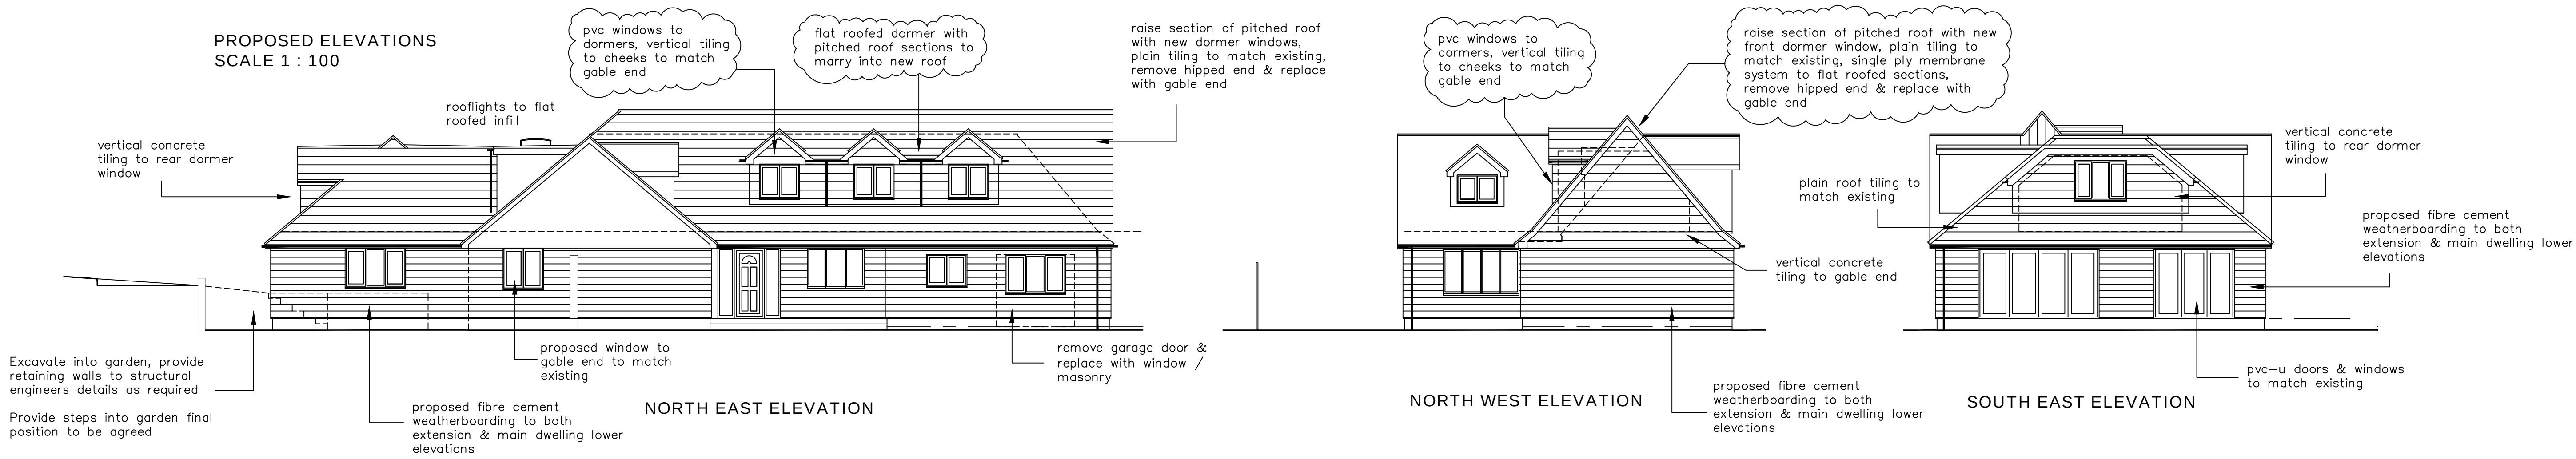


PROPOSED LAYOUT
SCALE 1 : 50

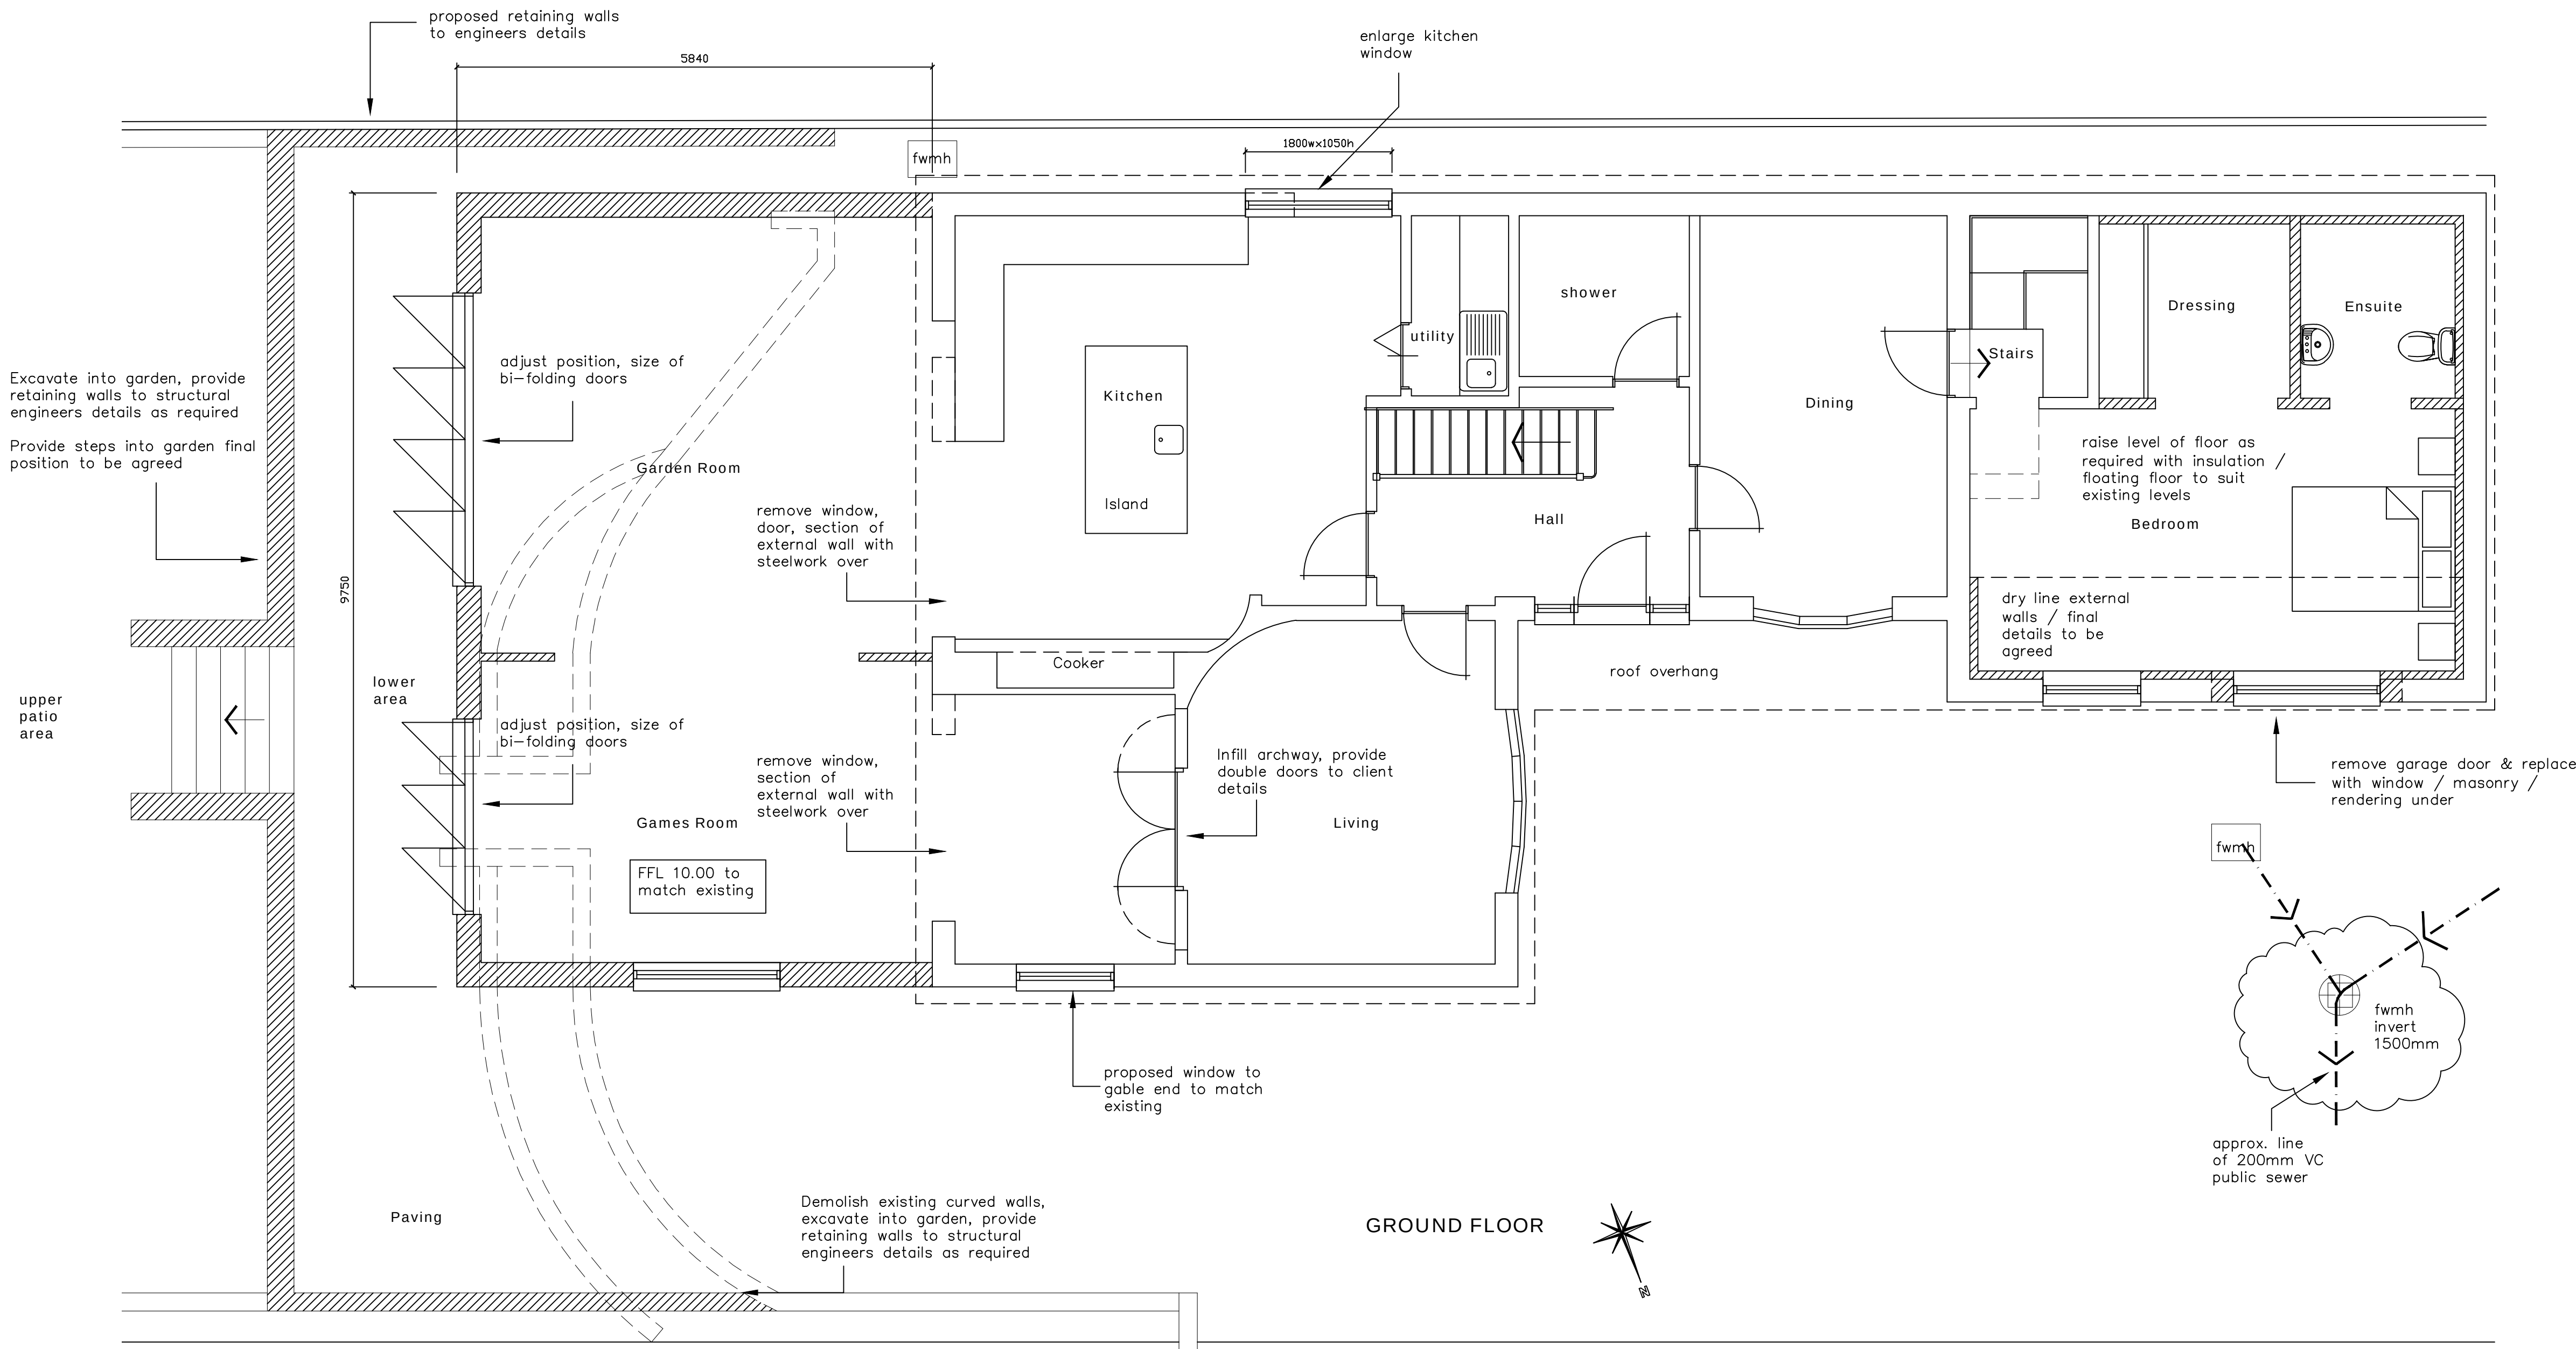

KEY:	
	Blockwork
	External brickwork
	Timber/metal framed stud walling
	Mains Powered Extract Fan
	Mains Powered interconnecting smoke detectors
	SVP Soil & vent pipe
	SS Stub stack
	RWP Rain water pipe
	Spot levels

NOTES:
The design and construction of this project shall be in accordance with the current Building Regulations & NHBC Standards. These notes & drawings have been prepared solely for the purpose of Planning & Building Regulation approval.
Do not scale from this drawing unless for Planning purposes. All dimensions to be checked on-site and any alterations to be approved by the Architect and/or client prior to any work commencing.
Ordinance Survey Licence No: 100047591
This drawing to be copyright and to be read in conjunction with all other drawings

AMENDMENTS:
Rev A : Alterations to bi-folding doors to extension, weatherboarding added in lieu of rendering to lower elevations. Main dwelling elevations amended to include weatherboarding to entire lower elevations, kitchen window enlarged – 19/05/21
Rev B : Proposed front dormer amended – 13/01/22
Rev C : Amendments to notes in revision bubbles, foul sewer details added – 03/02/22

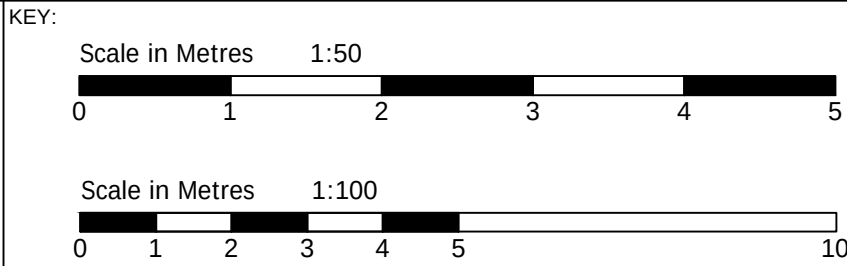

CLIENT NAME & ADDRESS
Mr & Mrs S Brewer
Rosebud Cottage
Stakes Hill Road
Waterlooville
PO7 5UB

PROJECT ADDRESS
Rosebud Cottage
Stakes Hill Road
Waterlooville
PO7 5UB

DRAWING DETAILS
PLANNING DRAWING
Proposed Ground Floor Layout & Elevations.

PROJECT No 947	DWG No 2	REV No C
SCALE 1:50 1:100 @ A1	DRAWN BWH	DATE 22/10/20



B H ARCHITECTURE Ltd
Heath Cottage
Newlands Lane
Purbrook
Waterlooville
Hants
PO7 5SQ
Tel: 023 9223 2322
Mob: 07747 771808
E-mail:bernard@bernardharding.com