


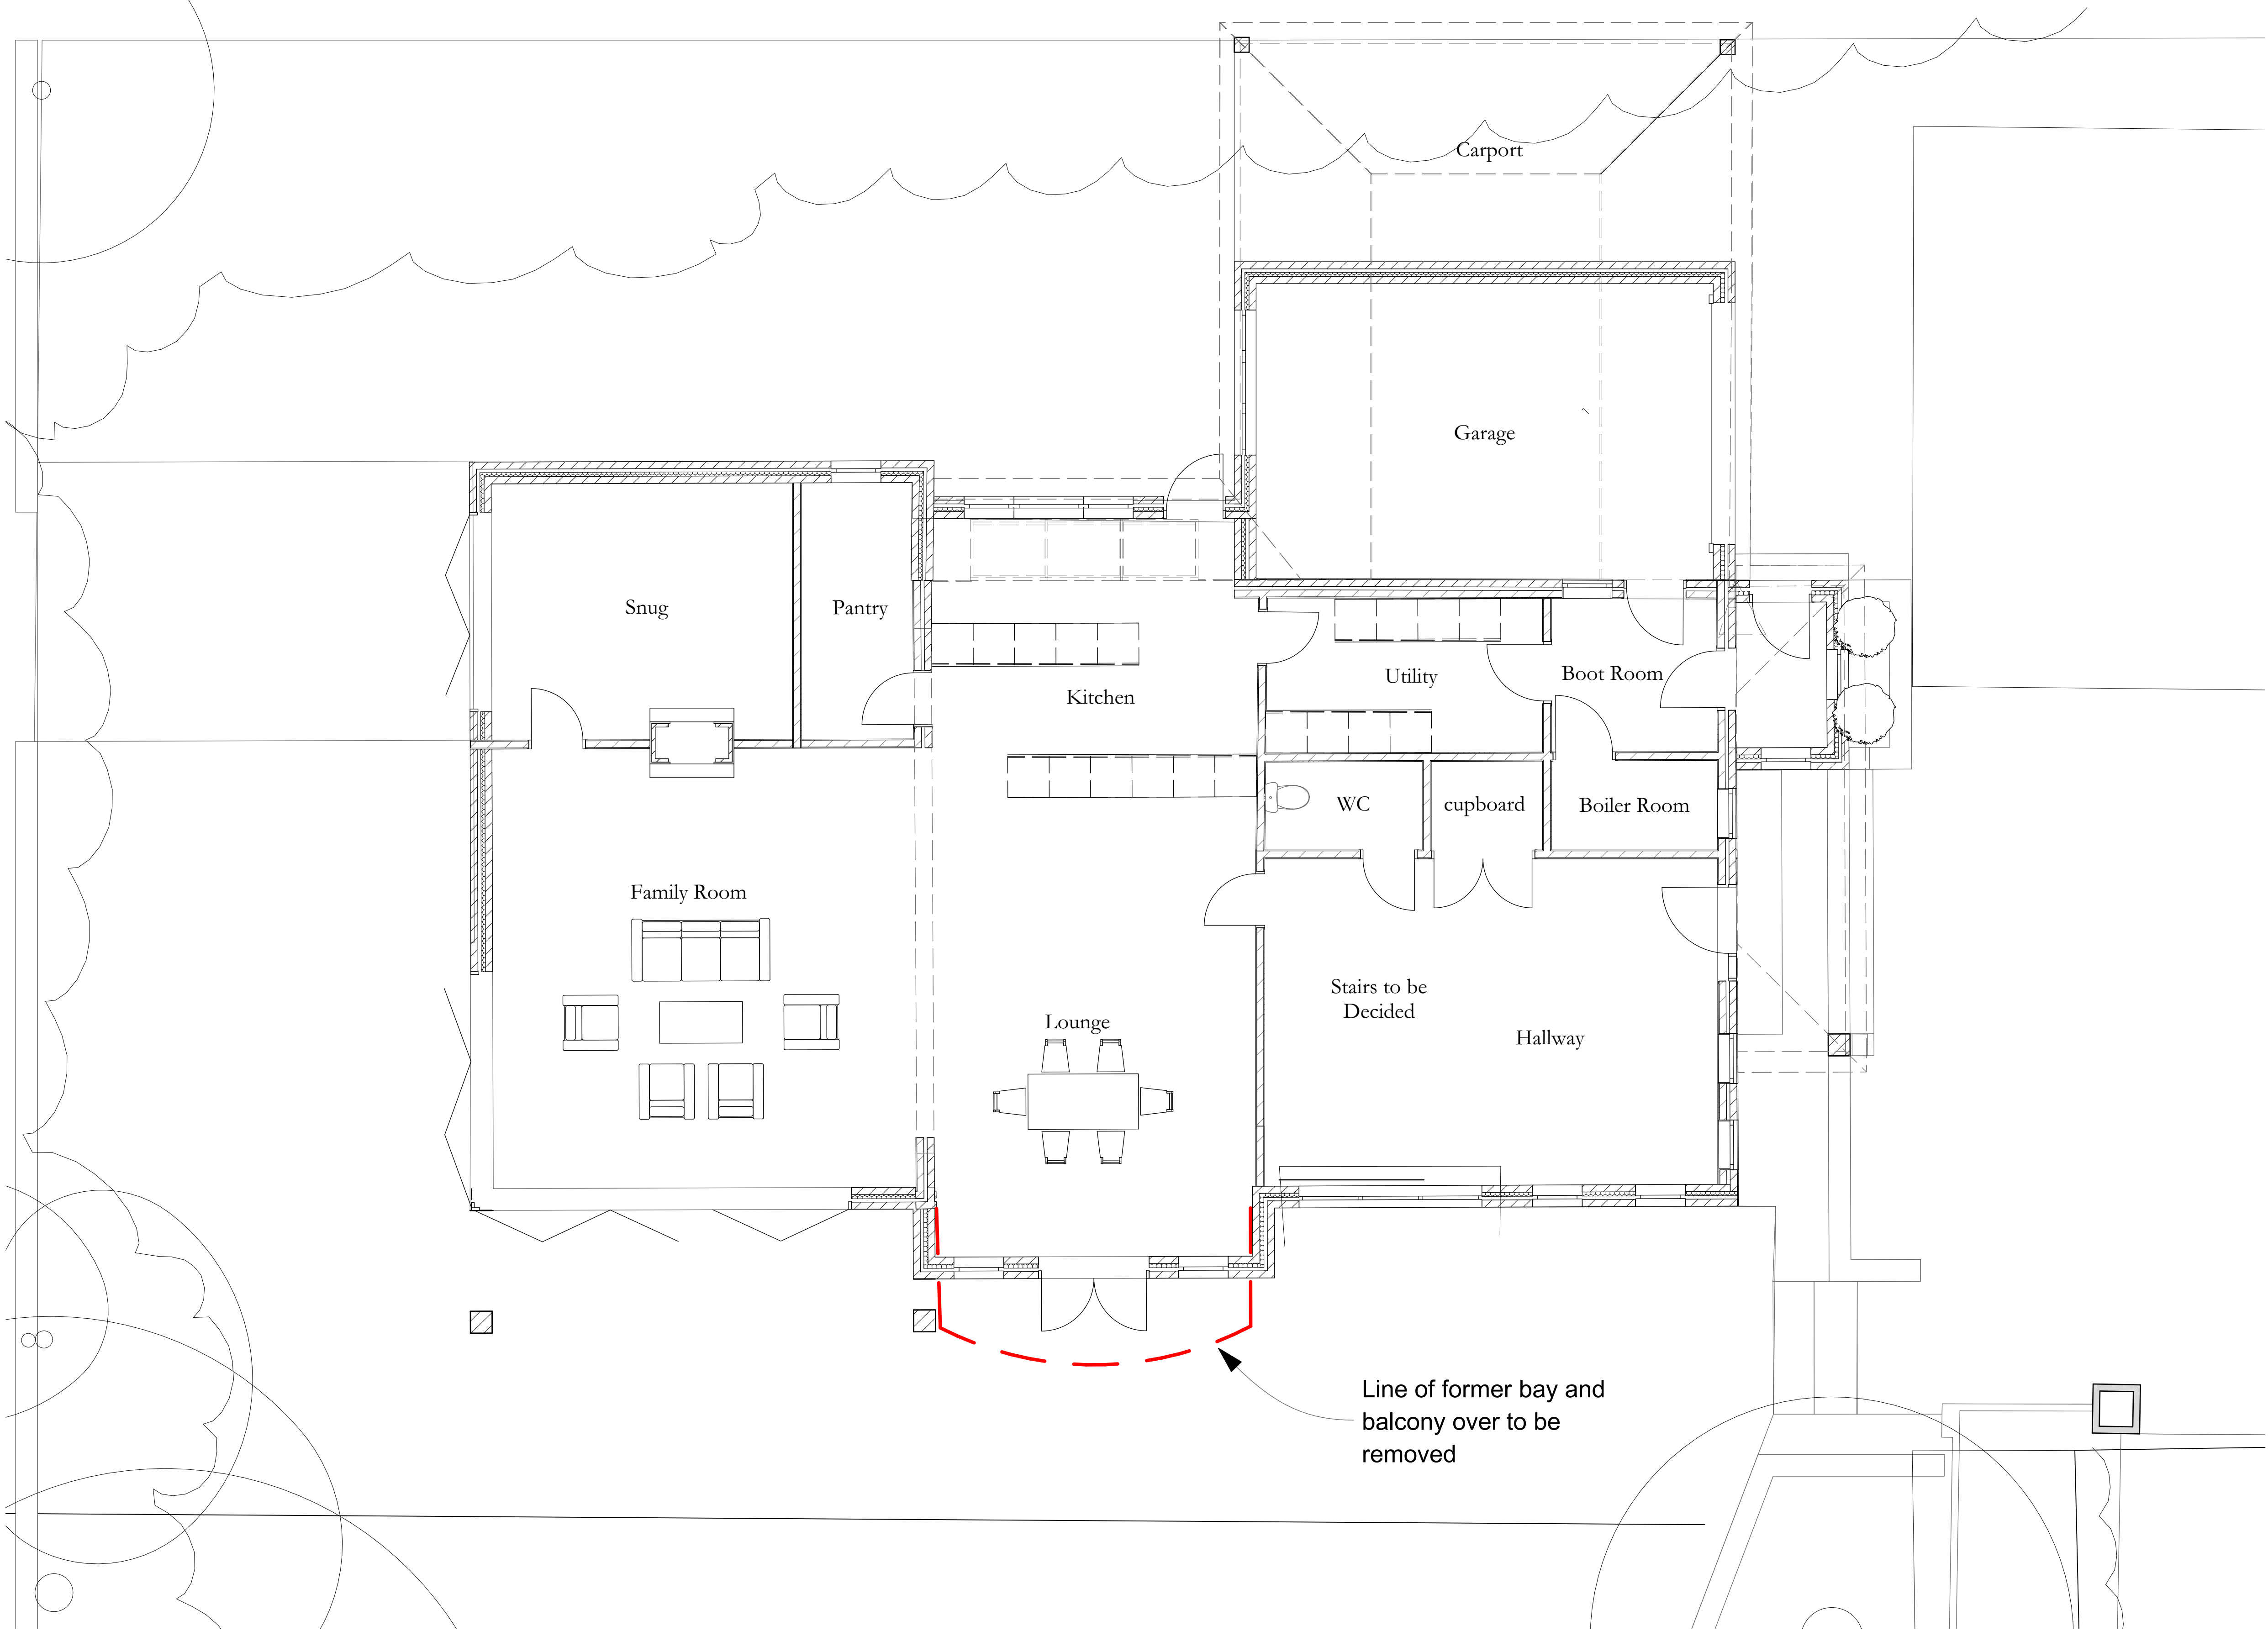

Ground Floor
1:50