

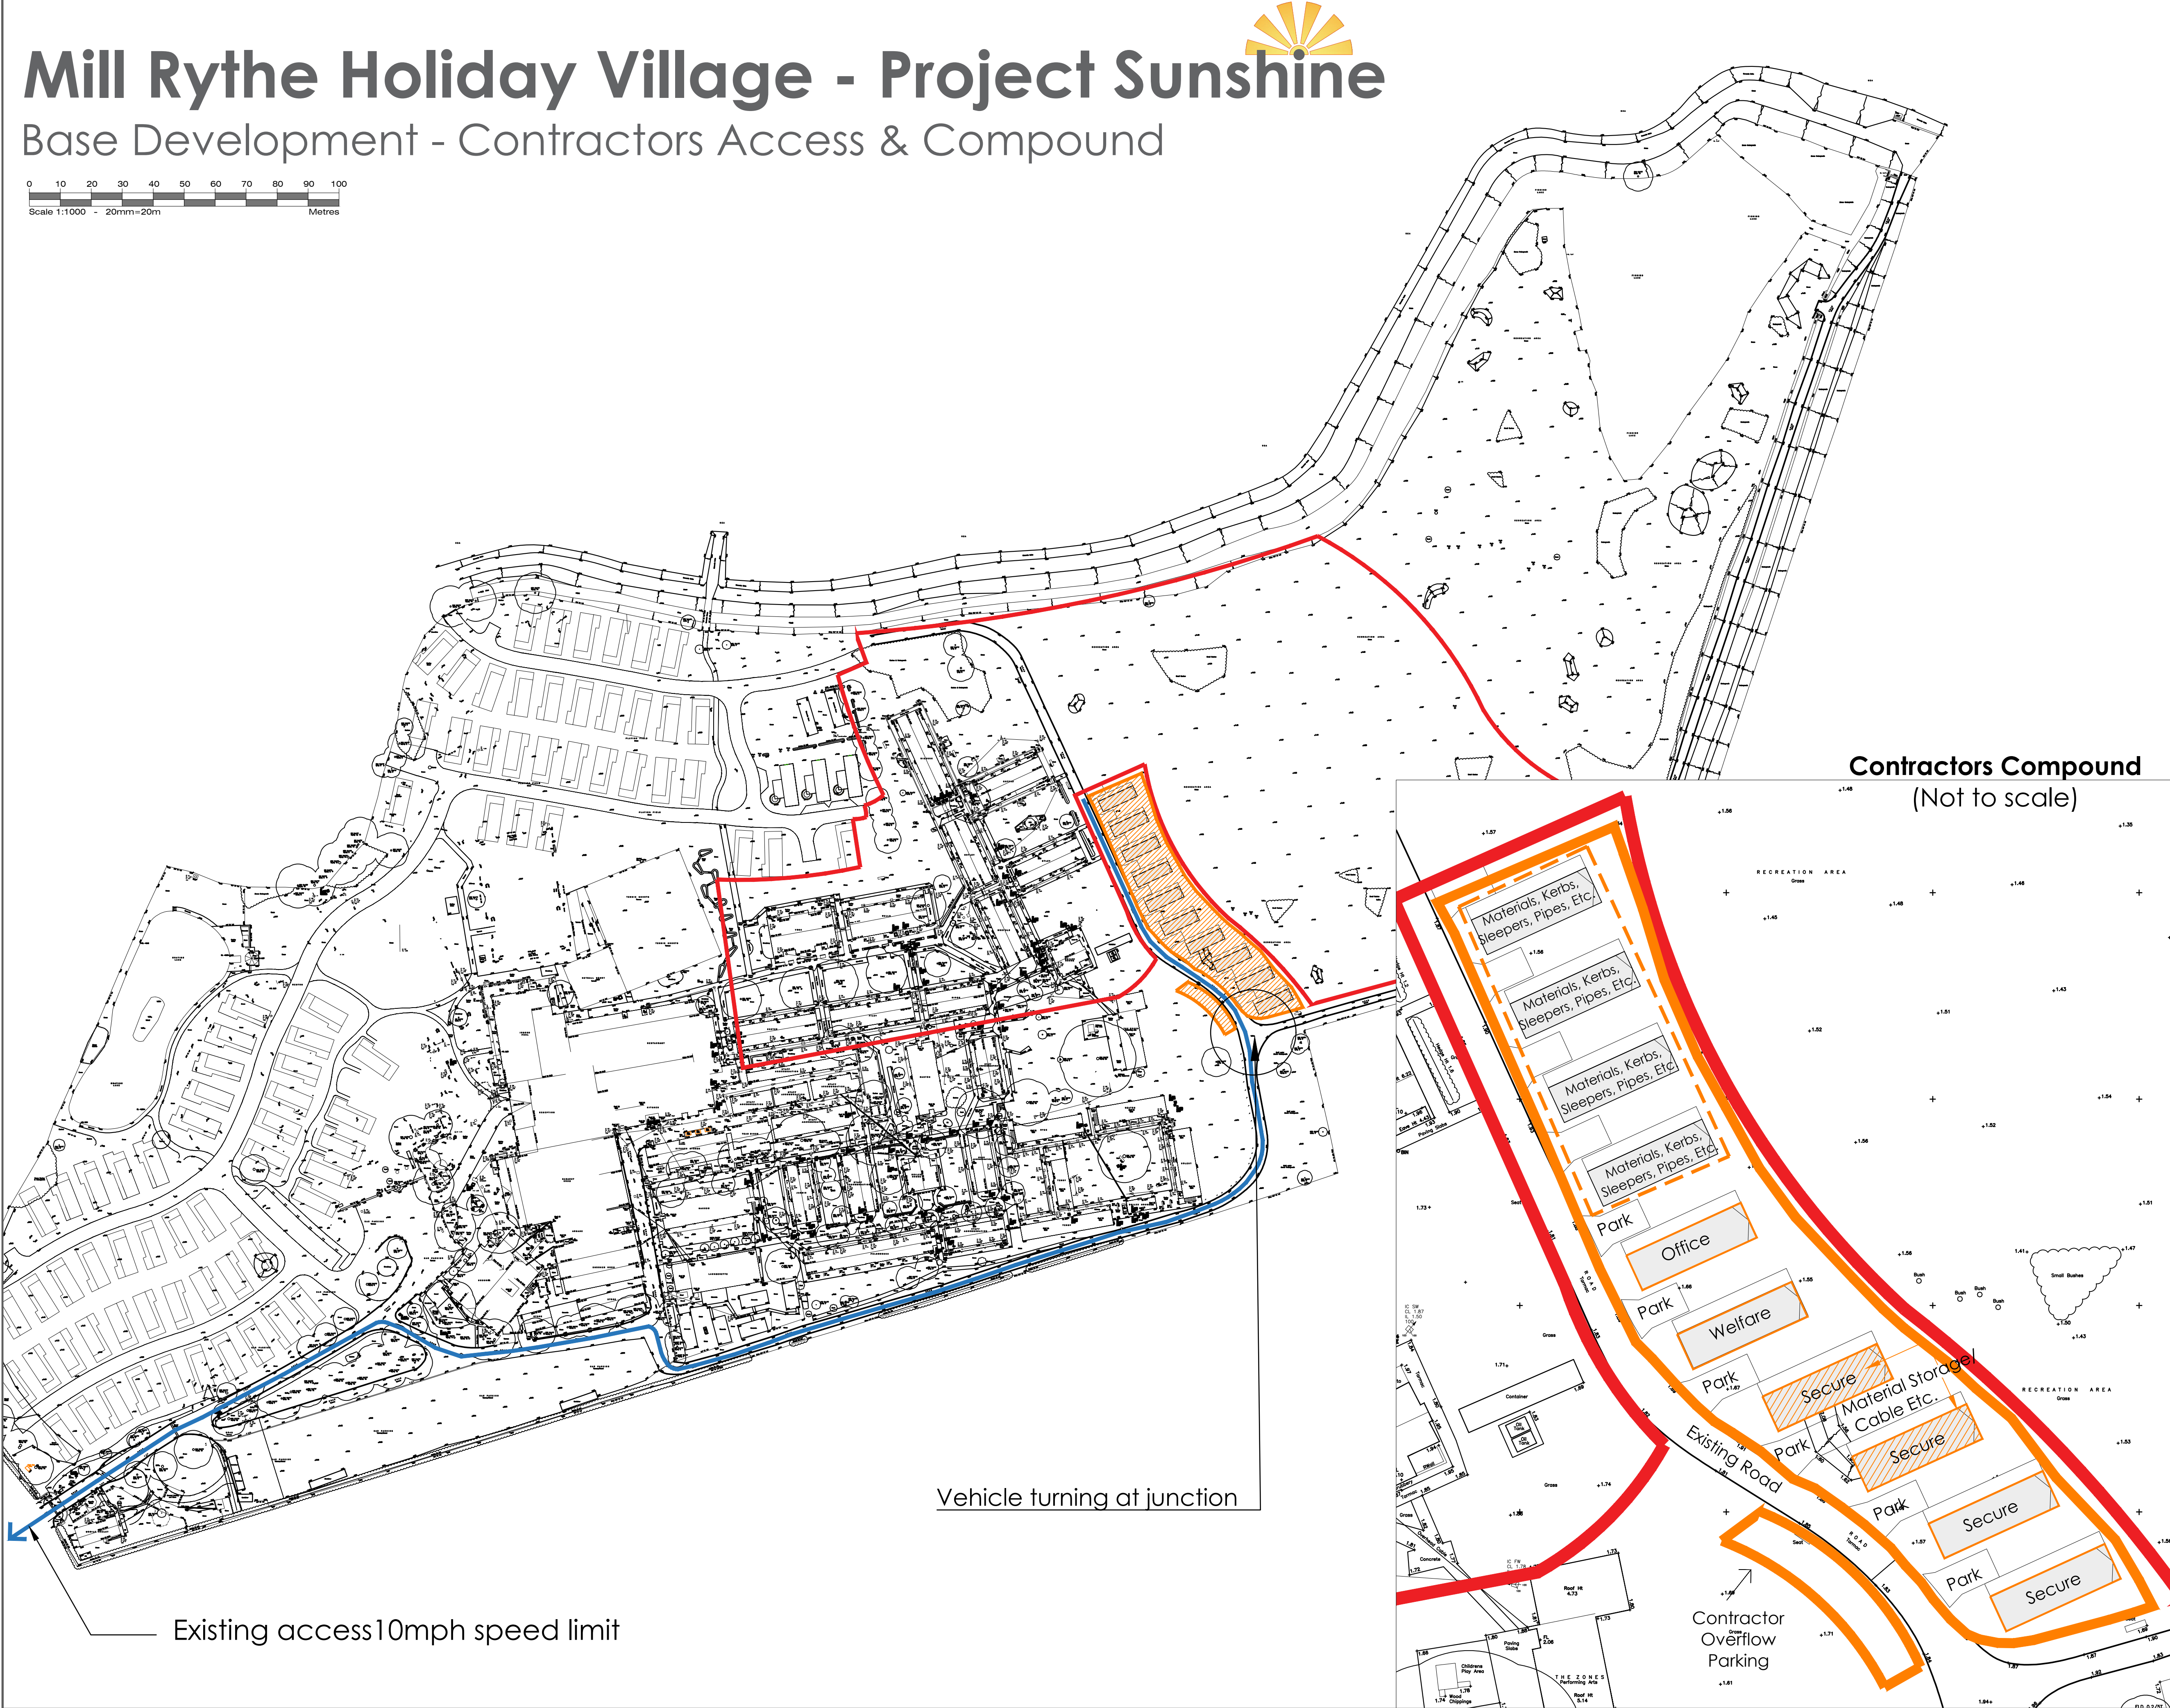


Mill Rythe Holiday Village - Project Sunshine

Base Development - Contractors Access & Compound

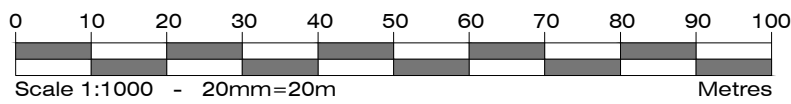


Copyright. This drawing is the property of A&M Architectural Partnership LLP. Its copyright and design content is reserved by them and the drawing is issued on the condition that it, is not copied, reproduced, retained or disclosed to any other unauthorized person, either wholly or in part without the consent in writing of A&M Architectural Partnership LLP.
Do not scale this drawing. Drawings can be scaled for Planning purposes only.
Verify all dimensions on site before commencing any work or preparing any shop drawings. All dimensions are in mm unless otherwise stated. Report any alterations or omissions to the Architect.
This drawing incorporates information from other professions. A&M Architectural Partnership LLP cannot accept responsibility for the integrity and accuracy of such information. Any clarification and/or additions that are required appertaining to such information should be sought from the relevant profession or their appointed representative. All contractors and sub contractors are to comply in all respects with current building regulations whether or not specifically stated on these drawings.

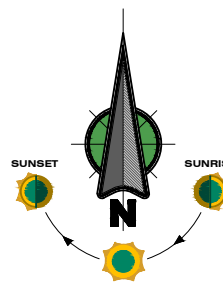

- Site
- Contractors Access Route
- Contractors Compound

Note: All containers placed on existing serviced caravan bases

Contractors Compound (Not to scale)

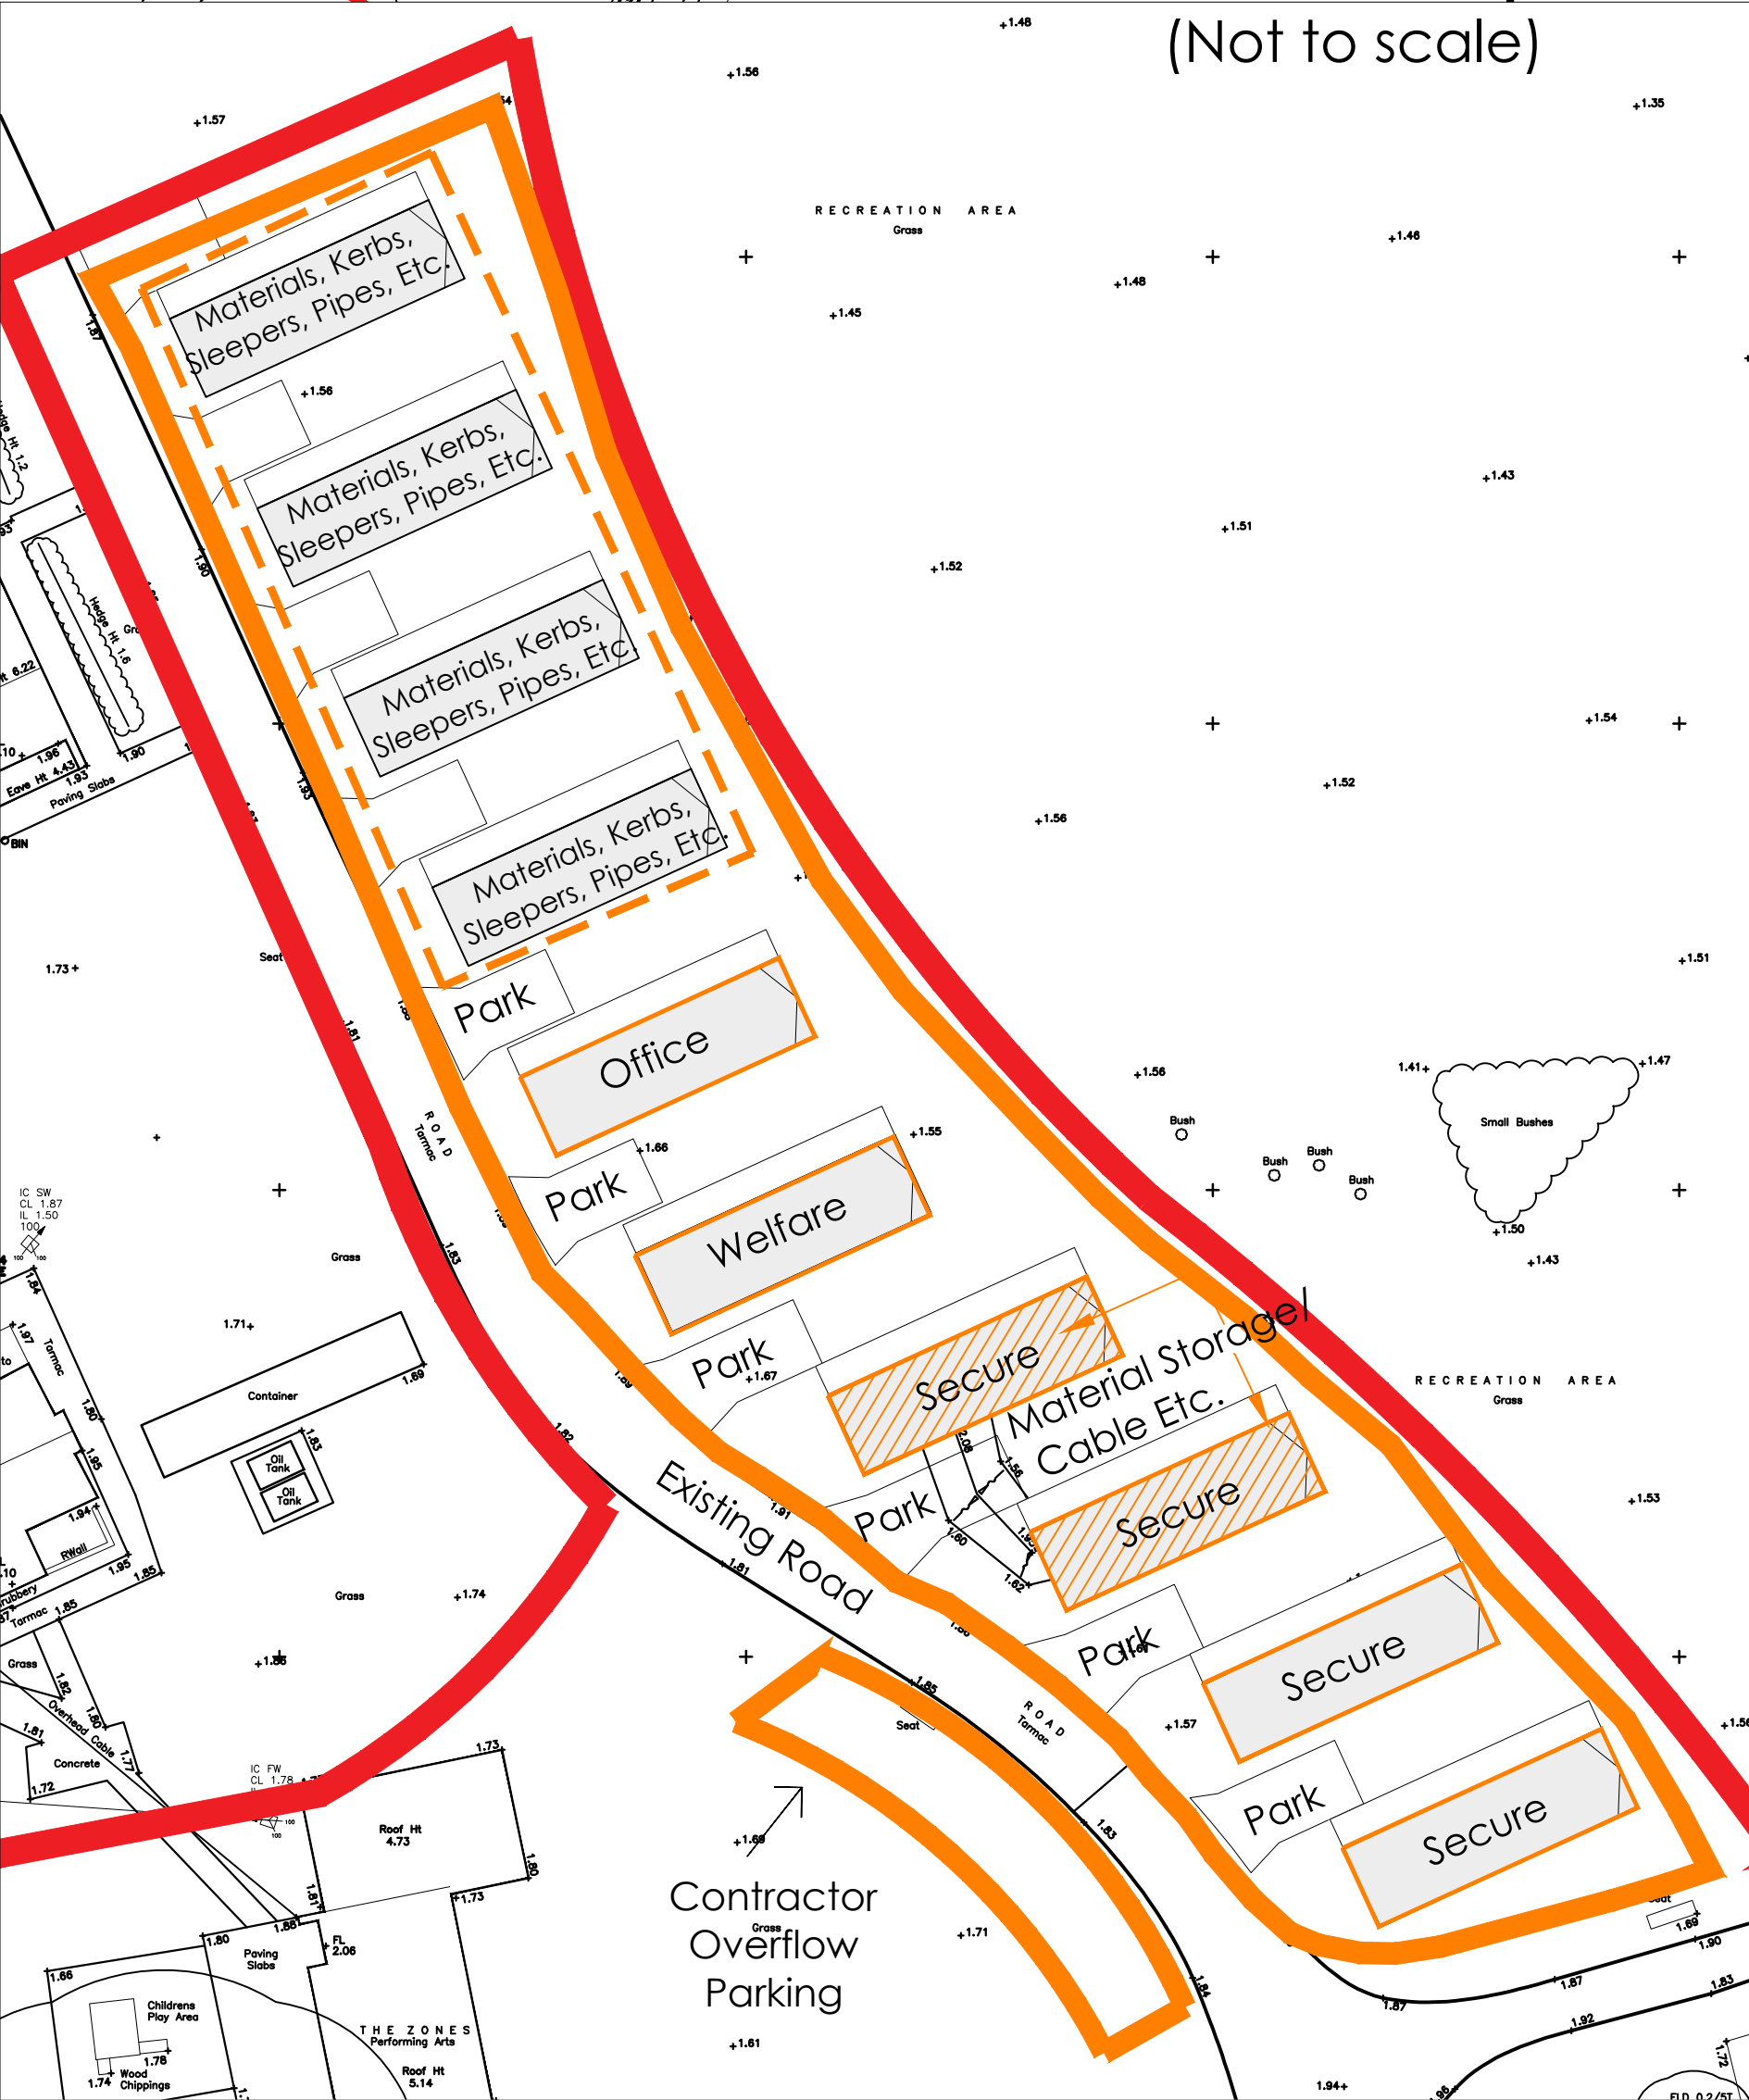

Mill Rythe

A	As CMP	FB	31.03.22
Rev.	Details	Name	Date

A & M

A&M Architectural Partnership LLP

40 Cambridge Road, Hastings, East Sussex. TN34 1DT
T: 01424 200222 W: amarchitectural.co.uk E: admin@a-and-m.co.uk

Client: **Away Resorts Ltd.**

Site Address: **Mill Rythe Holiday Village**
Havant Road, Hayling Island,
Hampshire, PO11 0PB

Project: **Project Sunshine**
Phase Two

Drawing Title: **Contractor Access and Compound**

Date: **Feb 2022** Scale: **1:1000@A1** Drawn: **FB**
Computer File Name: **4566-BD-101, 102.dwg** Checked By: **-**

Status: **FOR INFORMATION**

Drawing Number: **4566-BD-101** Revision: **A**