

Detailed Plant Schedule

Trees			
No.	Species Name	Specification	Density, Girth, Height
2 No.	Acer campestre	Heavy Standard, Clear Stem 175-200	RB Counted 12-14cm 3.5-4.0m
1 No.	Amelanchier lamarckii	Multi-Stemmed	Counted 150-175cm
2 No.	Carpinus betulus	Heavy Standard, Clear Stem 175-200	RB Counted 12-14cm 3.5-4.0m
2 No.	Tilia cordata	Heavy Standard, Clear Stem 175-200	RB Counted 12-14cm 3.5-4.0m
1 No.	Ulmus hollandica 'Lobel'	Heavy Standard, Clear Stem 175-200	RB Counted 12-14cm 3.5-4.0m
Total: 8 No.			

Hedges			
No.	Species Name	Specification	Density, Pot Size Height
95 No.	Acer campestre	BR: Native Mixed Hedge Planting 0.3Ct Double Staggered at 0.3m offset	80-100cm
49 No.	Corylus avellana	BR: Native Mixed Hedge Planting 0.3Ct Double Staggered at 0.3m offset	80-100cm
25 No.	Crataegus monogyna	BR: Native Mixed Hedge Planting 0.3Ct Double Staggered at 0.3m offset	80-100cm
156 No.	Hebe 'Red Edge'	Bushy: C: Hedge 4/m	3L
25 No.	Maurus sylvestris	BR: Native Mixed Hedge Planting 0.3Ct Double Staggered at 0.3m offset	80-100cm
25 No.	Prunus spinosa	BR: Native Mixed Hedge Planting 0.3Ct Double Staggered at 0.3m offset	80-100cm
Total: 375 No.			


Shrubs (Plant in groups of 1, 3, 5 and 7's)			
No.	Species Name	Specification	Density, Pot Size Height
3 No.	Brachyglottis 'Sunshine'	Bushy: C: 3/m²	3L
20 No.	Hebe franciscana 'Variegata'	Bushy: C: 3/m²	3L
8 No.	Hypericum 'Hilcote'	Bushy: C: 4/m²	3L
1 No.	Ribes rubrum	C: Feature Shrub Counted 5L	40-60cm
3 No.	Rosmarinus off. 'Miss Jessop's Upright'	Bushy: C: 3/m²	3L
13 No.	Sarcococca hockeniana 'Winter Gem'	Bushy: C: 4/m²	3L
1 No.	Tamarix tetrandia	C: Feature Shrub Counted 10L	100-125cm
Total: 49 No.			

Herbaceous (Plant in groups of 1, 3, 5 and 7's)			
No.	Species Name	Specification	Density, Pot Size
10 No.	Cerastium plumbaginoides	Full Pot 5/m²	2L
30 No.	Iberis sempervirens	Full Pot 7/m²	2L
11 No.	Lysimachia vulgaris	Full Pot 4/m²	2L
8 No.	Phlox russelliana	Full Pot 3/m²	2L
Total: 59 No.			

Bulbs (Plant in uneven groups 5-9)			
No.	Species Name	Specification	Density
2652 No.	Crocus tamarisianus 'Ruby Giant'	Grade 7/8	75/m²
Total: 2652 No.			

Grasses (Plant in groups of 1, 3, 5 and 7's)			
No.	Species Name	Specification	Density, Pot Size
26 No.	Carex osteniensis 'Evergold'	Full Pot 5/m²	2L
Total: 26 No.			

Key Schedule
RB=Rootballed
C=Container Grown
L=Live Size
BR=Bareroot

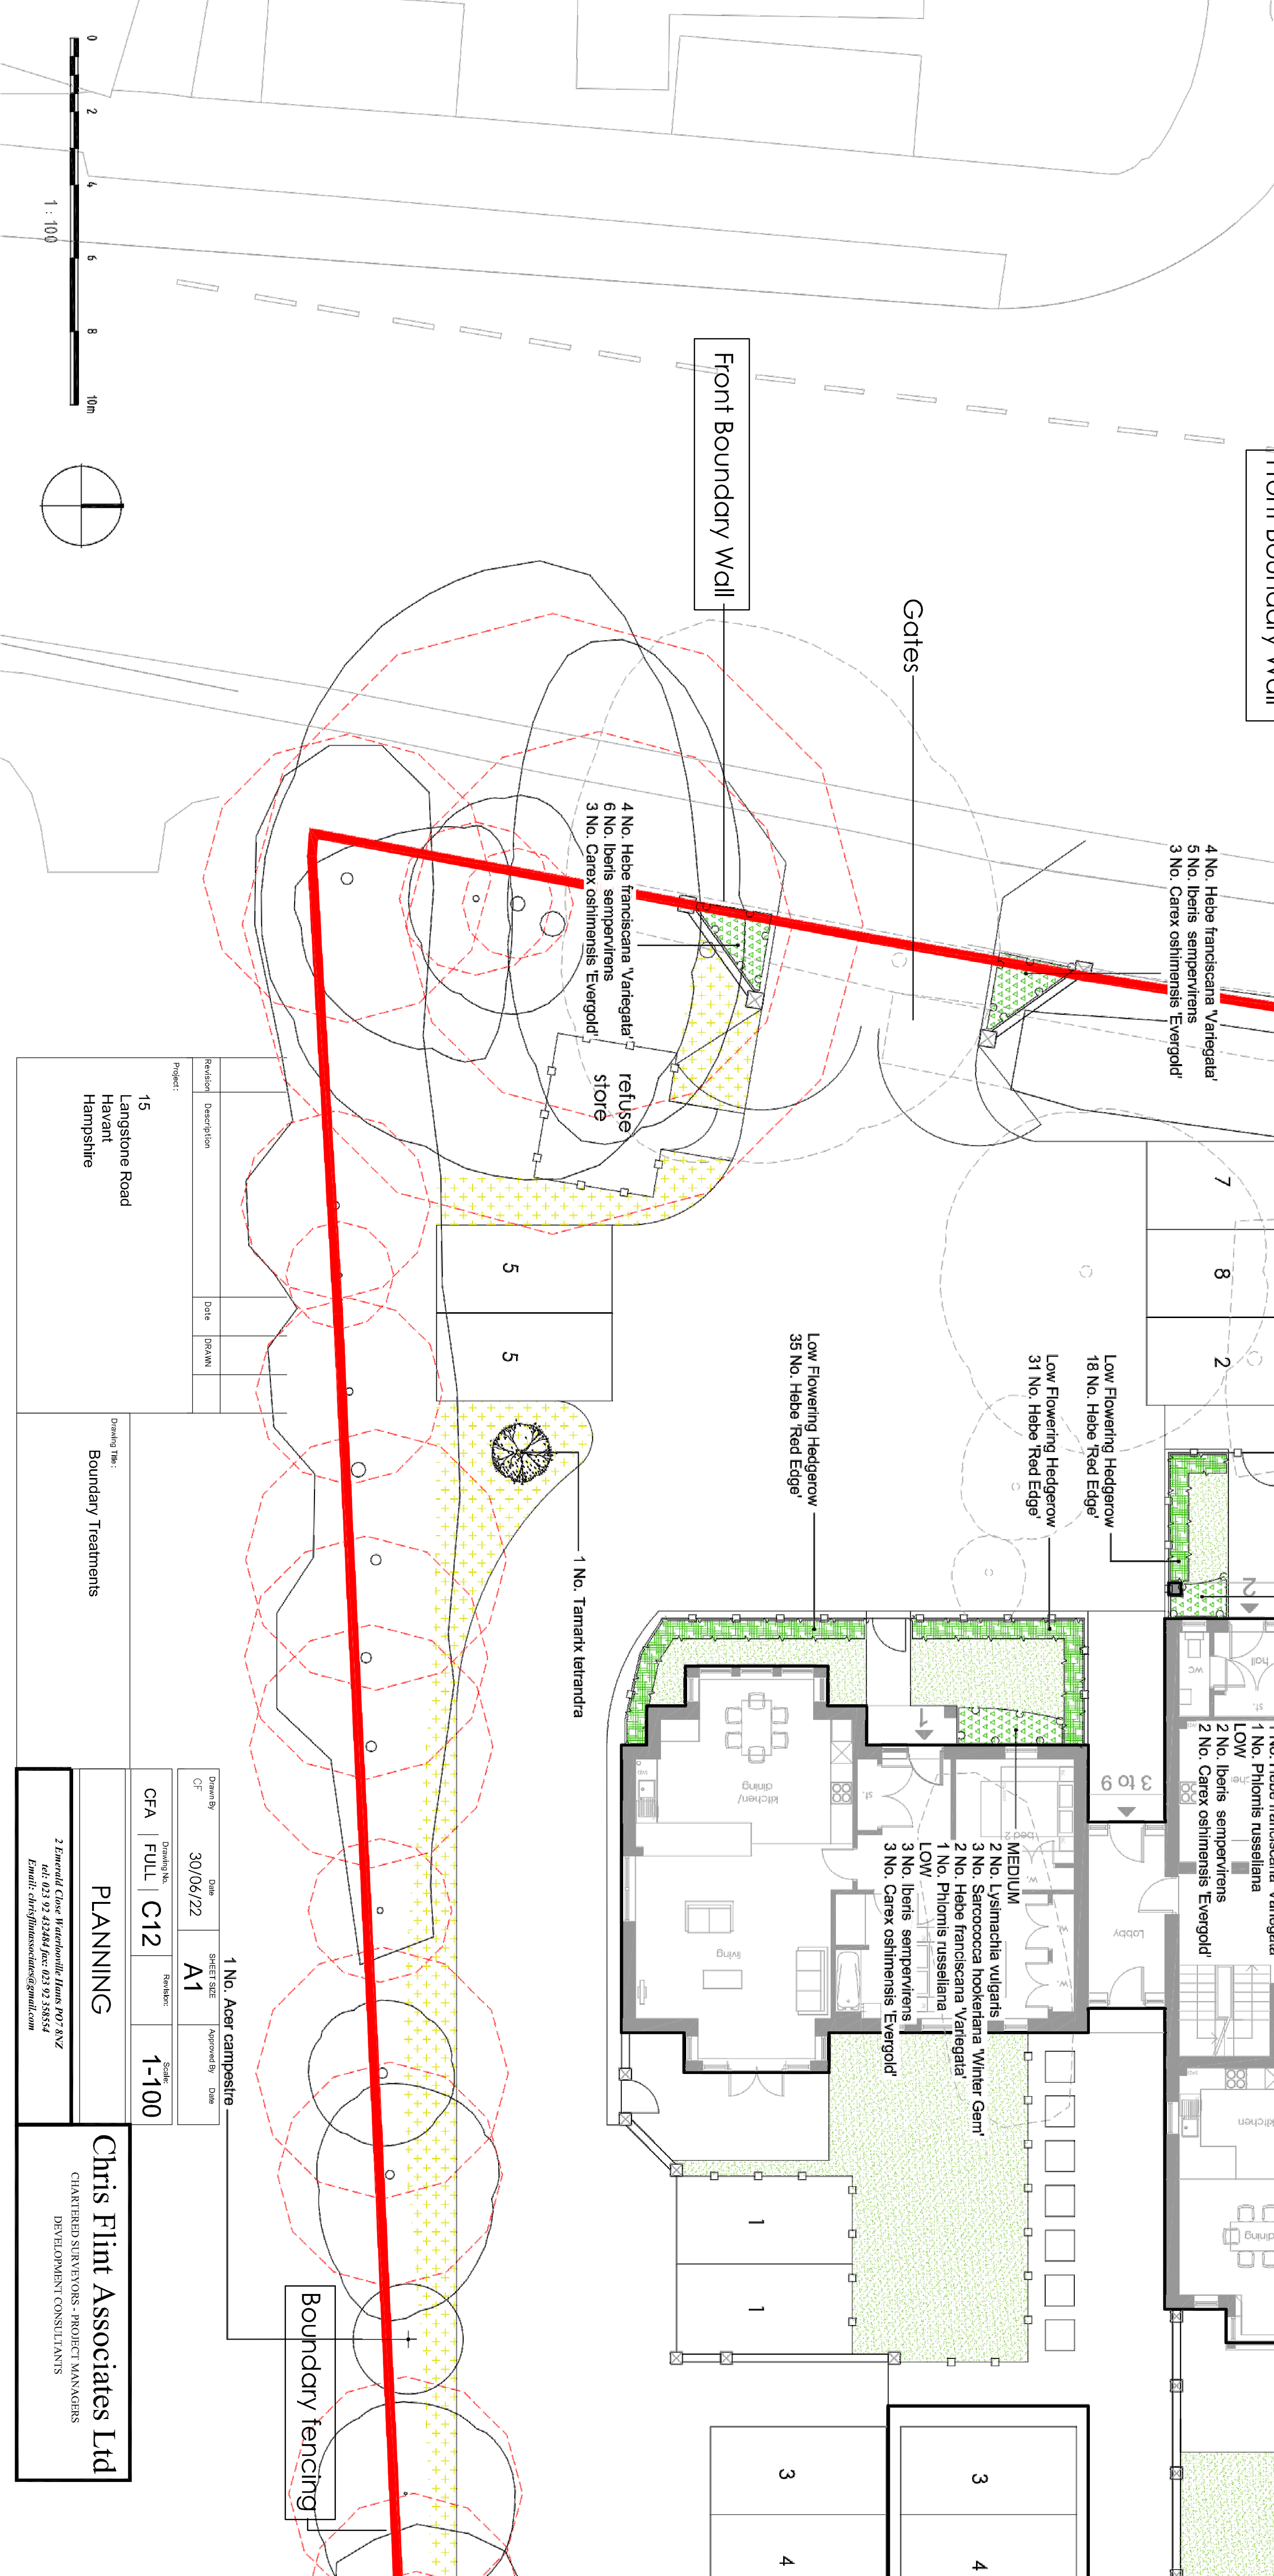

Drawn By	Date	Scale
C.F.	30/06/22	A1

CFA | FULL | C12 | 1-100

2 Emerald Close Waterloville Plans PO7 ANZ
Tel: 013 93 43244 Fax: 013 93 33854
Email: info@flintassociates.co.uk