


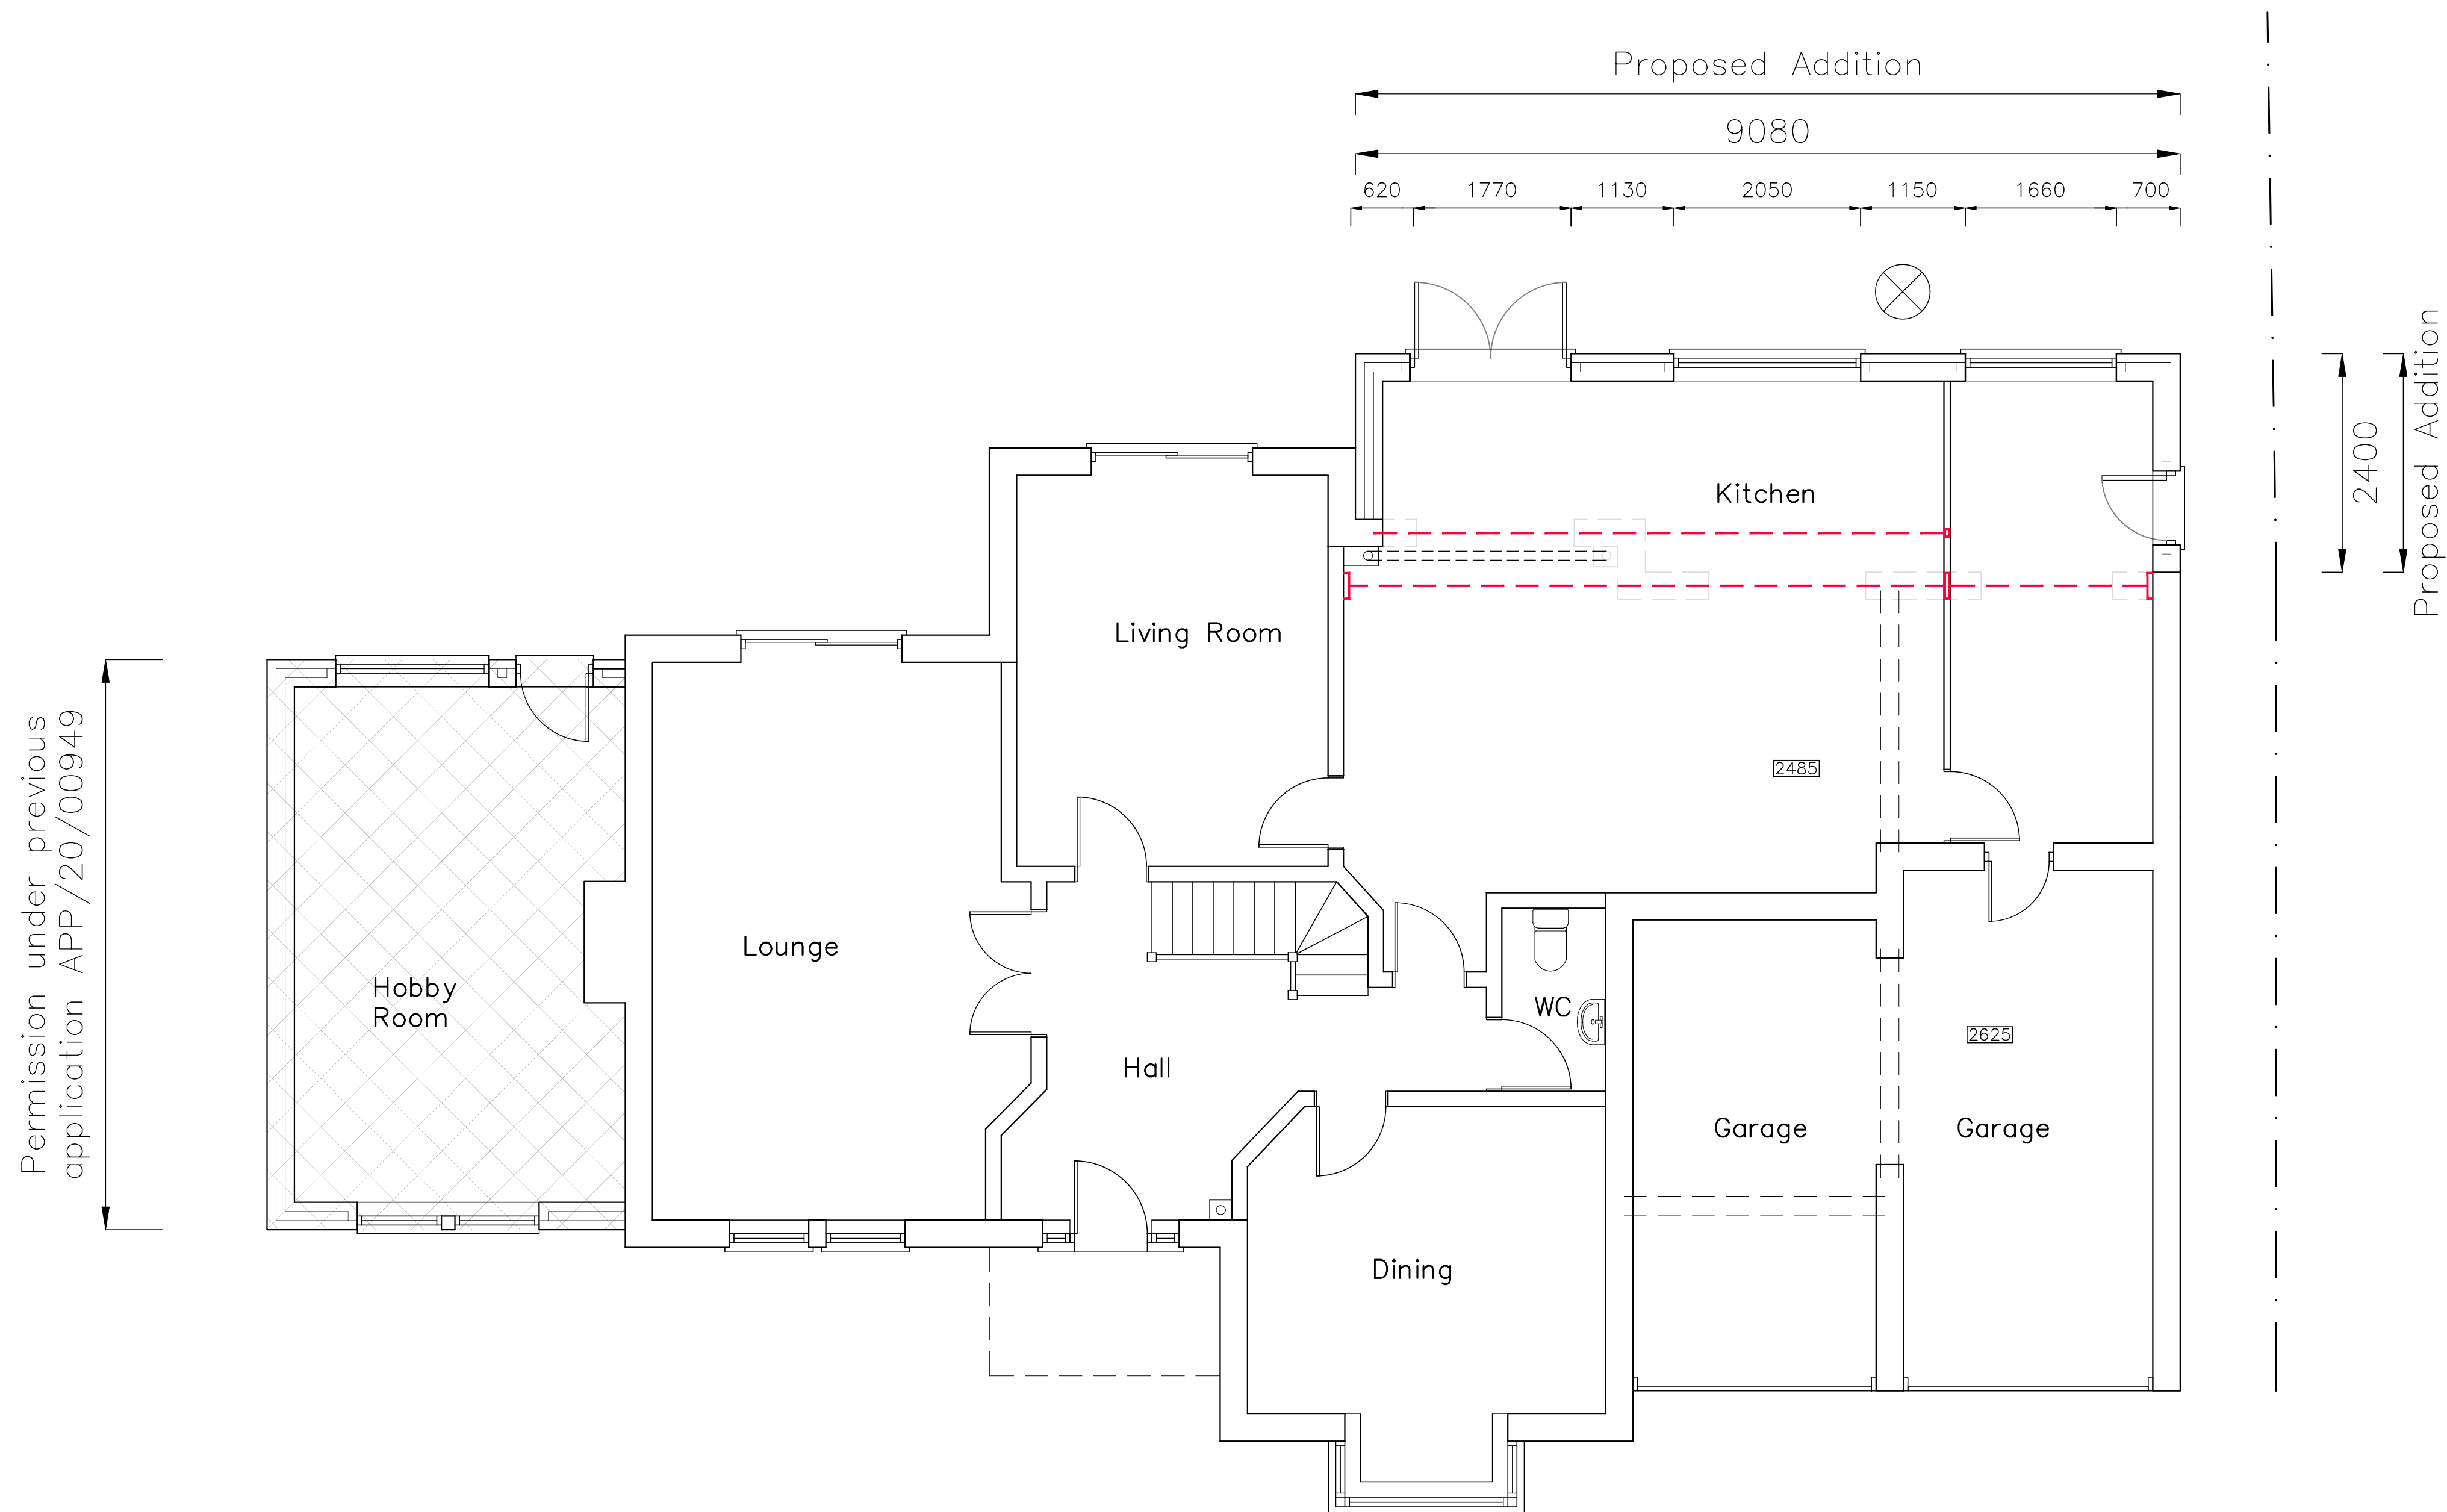

Critchley Architecture And Design Ltd.
Contact: 02392 474 919 | info@caad.online
The Old Brewery, 15E South Street, Havant, PO9 1BU

PROPOSED GROUND FLOOR PLAN

Revisions	a) Window Alteration 29/03/22 CAL
	b) Window Alterations 05/04/22 CAL
	c)
	d)

22 Spinnaker Grange,
Hayling Island,
PO11 0SJ

Scale A1=1:50, A3=1:100
Drawn JGF/LNR
Date 21/03/2022

20068-431^B

10m

20m

30m

40m