


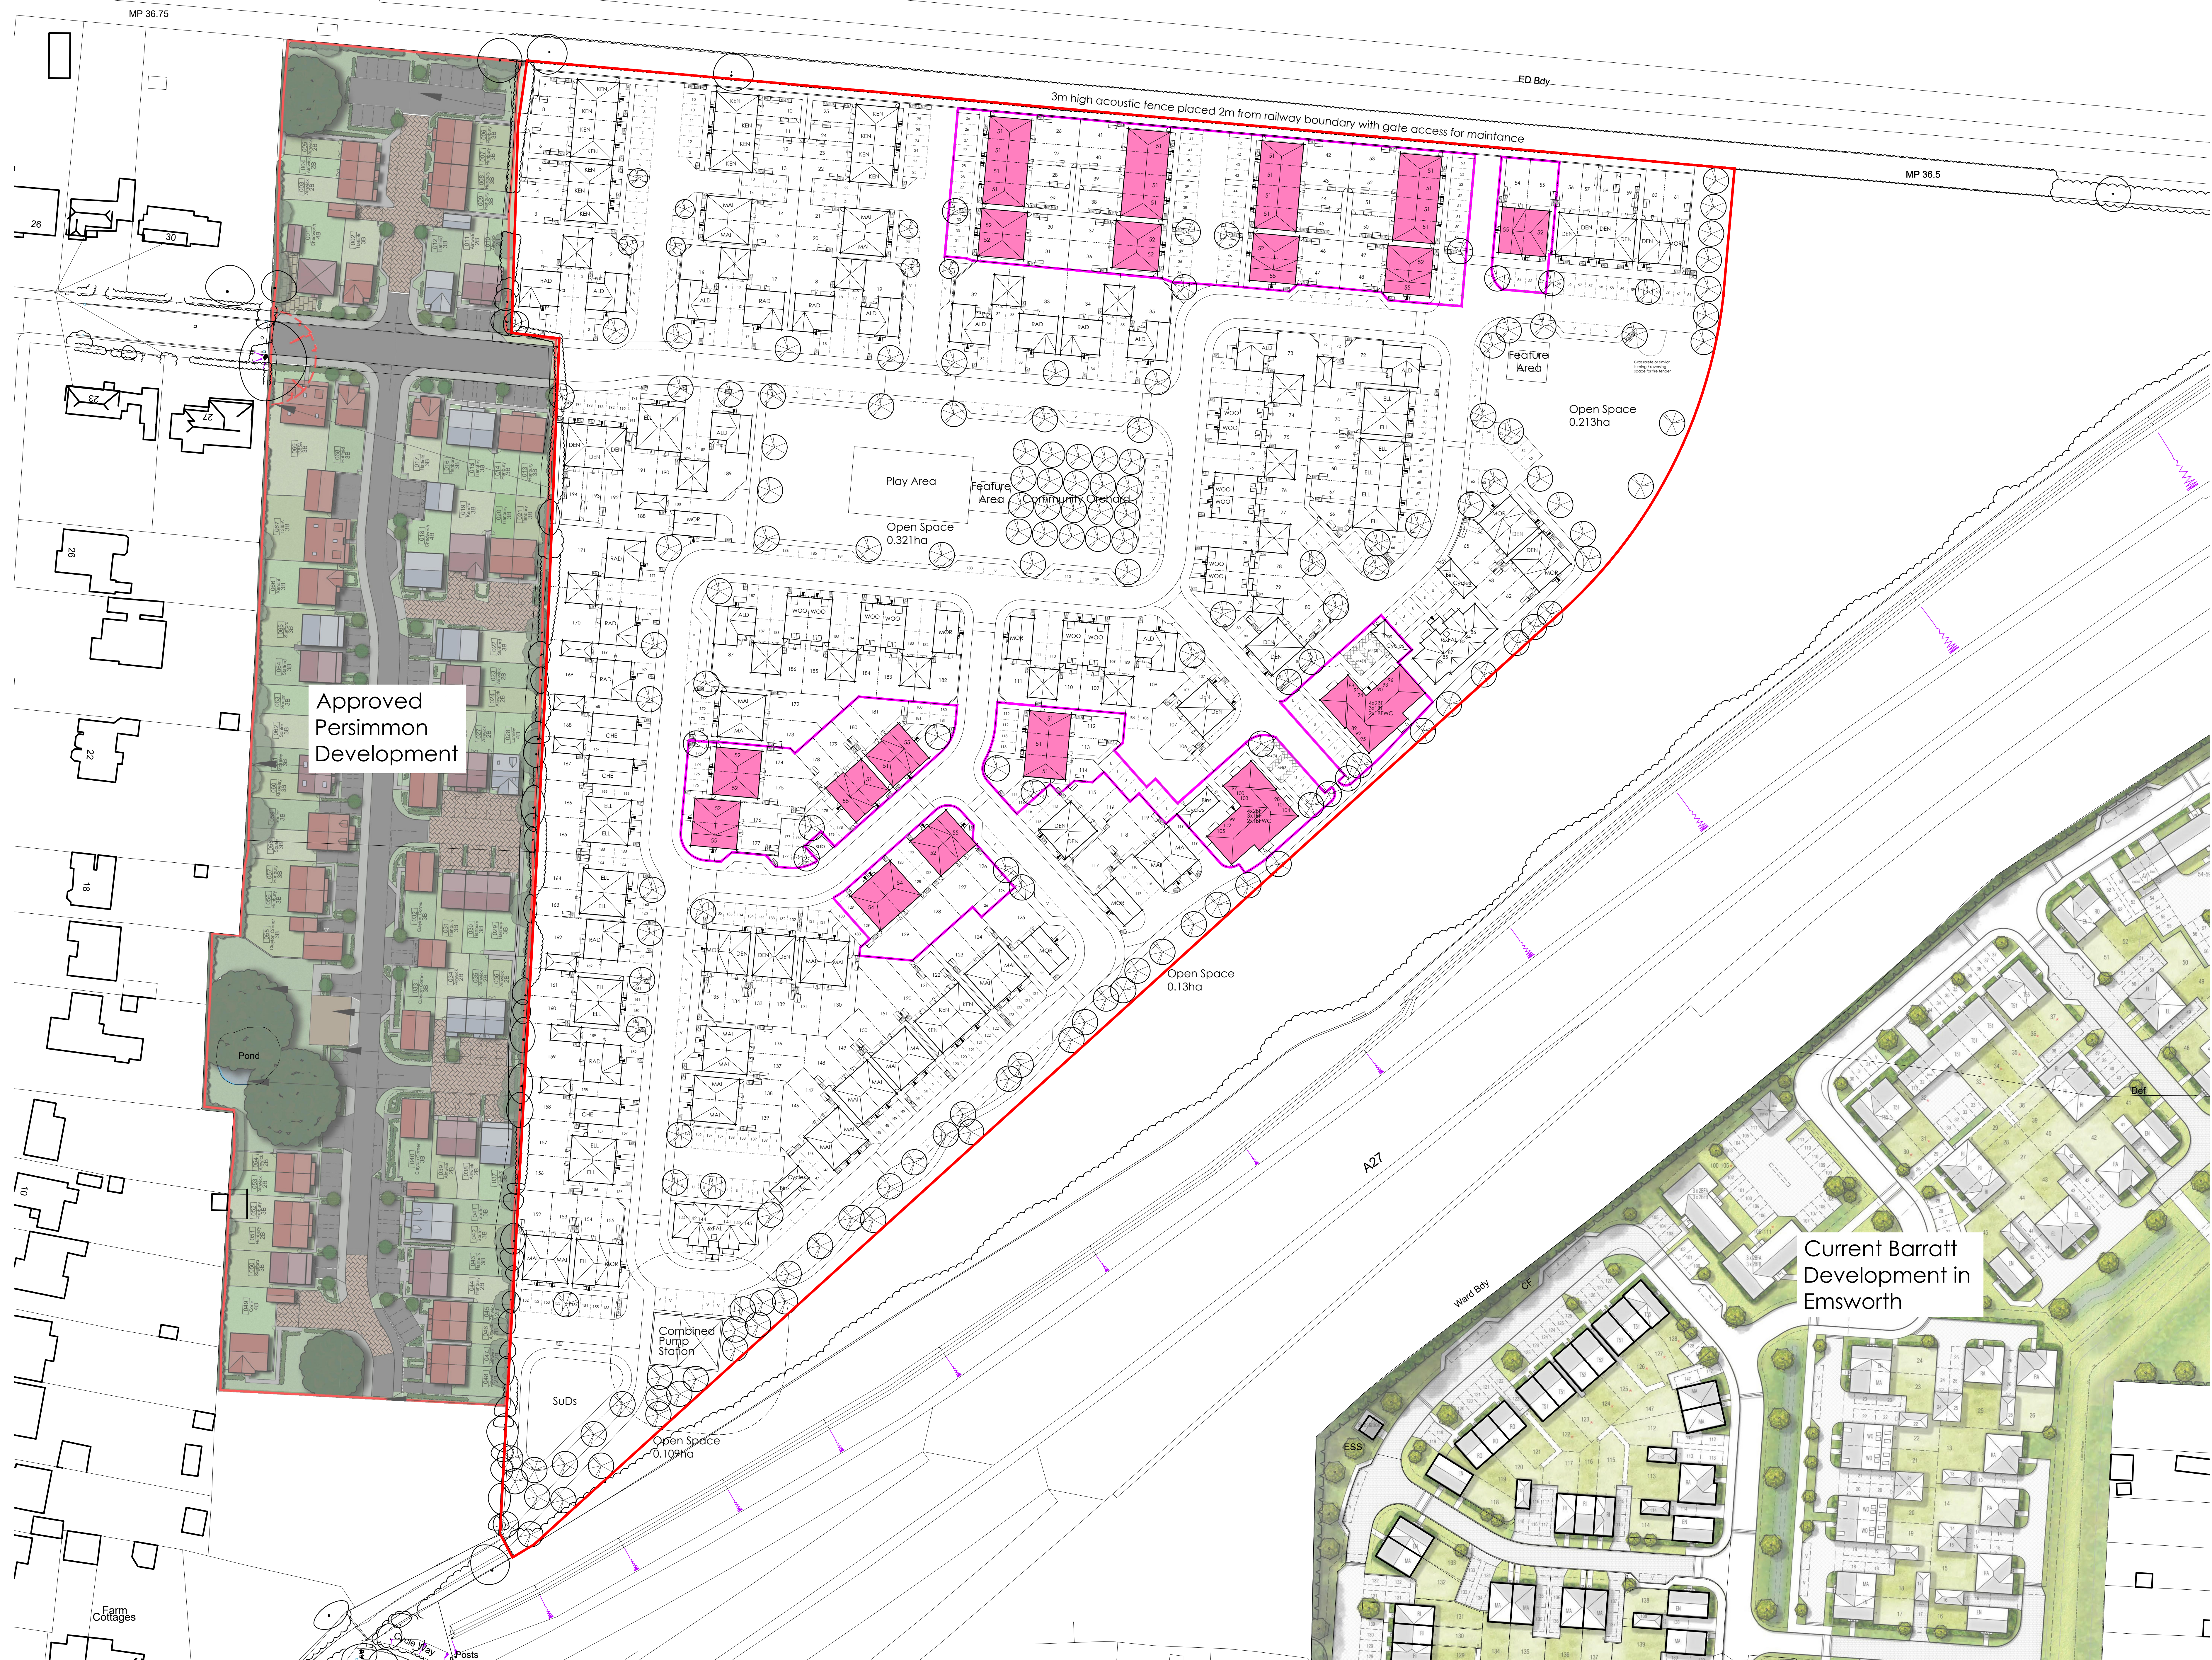

- Legend
- Affordable Plots
 - Affordable Areas
 - Open Market

Project: LAND OFF ST GEORGES AVENUE
HAVANT

Drawing Title:
SITE LAYOUT
TENURE PLAN