

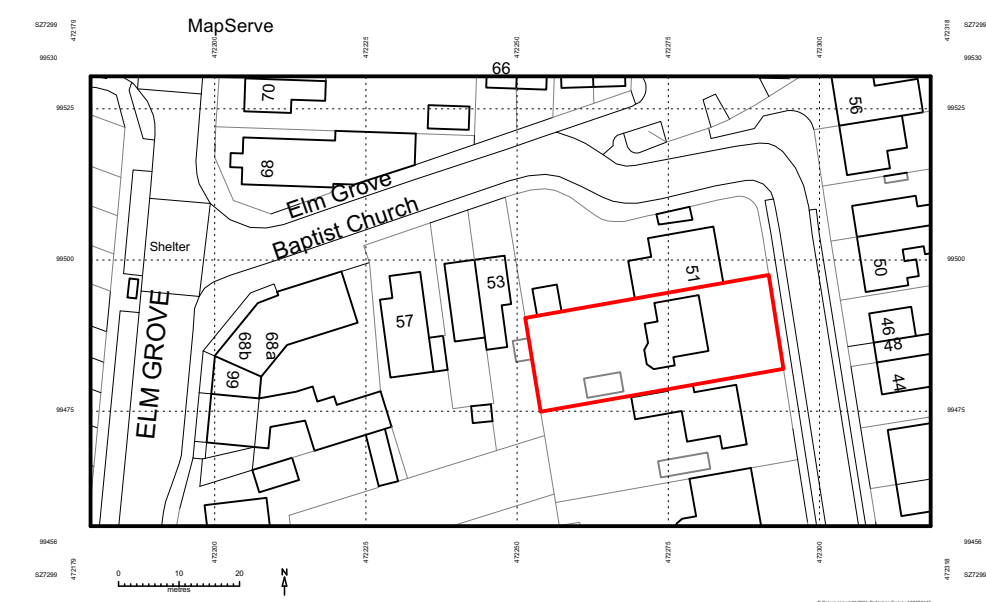
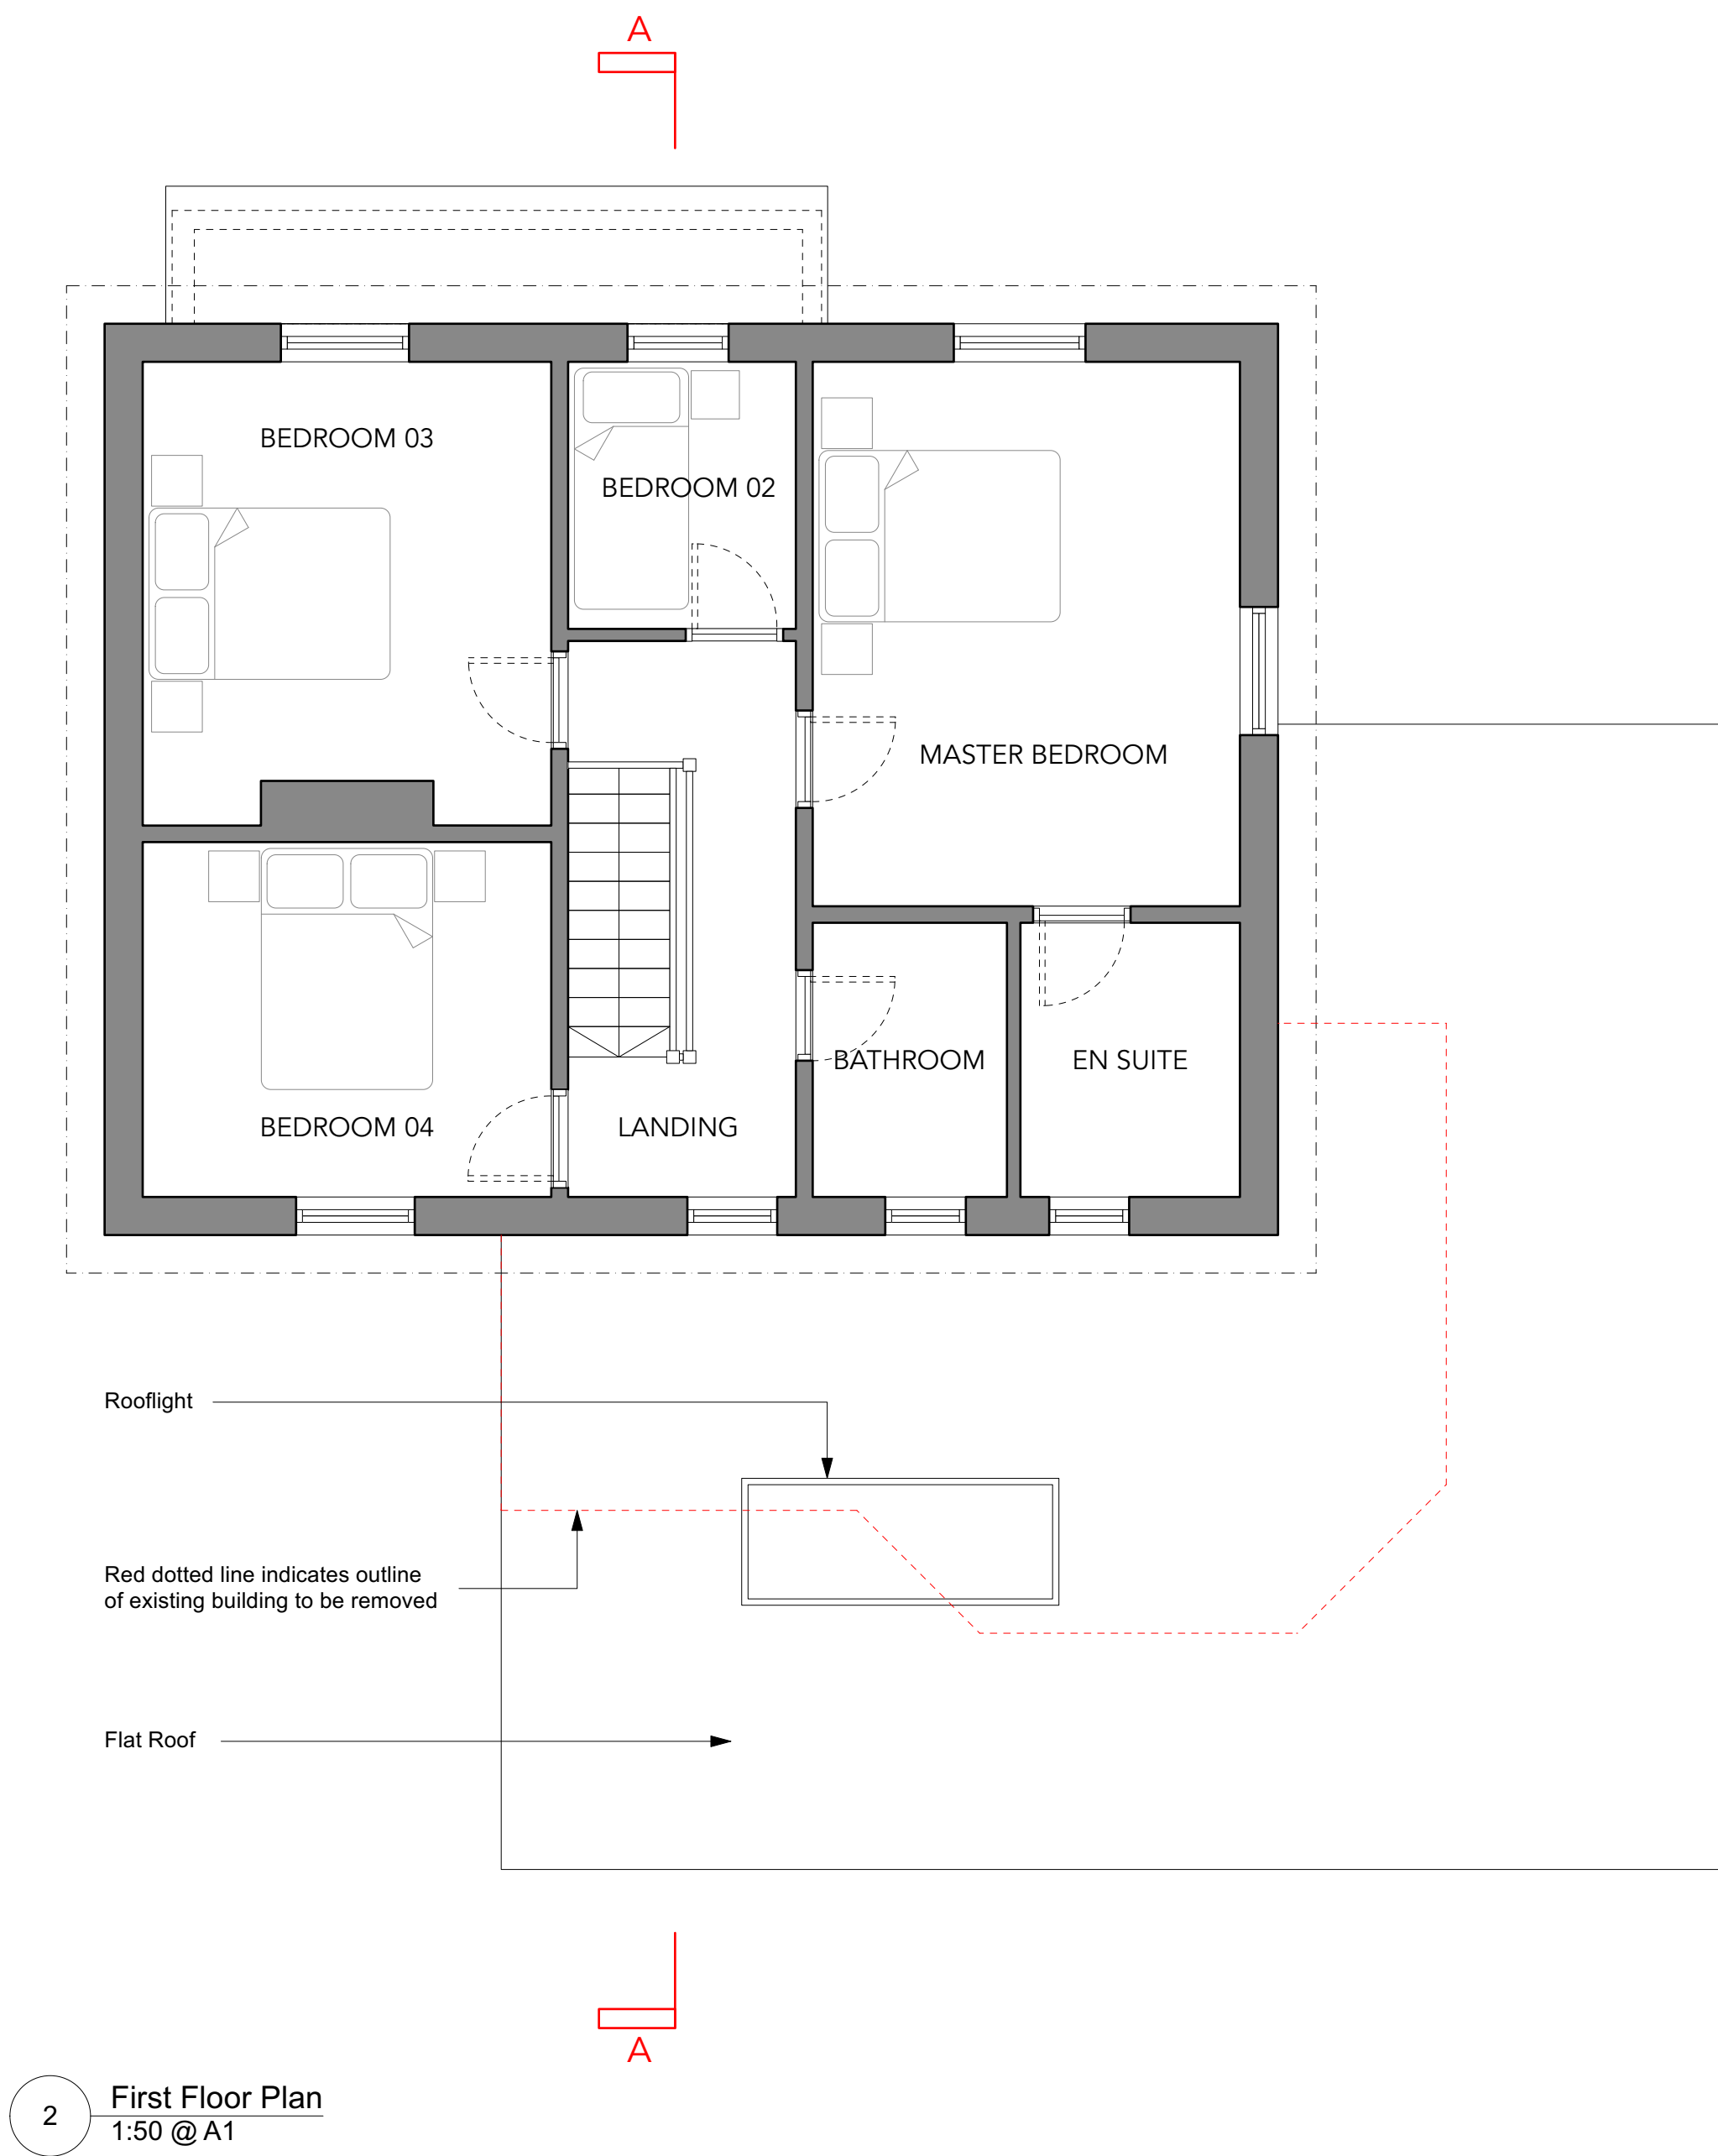



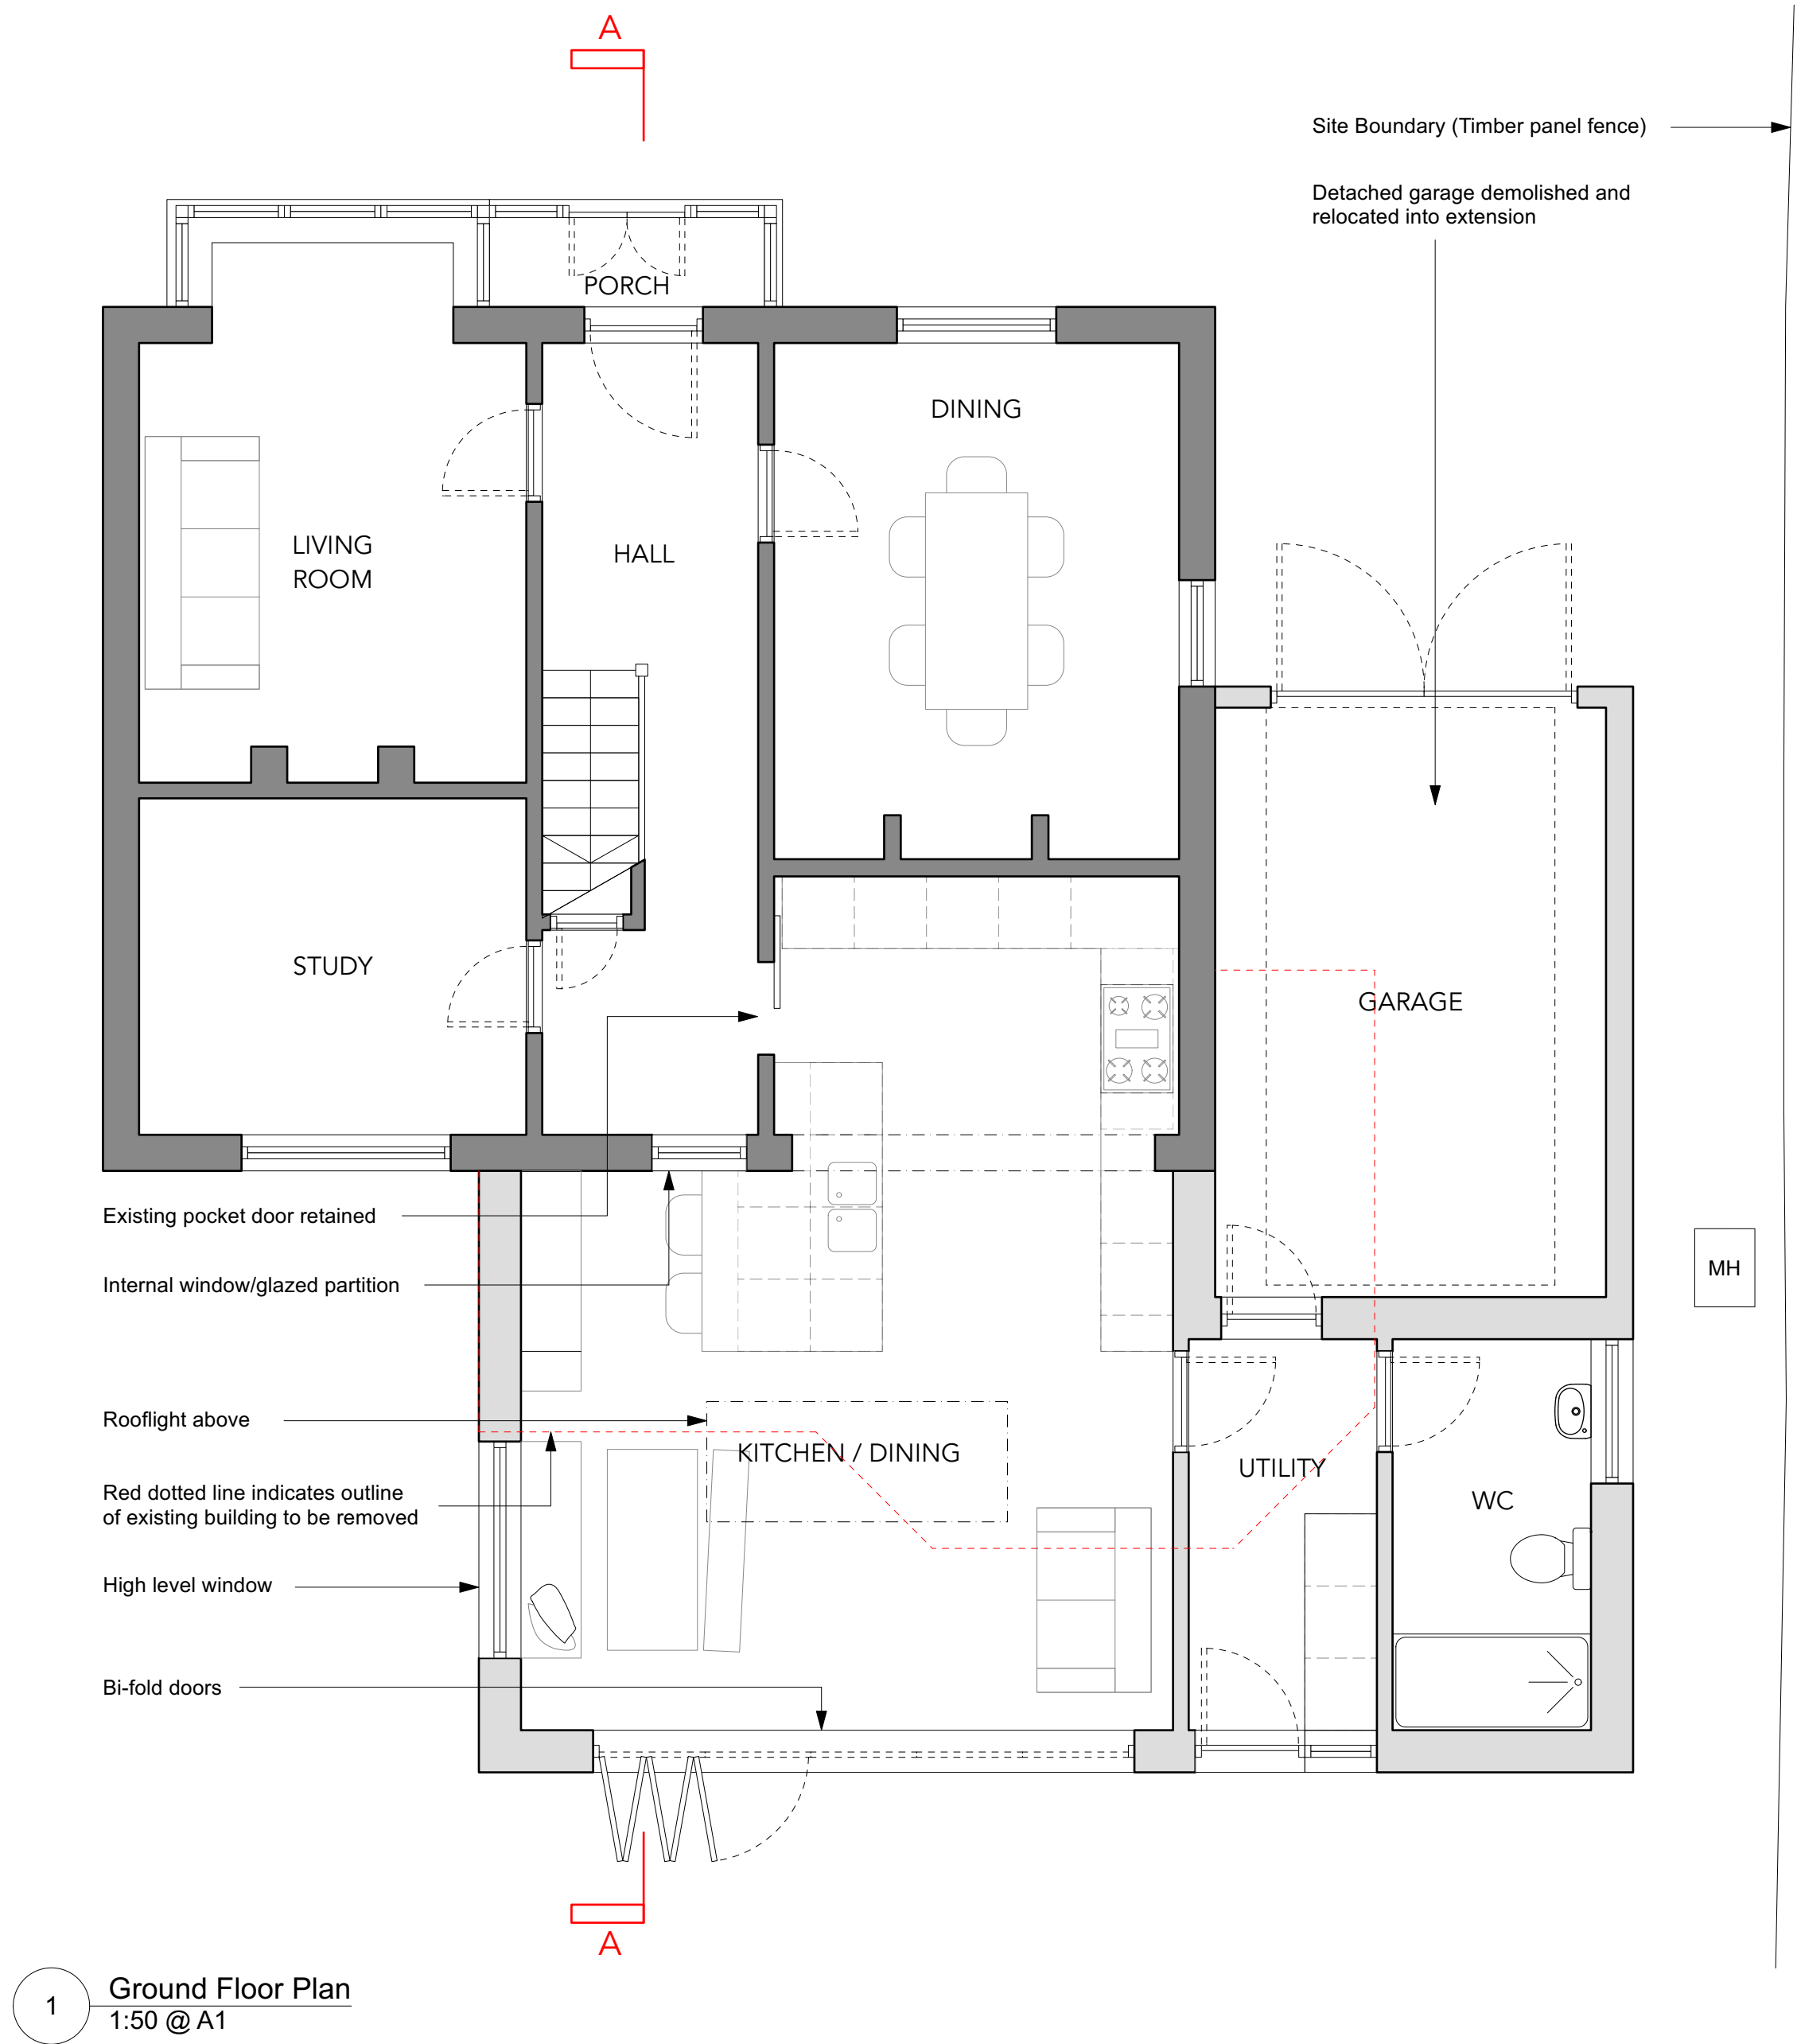


© Crown copyright 2021 Ordnance Survey 100053143

3 Site Location Plan

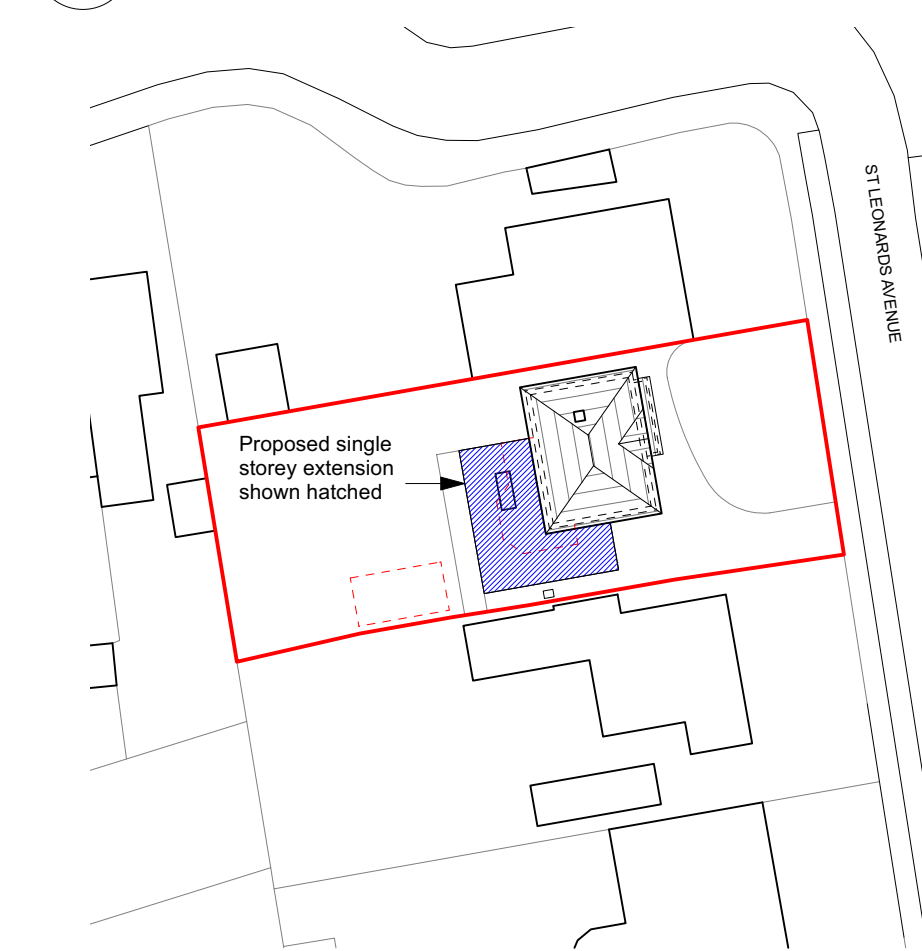

4 Proposed Site Block Plan

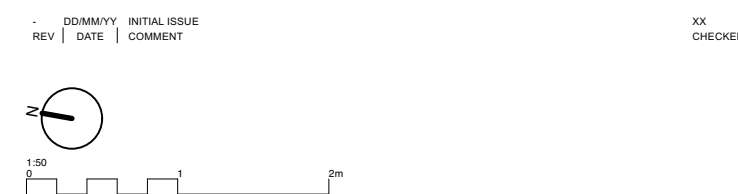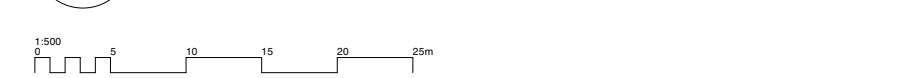

DRAWING TITLE
PROPOSED NMA PLANS

DRAWING NUMBER
BA116-02-502

SCALE
1:50 @ A1

STAGE
PLANNING

DATE
JAN 2022

DRAWN
MSH

CHECKED
CB

SIZE
A1

SITE ADDRESS
49, St Leonards Avenue, Hayling Island, PO11 9BN

PROJECT
Proposed Extensions and Alterations

CLIENT
Marie and Colin Telford

1. Do not scale this drawing.
2. All dimensions are in mm.
3. Beckmann Architecture to be notified immediately if any discrepancy is found.
4. All dimensions to be verified by contractor and/or subcontractors before work commences.
5. All shop drawings to be approved by Beckmann Architecture before work commences.
6. All details to be in accordance with relevant British Standards, manufacturer's recommendations and specifications.
7. This drawing is property of Beckmann Architecture Limited. Copyright reserved.

BE // AR
BECKMANN ARCHITECTURE

THREE QUARTERS, 36A NAPPERS
WOOD, FERNHURST, GU27 3PB

t: 07845698006
e: OFFICE@BE-AR.CO.UK