
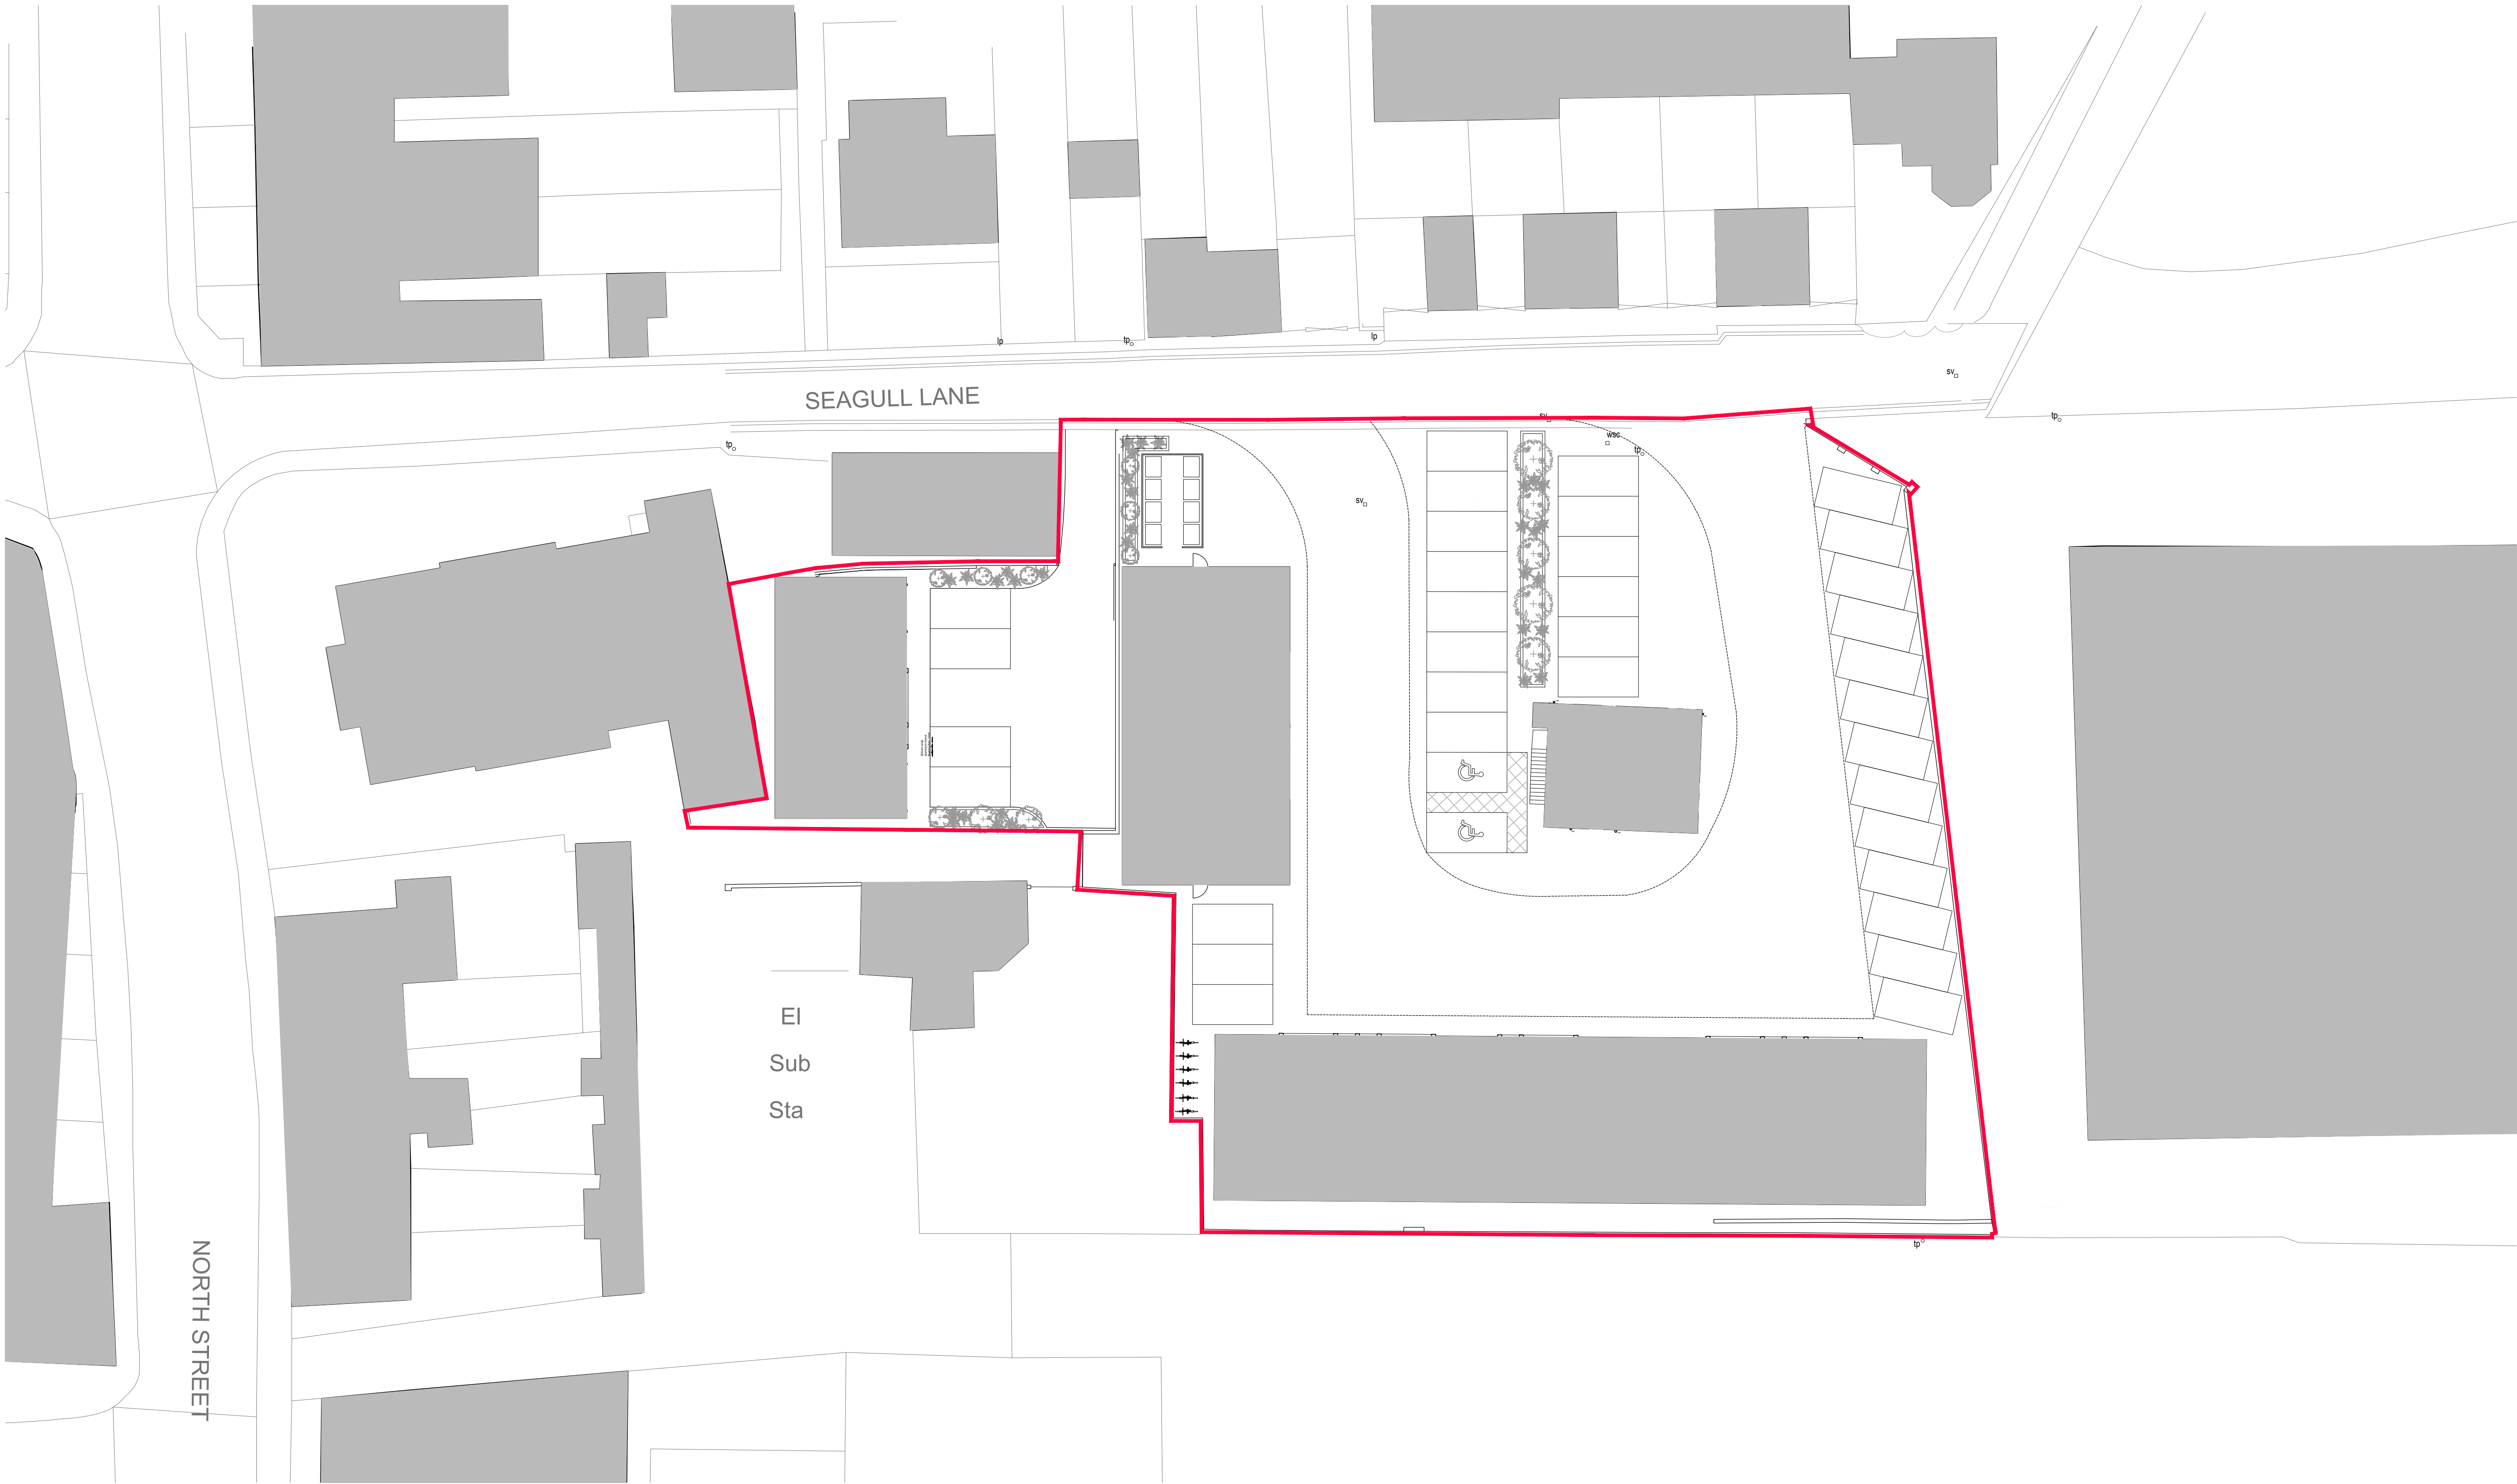


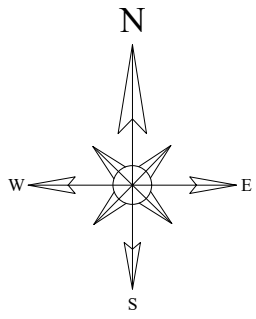

Ordnance Survey, (c) Crown Copyright 2022. All rights reserved. Licence number 100022432

notes:

revisions: A | 10.02.2022 | PT | Issued for Planning

revisions:

M&M Hall Family Pension Trust
Seagull Lane
Emsworth, Hampshire, PO10 7QH
drawing information title **Proposed Block Plan**




PWP Architects Ltd 61 South Street, Havant, Hampshire PO9 1BZ
t: 02392 482494 f: 02392 481152

e: design@pwp-architects.com
w: www.pwp-architects.com

status : Information
date : November 21
scale : 1:200 @ A1
drawn : PT
checked : IV

job: 5807 dwg: 1011 rev: A

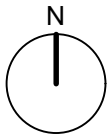

NOTE: The contractor is responsible for checking all site dimensions and levels. These should be checked prior to the ordering of any components and before the commencement of the works. All discrepancies should be brought to the attention of the Contract Administrator.