


1 North Elevation Existing

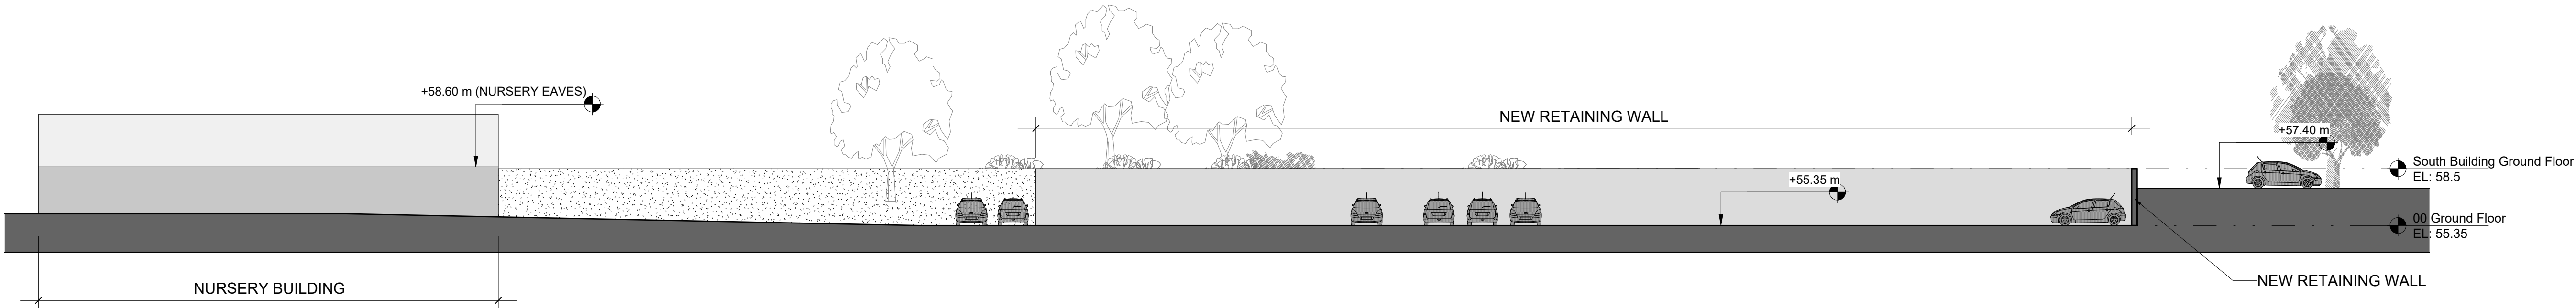

2 North Elevation Proposed