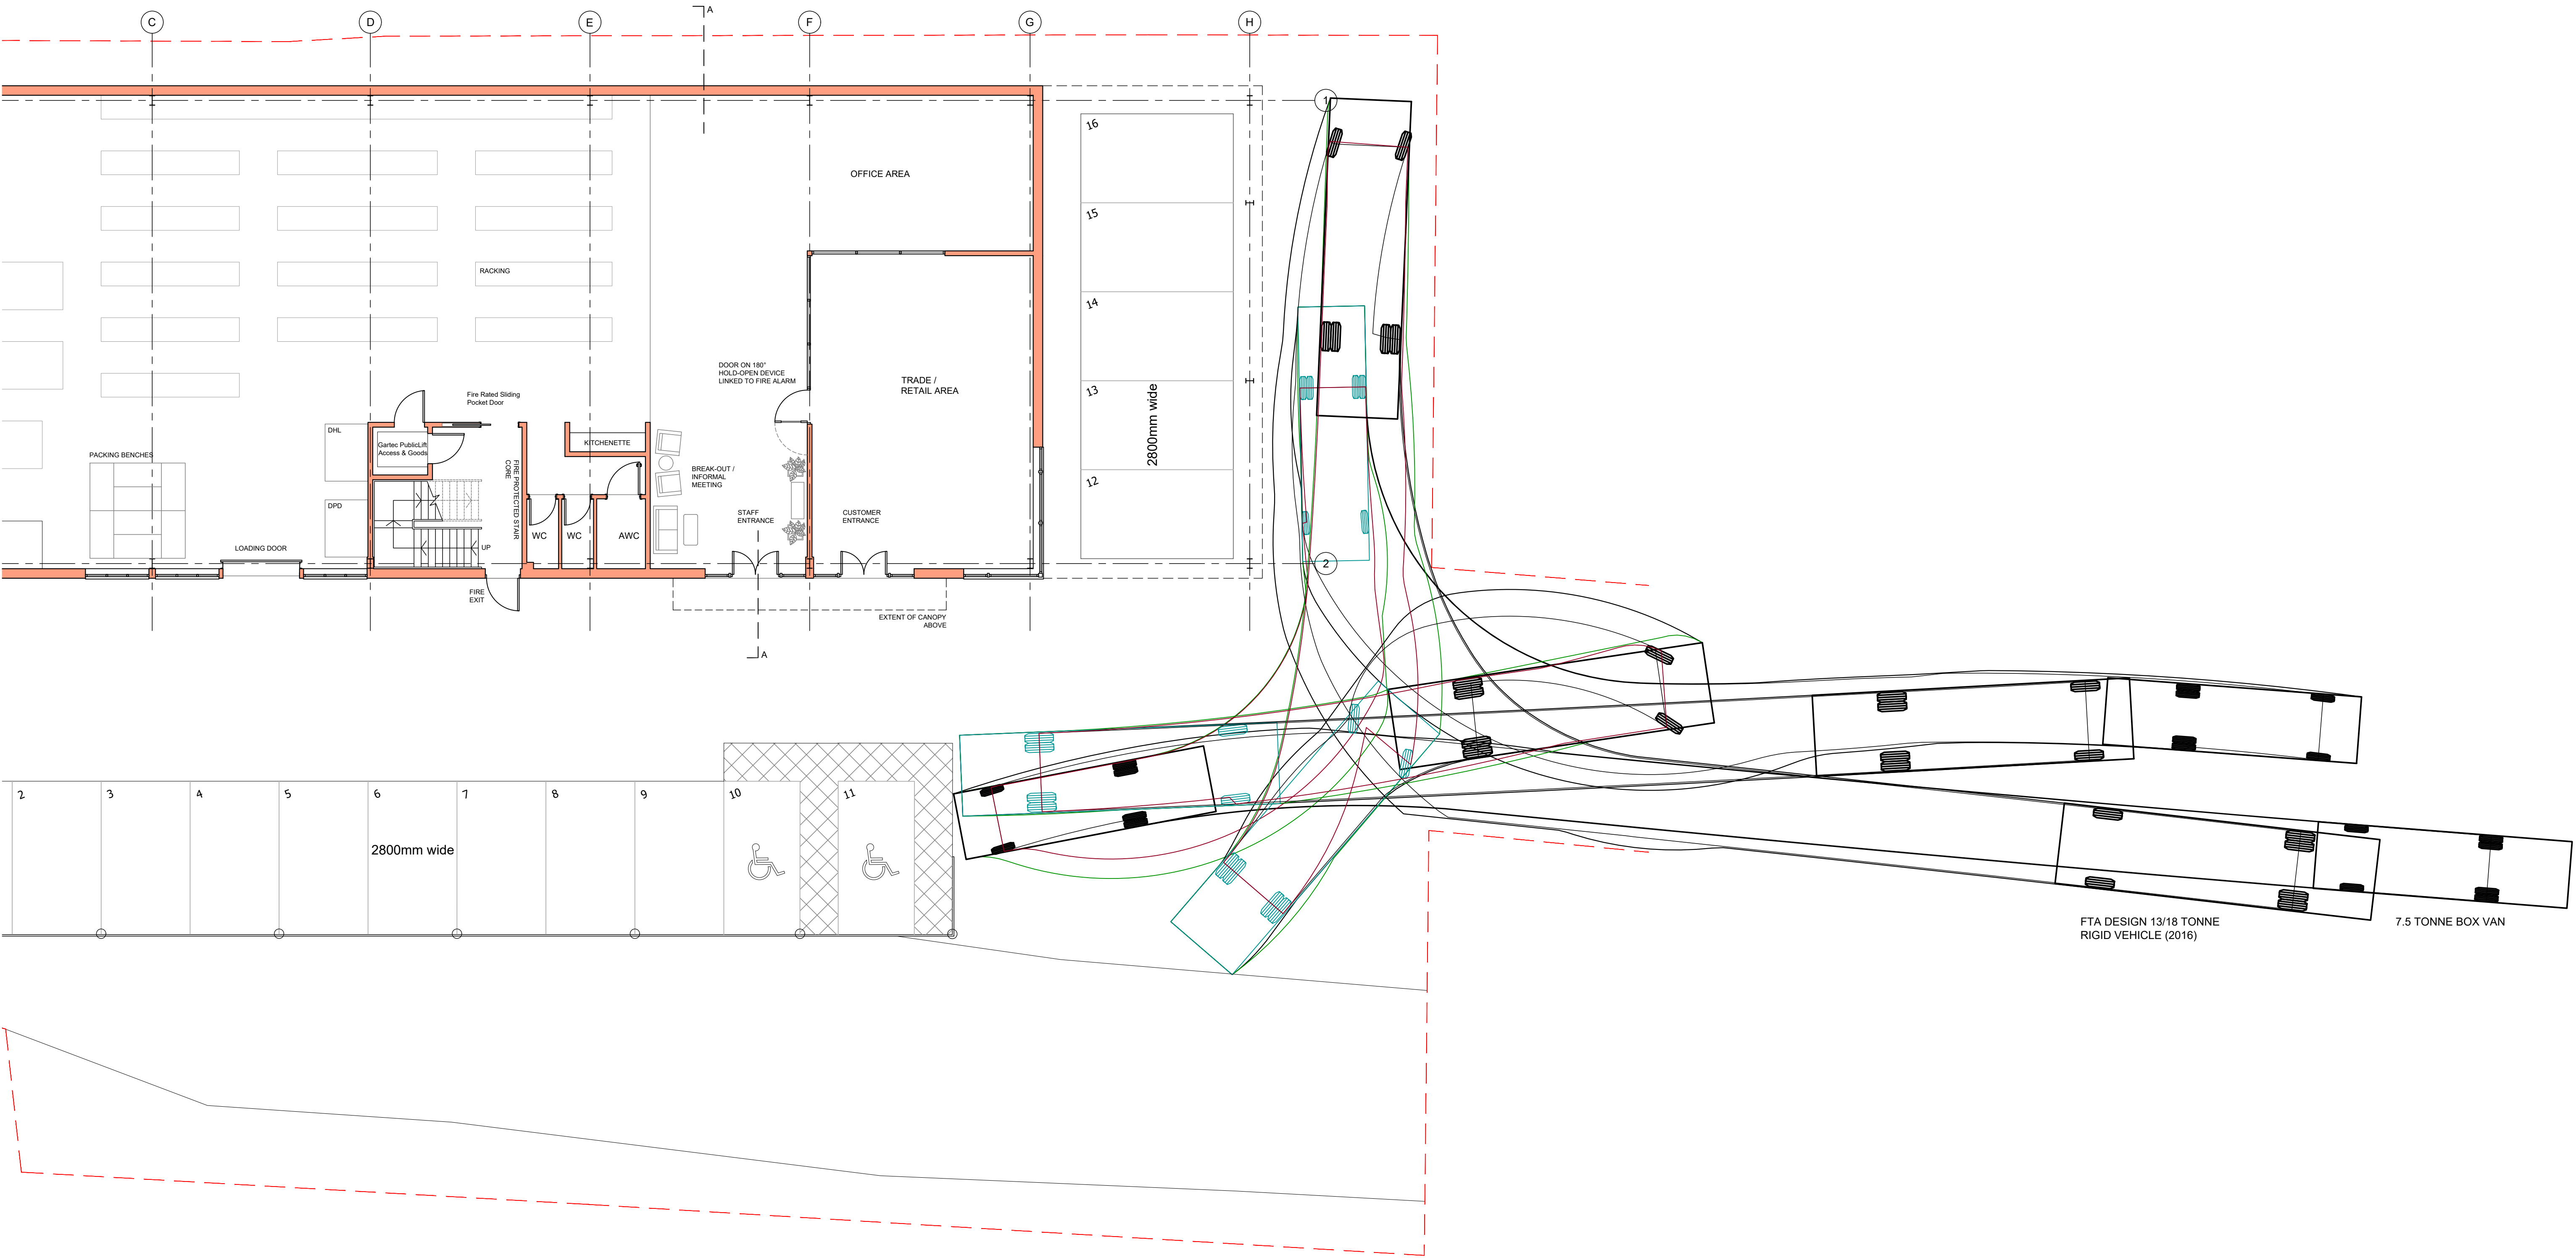


Notes
Report any discrepancies to the author.
This drawing is copyrighted to Temple Ford Design LTD.

Revision Notes:		
Rev:	Date:	Description:
A	14/12/21	Client revisions

Date:	December 2021	
Scale @ A1:	1:100	
Status:	Drawn:	Checked:
Planning	MS	MP

Project:	Site Re-development and Extension	
Drawing Title:	Proposed Vehicle Tracking	

Client:	Racquet Sports Group	
Project:	Dwg No:	Rev:
2002	D03	A

Temple Ford Design Ltd
architects


T 023 8027 6393
E templeforddesign@gmail.com W templeforddesign.co.uk