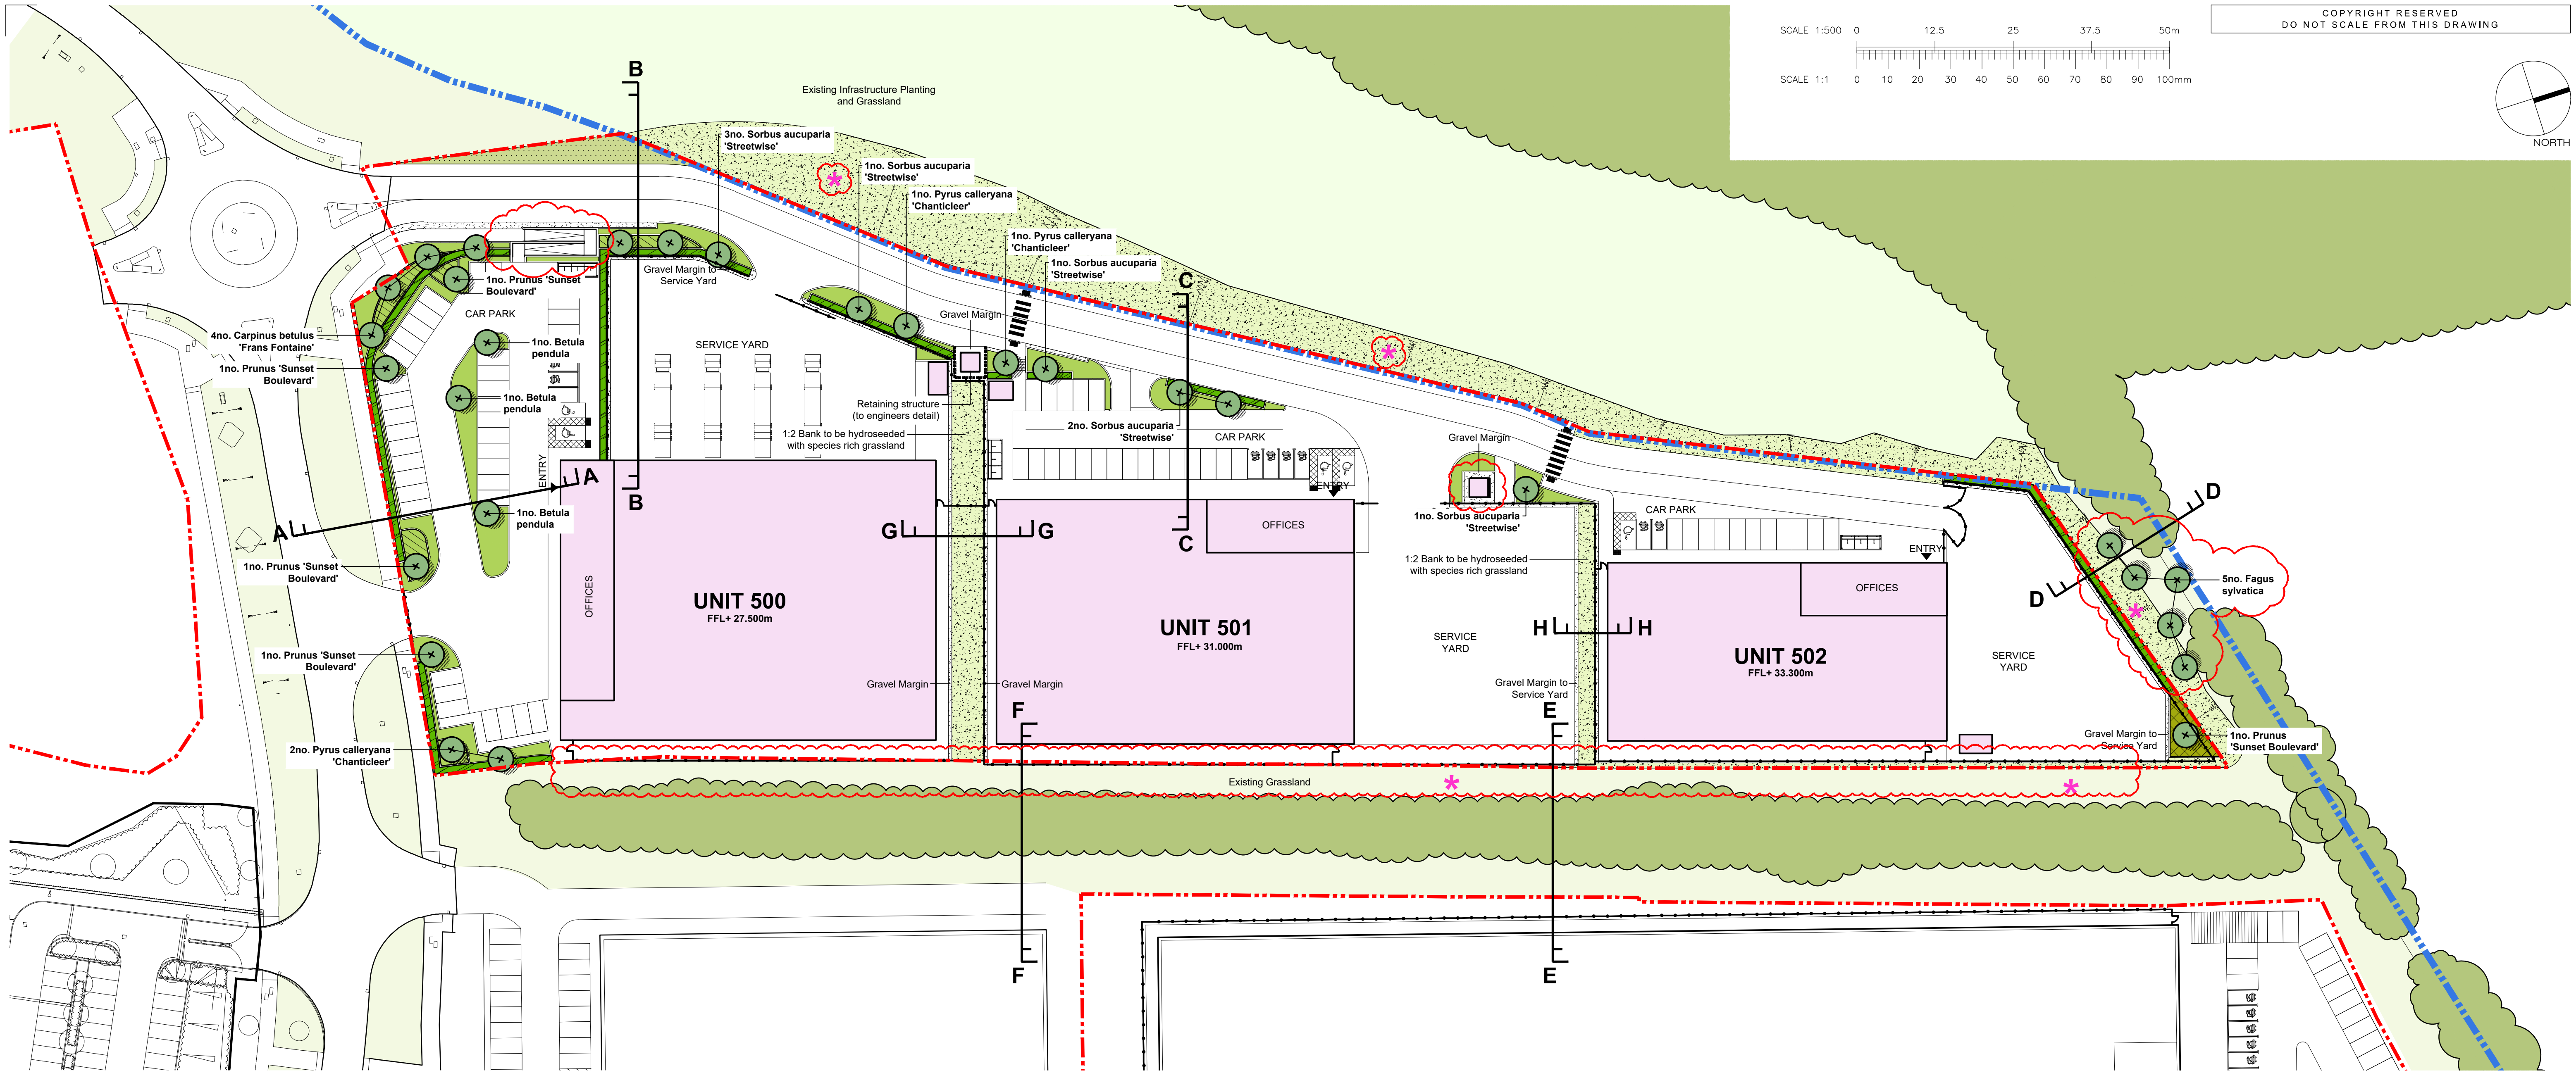


KEY

EXISTING HEDGEROW AND TREES TO BE RETAINED

EXTRA HEAVY STANDARD TREES
(Tree pit size: 1500x1500x900mm backfilled with topsoil)
18-20cm stem girth
4.5-6.5m height
1.8-2.1m clear stem
Rootballed

Species	Common name
Betula pendula	Silver Birch
Carpinus betulus 'Frans Fontaine'	Hornbeam
Fagus sylvatica	Beech
Prunus 'Sunset Boulevard'	Cherry
Pyrus calleryana 'Chanticleer'	Callery pear
Sorbus aucuparia 'Streetwise'	Rowan

PROPOSED THICKET MIX PLANTING
(300mm depth of topsoil)

Where woodland or thicket is planted next to a hard surface/kerb/fence, it should be positioned 1m from the edge.
Transplants planted in groups of 7-15 of the same species on a 1.0m grid.

%	Species	Common Name	Size	Age	Root/Pot Size
25%	Crataegus monogyna	Hawthorn	600-800mm	1+1	OG
10%	Cytisus scoparius	Broom	600-800mm	1+1	OG
10%	Frangula alnus	Buckthorn alder	600-800mm	1+1	OG
10%	Lonicera periclymenum	Honeysuckle	600-800mm	1+1	OG
10%	Rosa arvensis	Field Rose	600-800mm	1+1	OG
20%	Sambucus nigra	Elder	600-800mm	1+1	OG
15%	Ulex europaeus	Gorse	600-800mm	1+1	OG

PROPOSED INDIGENOUS HEDGEROW
(300mm depth of topsoil)
Planted at 450mm centres in a double staggered row. Rows to be 500mm apart.
Back row along fence to be 100% Crataegus. Remaining species to be random mixed in groups of 3-5 in front row.

%	Species	Common Name	Size	Age	Root
15%	Carpinus betulus	Hornbeam	600-800mm	1+1	OG
40%	Crataegus monogyna	Hawthorn	600-800mm	1+1	OG
15%	Corylus avellana	Hazel	600-800mm	1+1	OG
15%	Ligustrum vulgare	Wild privet	600-800mm	1+1	OG
15%	Prunus spinosa	Blackthorn	600-800mm	1+1	OG

PROPOSED ORNAMENTAL SHRUB PLANTING
(300mm depth of topsoil onto 300mm depth subsoil)
Ultimate plant height is above 1m.

Species	Supply Size	Pot Size	Spacing
Cornus alba 'Sibirica'	400-600mm	3L	600mm c/s
Spiraea nipponica 'Snowmound'	400-600mm	3L	600mm c/s
Sambucus nigra 'Aurea'	400-600mm	3L	750mm c/s
Viburnum tinus 'Eve Price'	300-400mm	3L	750mm c/s

PROPOSED LOW GROUNDCOVER PLANTING
(300mm depth of topsoil onto 300mm depth subsoil)
Ultimate plant height is below 1m.

Species	Supply Size	Pot Size	Spacing
Escallonia 'Apple Blossom'	400-600mm	3L	500mm c/s
Escallonia 'Red Hedger'	600-800mm	3L	500mm c/s
Hebe pinguifolia 'Sutherlandii'	200-300mm	3L	500mm c/s
Lonicera nitida 'Maygreen'	300-400mm	2L	500mm c/s
Luzula sylvatica	Clump	3L	400mm c/s
Persicaria affinis 'Darjeeling Red'	Clump	2L	450mm c/s
Potentilla fruticosa 'Primrose Beauty'	200-300mm	3L	500mm c/s
Prunus laurocerasus 'Otto Luyken'	300-400mm	3L	500mm c/s
Rosa 'Max Graf'	400-600mm	2L	450mm c/s
Weigela florida 'Folius Purpureis'	400-600mm	3L	600mm c/s

SECTION LINES
Refer to BCA drawing:
DP-BCA-ZZ-XX-DR-L-0003-Rev B for detail

SLOPE

FENCE

GRAVEL MARGIN TO SERVICE YARD
(To Engineers detail)

RETAINING STRUCTURES
(To engineers detail)

HIBERNACULA HABITAT
(To be constructed & located on site in accordance with Ecologists specification)

PLOT BOUNDARY

SITE BOUNDARY

F	Revision clouds added to highlight changes made from D-E	HC	GH	13-04-22
E	Design revised in line with updated architectural layout	HC	GH	11-04-22
D	Design revised in line with updated architectural layout	HC	GH	21-01-22
C	Design revised in line with updated plot 500 car park layout	HC	GH	02-11-21
B	Tree species updated	HC	GH	14-10-21
A	Drawing sheet information updated.	HC	GH	14-10-21
REV	DESCRIPTION	BY	CKD	DATE

Landscape Architects

CLIENT							
PORTSMOUTH CITY COUNCIL							
PROJECT							
PLOTS 500-502, DUNSBURY PARK							
DRAWING TITLE							
LANDSCAPE CONCEPT PLAN							
CONTRACT NUMBER: 2195/21		DATE: 30-09-2021					
DRAWING STATUS: Planning		CAD REFERENCE: 2195-21-02+03					
DRAWN BY: HC		CHECKED BY: GH					
SCALE: 1:500		ORIGINAL SHEET: A1					
PROJECT ORIGINATOR	VOLUME	LEVEL	TYPE	ROLE	NUMBER	STATUS	REV
DP	BCA	ZZ	XX	DR	L	0002	S5 F

Barry Chinn Associates Ltd. Harbury Road, Deppers Bridge, Southam, Warwickshire, CV47 2SZ
Tel: +44 (0)1926 614031 Email: gen@bca-landscape.com Website: www.bca-landscape.com