

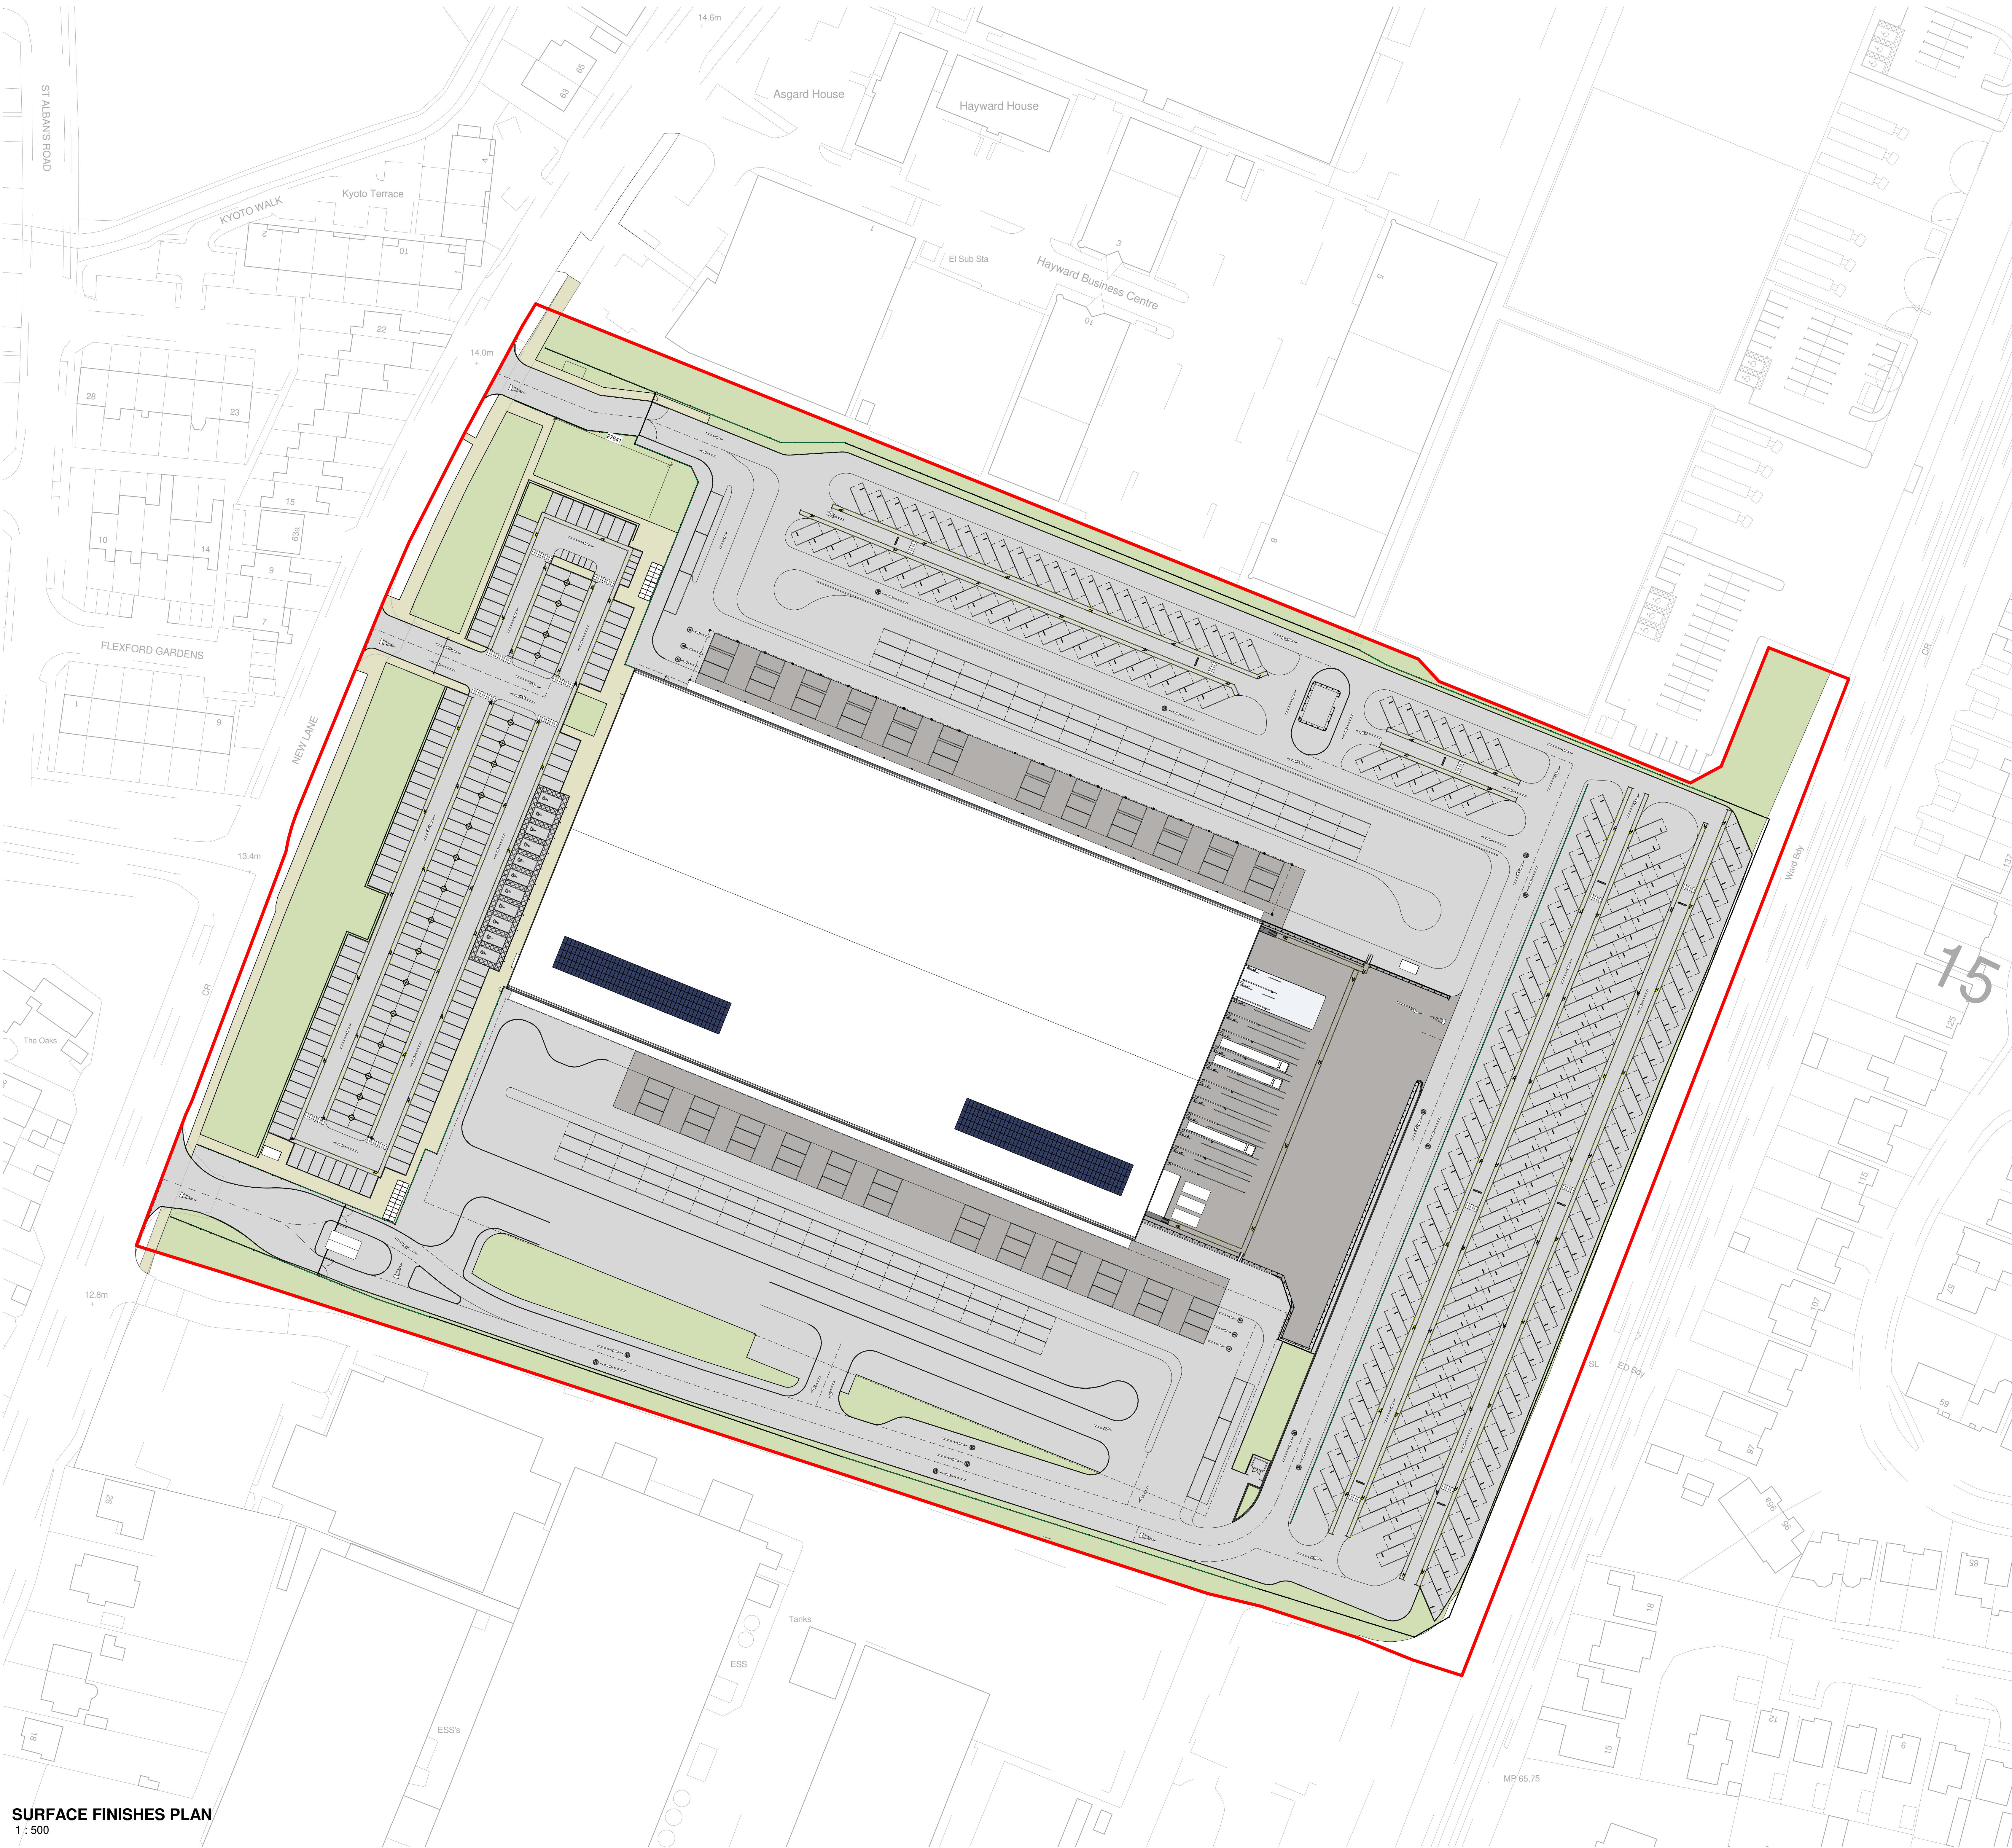


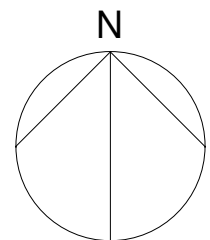

SURFACE FINISHES PLAN
1 : 500

Architects are to be notified of any discrepancies.
Contractors must check all dimensions on site.
This drawing is subject to copyright laws and is to be used only for the project only.
The drawing is to be used only for the information as stated only.
For other information refer to the latest revision of any cross referenced drawings.
To be read in conjunction with relevant design standards/protocols.


This is a colour drawing. In order to ensure any subsequent reproduction is viewed correctly it should be printed in full colour.

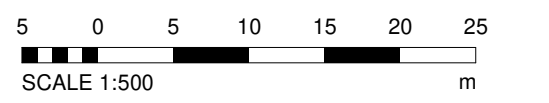


SITE AREA		
	APPLICATION SITE	Ha
	BOUNDARY	6.78

SITE MATERIALS KEY

- TARMAC
- CONCRETE
- ASPHALT FOOTPATHS
- EXISTING SOFT LANDSCAPING
- PROPOSED SOFT LANDSCAPING

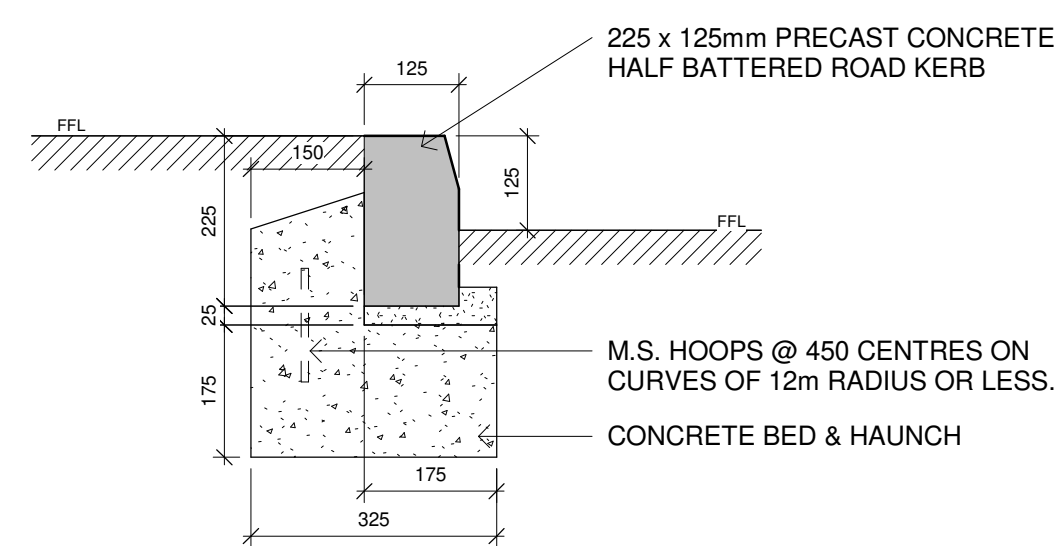


KT01
225 x 125mm PRECAST CONCRETE HALF BATTERED ROAD KERB

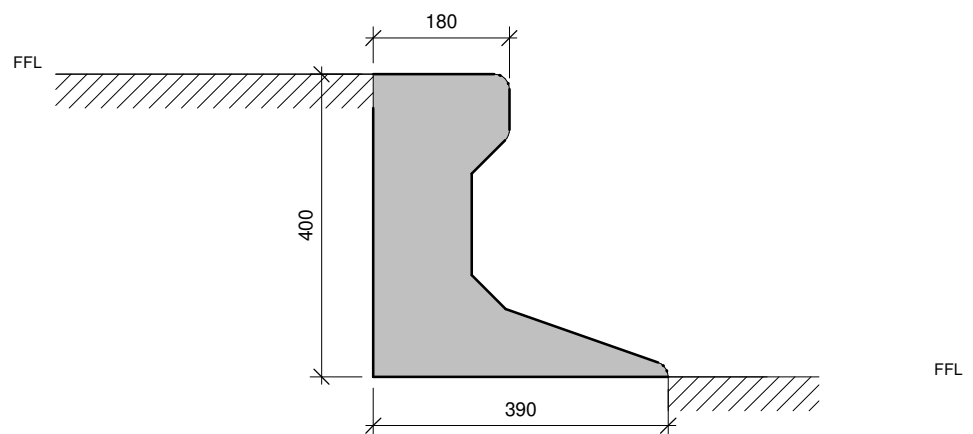

KT02
400 x 390mm PRECAST CONCRETE TRIEF KERB

KERB DETAILS ARE SUBJECT TO STRUCTURAL ENGINEER REVIEW - CONTRACTOR TO ALLOW FOR TRANSITION KERBS FROM HALF BATTERED TO TRIEF KERB

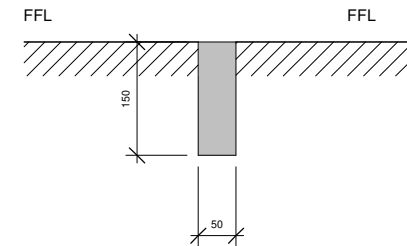

KT03
150 x 80mm PRECAST CONCRETE FIN KERB

KERB DETAILS ARE SUBJECT TO STRUCTURAL ENGINEER REVIEW AND SPECIALIST DESIGN.

CONTRACTOR TO ALLOW FOR TRANSITION KERBS FROM HALF BATTERED TO TRIEF KERB

KERB DETAILS

1 : 10

P2	KERBING DETAILS ADDED	30.09.21	DW
P1	FIRST ISSUE	20.09.21	DW
Rev	Description	Date	By

Status

PLANNING

SMR
SMALLEY MARSEY RISPIN
ARCHITECTS

Floor 2, The Exchange, Station Parade, Harrogate, HG1 1TS
01423 707 757
admin@smrarchitects.co.uk

Project

HAVANT, NEW LANE

Client

HAVANT PROPERTY INVESTMENT LLP

Drawing Title

SITE WITH SURFACE FINISHES PLAN

Proj Ref	Origin	Zone	Level	Type	Rate	Num	Status	Rev
---7379	SMR	00	ZZ	DR	A	2012	S4	P2
SMR Job Ref		Sheet		Scale		Drawn		
7379-00-2012		A0		NOTED		DW		