



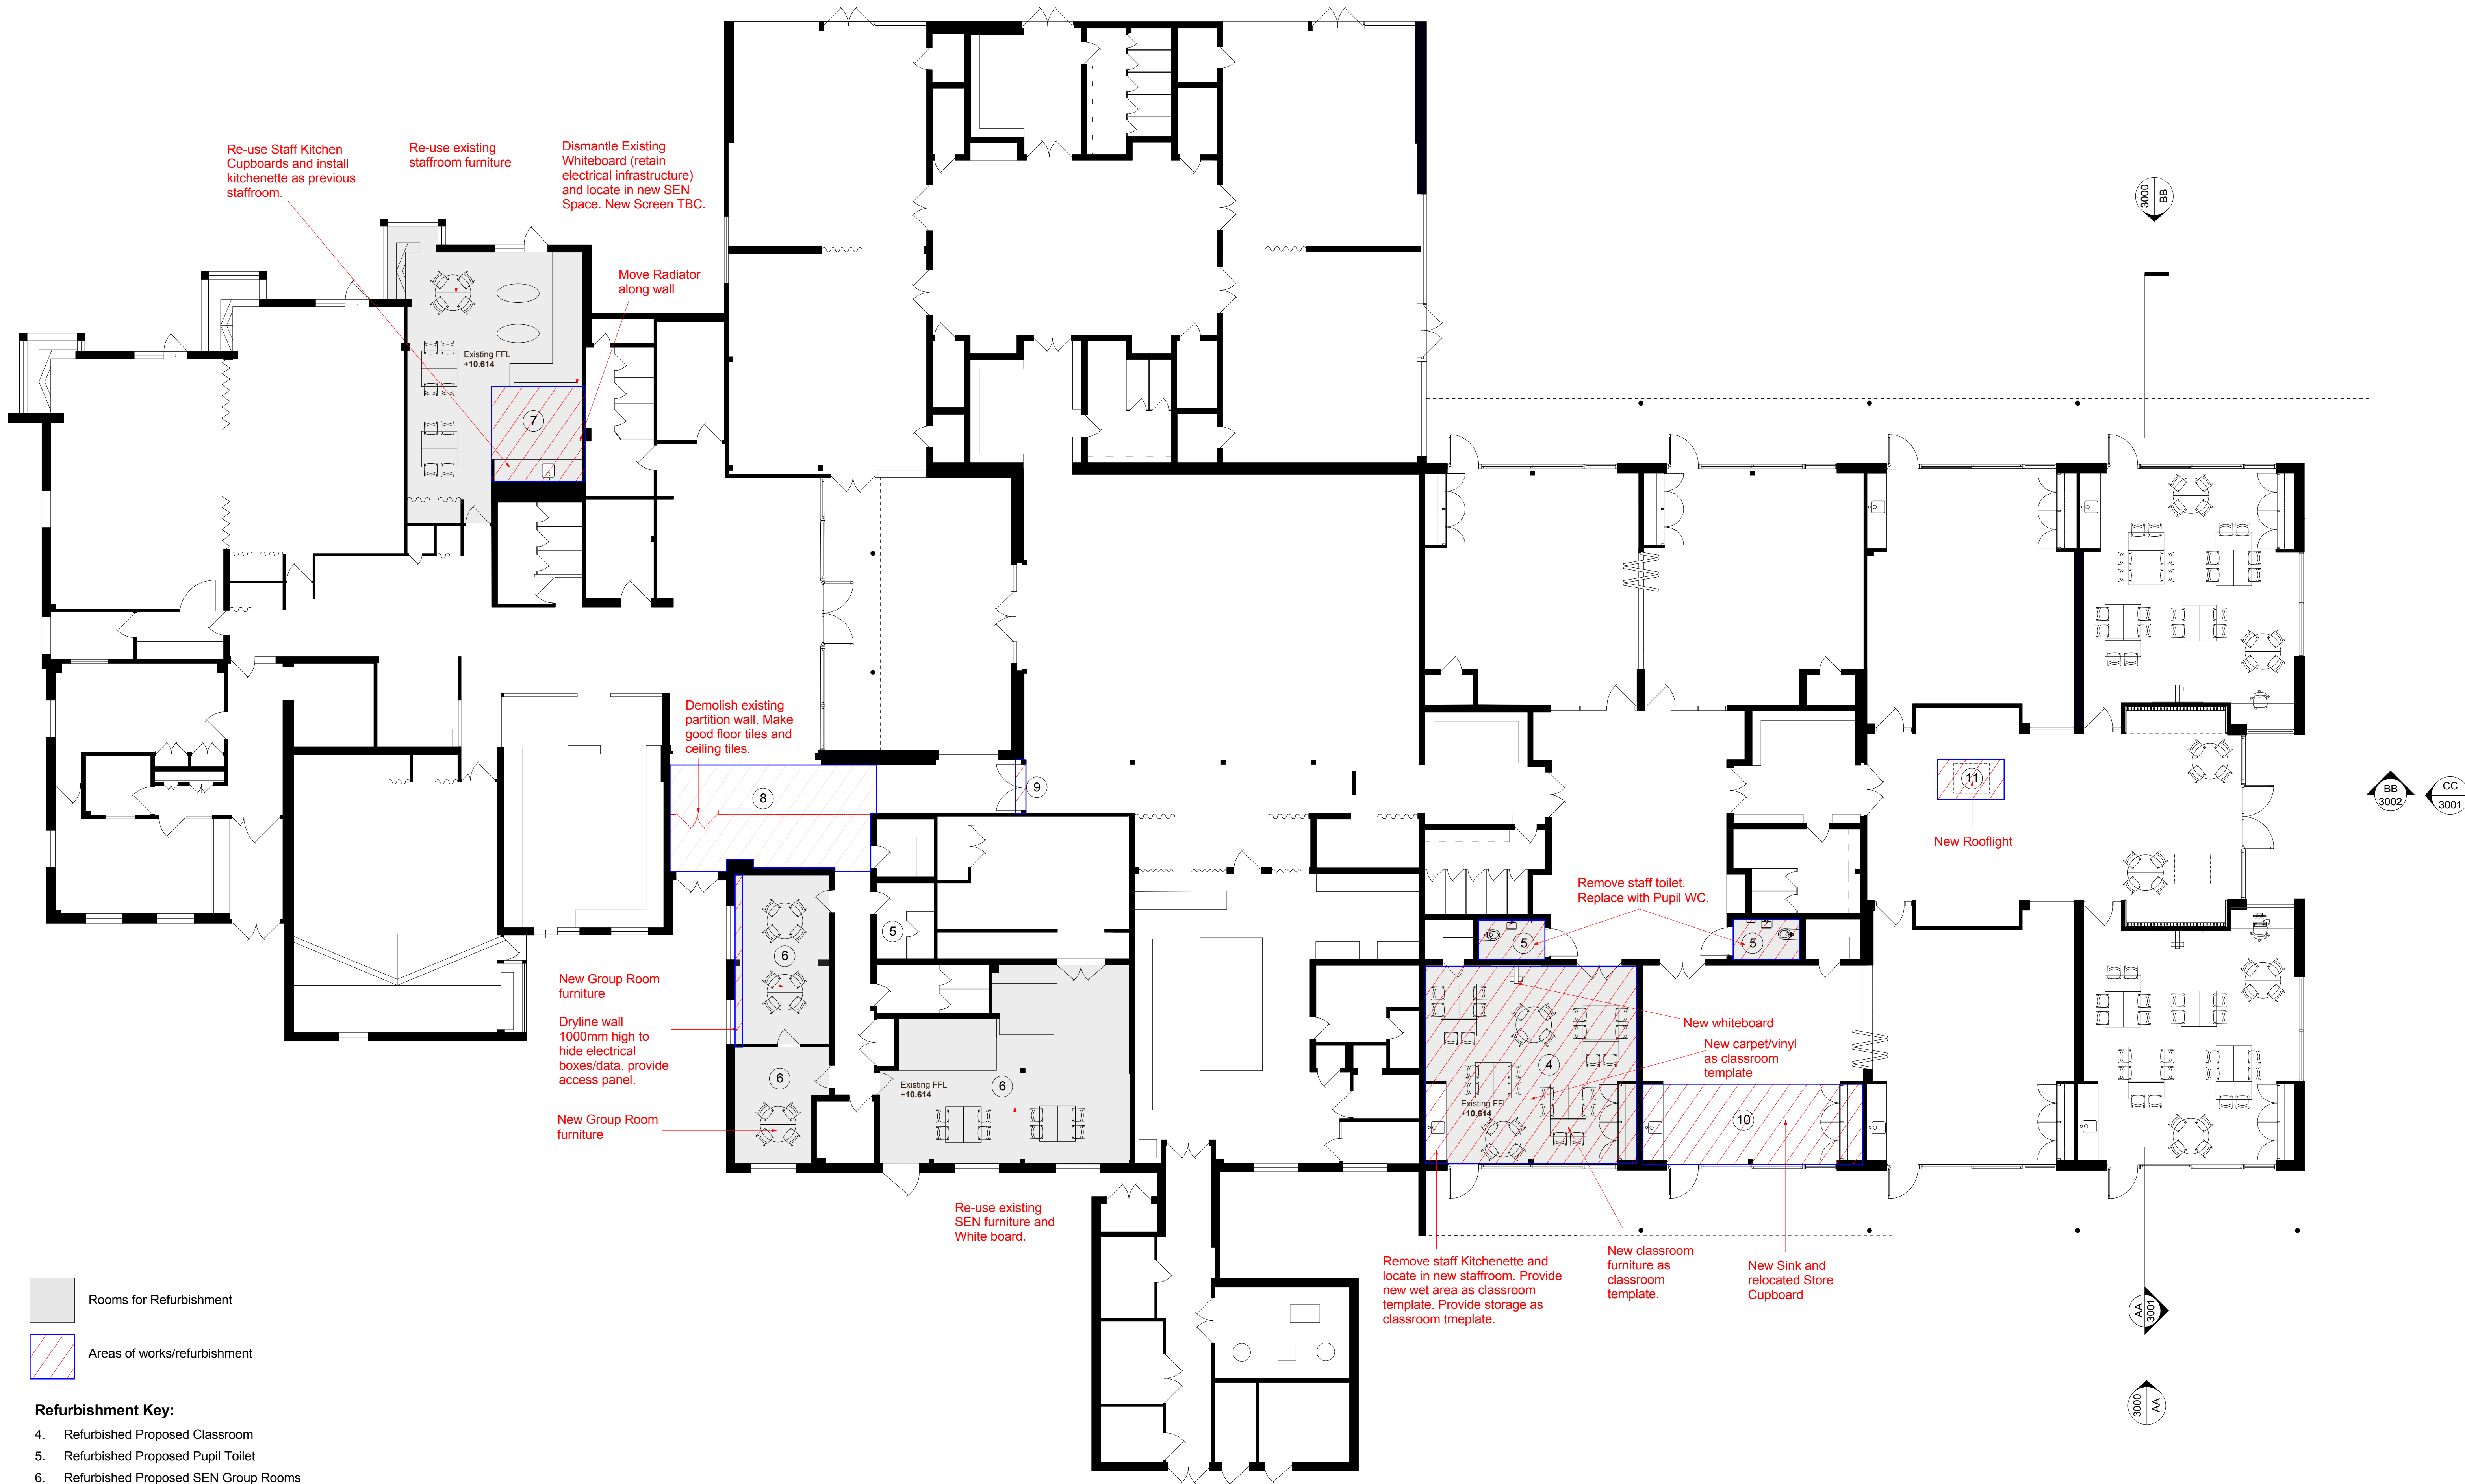

- Rooms for Refurbishment
- Areas of works/refurbishment

Refurbishment Key:

- Refurbished Proposed Classroom
- Refurbished Proposed Pupil Toilet
- Refurbished Proposed SEN Group Rooms
- Refurbished Proposed Staffroom
- Demolished Wall to LRC
- New Proposed Double Door to Hall
- New Sink and relocated Store Cupboard
- New Rooflight

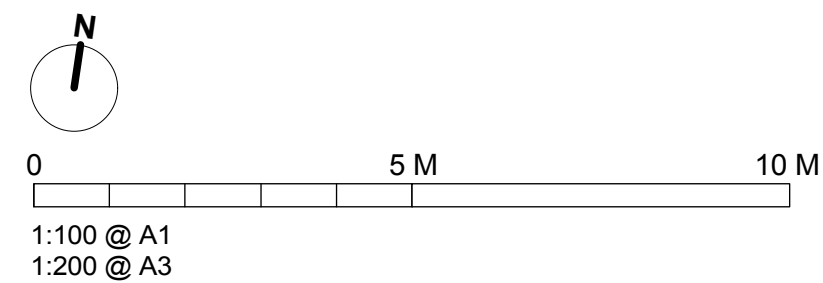

Notes			
1	This drawing is © copyright Hampshire County Council 2015. No unauthorised reproduction of any kind is permitted.		
2	No Dimensions to be scaled from this drawing.		
3	This map is reproduced from Ordnance Survey material with the permission of Ordnance Survey on behalf of the controller of Her Majesty's Stationery Office © Crown copyright. Unauthorised reproduction infringes Crown Copyright and may lead to prosecution or civil proceedings. (100019180), (2015)		

rev	description	date	by
P1	Planning Submission	14/10/16	AH

		HCC Property Services, Three Minsters House, 76 High Street, Winchester SO23 8UL. tel: (01962) 847801	
PROJECT Hampshire County Council Emsworth Primary School 0.5FE Expansion		SHEET CONTENTS Proposed GA Floorplan Refurbishment and Demolition	
SCALE 1:100 @A1 1:200 @A3	DATE 16/08/16	DRAWN AH	CHKD. CH
DRAWING No. P11226 - 2001		REVISION P1	